



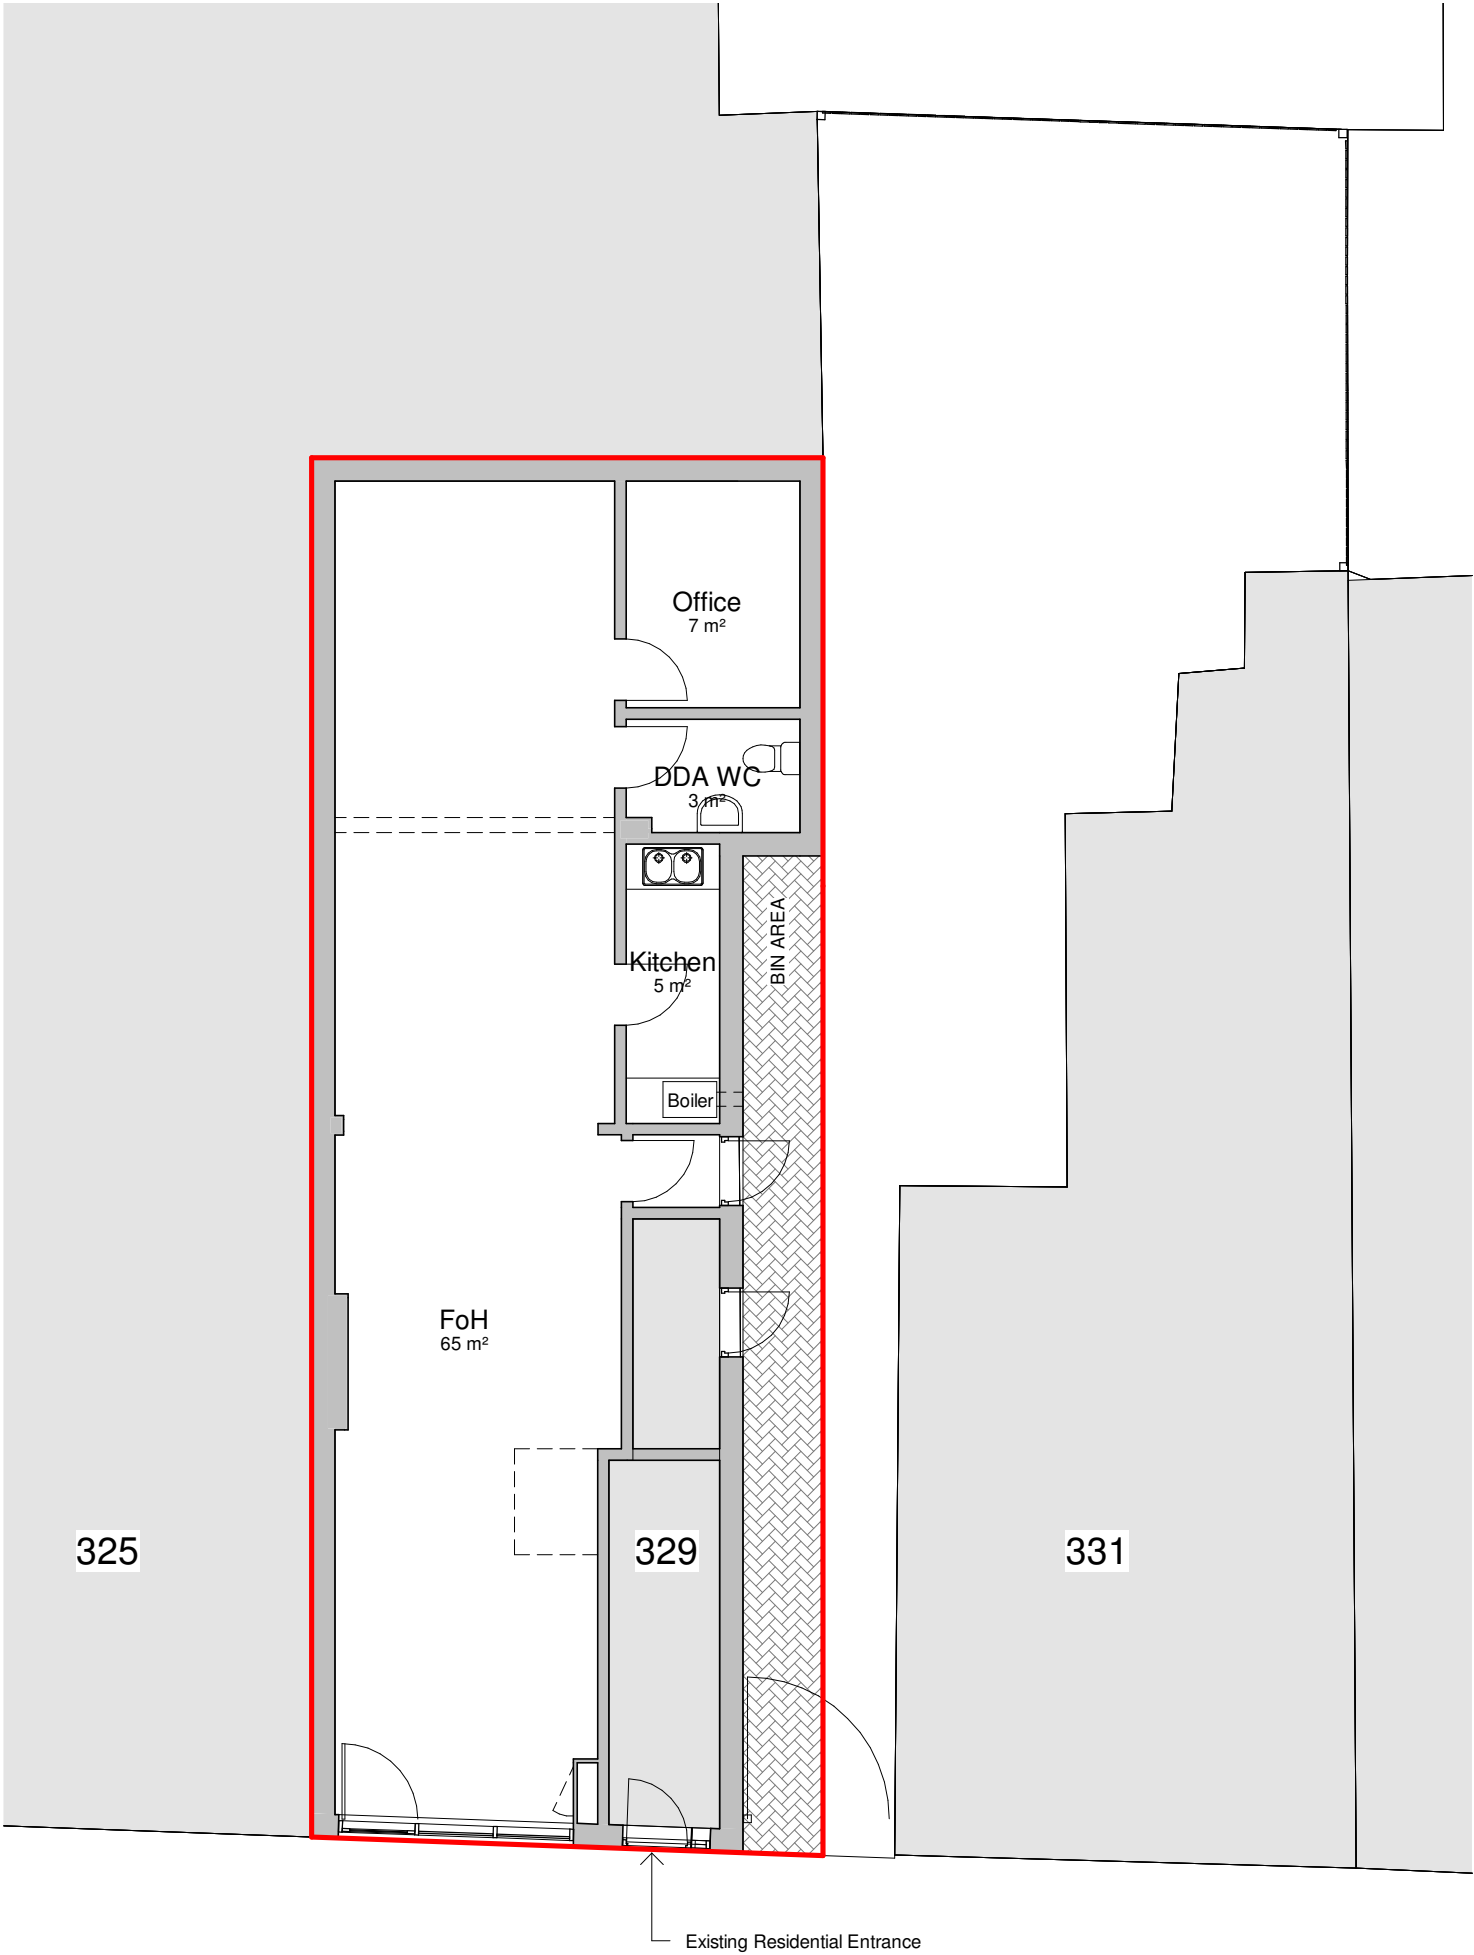

•

PALATINE ROAD

Existing Residential Entrance

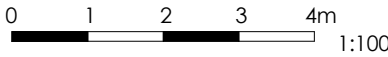

General Notes

The Architect shall have no responsibility for any use made of this document other than for that which it was prepared and issued.

All dimensions should be checked on site. Do not scale from this drawing

To be read in conjunction with all other Consultant's drawings.

The Architect to be immediately notified of any discrepancies.

Copyright on this drawing retained by the Architect.

LEGEND

— Site Boundary

P1 30/01/25 SA SH Initial Issue

No.	Date	Dwn	Chk	App	Revision or reason for issue
-----	------	-----	-----	-----	------------------------------

Client

Mahamad Dizayee

create it studios
... leave an impression

Architect
Create It Studios (NW) Ltd
3 Stevenson Square, Manchester M1 1DN
0161 521 3234
www.createitstudios.co.uk
info@createitstudios.co.uk

Project Title

327 Palatine Road, Manchester M22 4HH

Scale / North Point

1 : 100

Drawing Title

Existing Plan

Drawing Number	Revision
A1583(01)AP002	P1

Drawing Status

Preliminary