




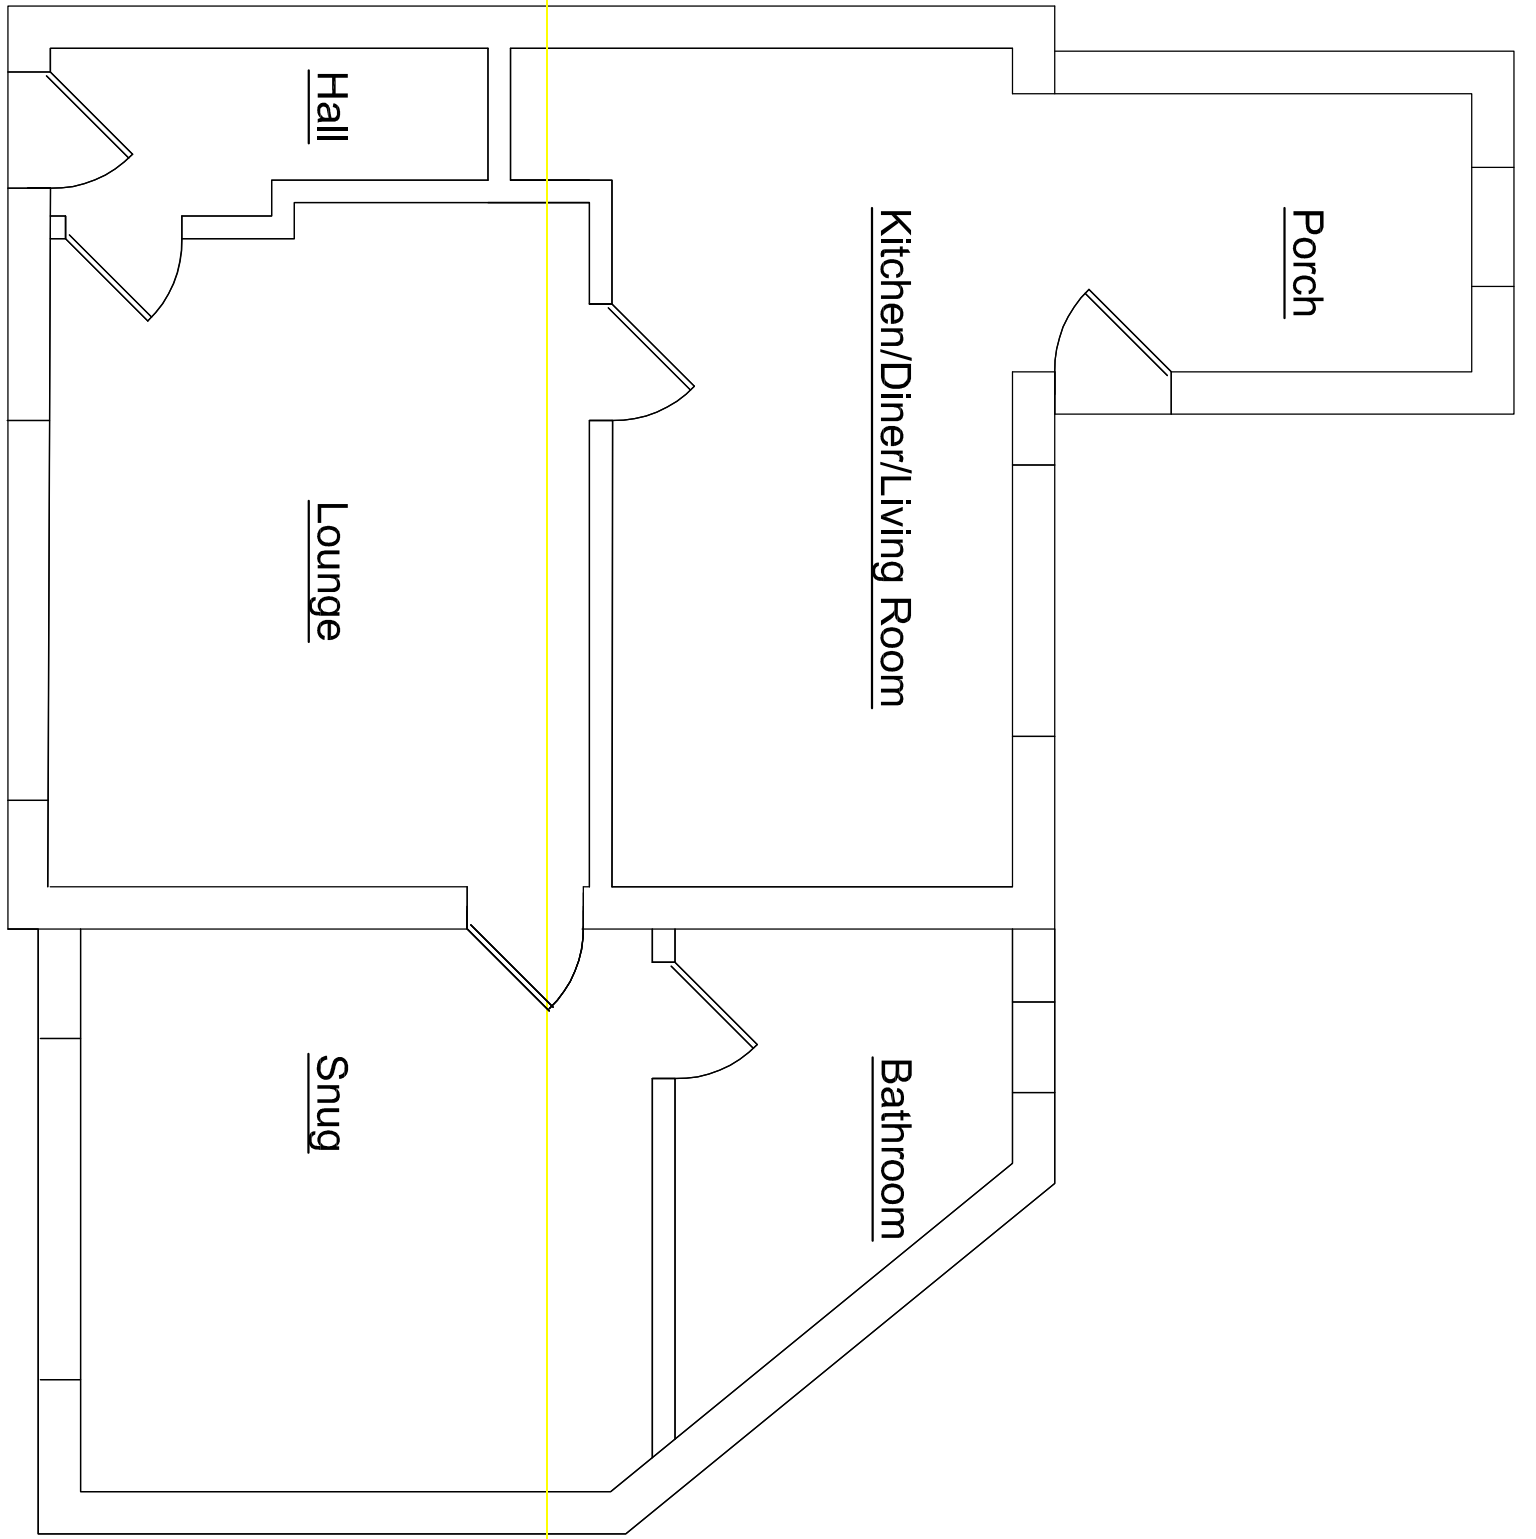


Ground floor

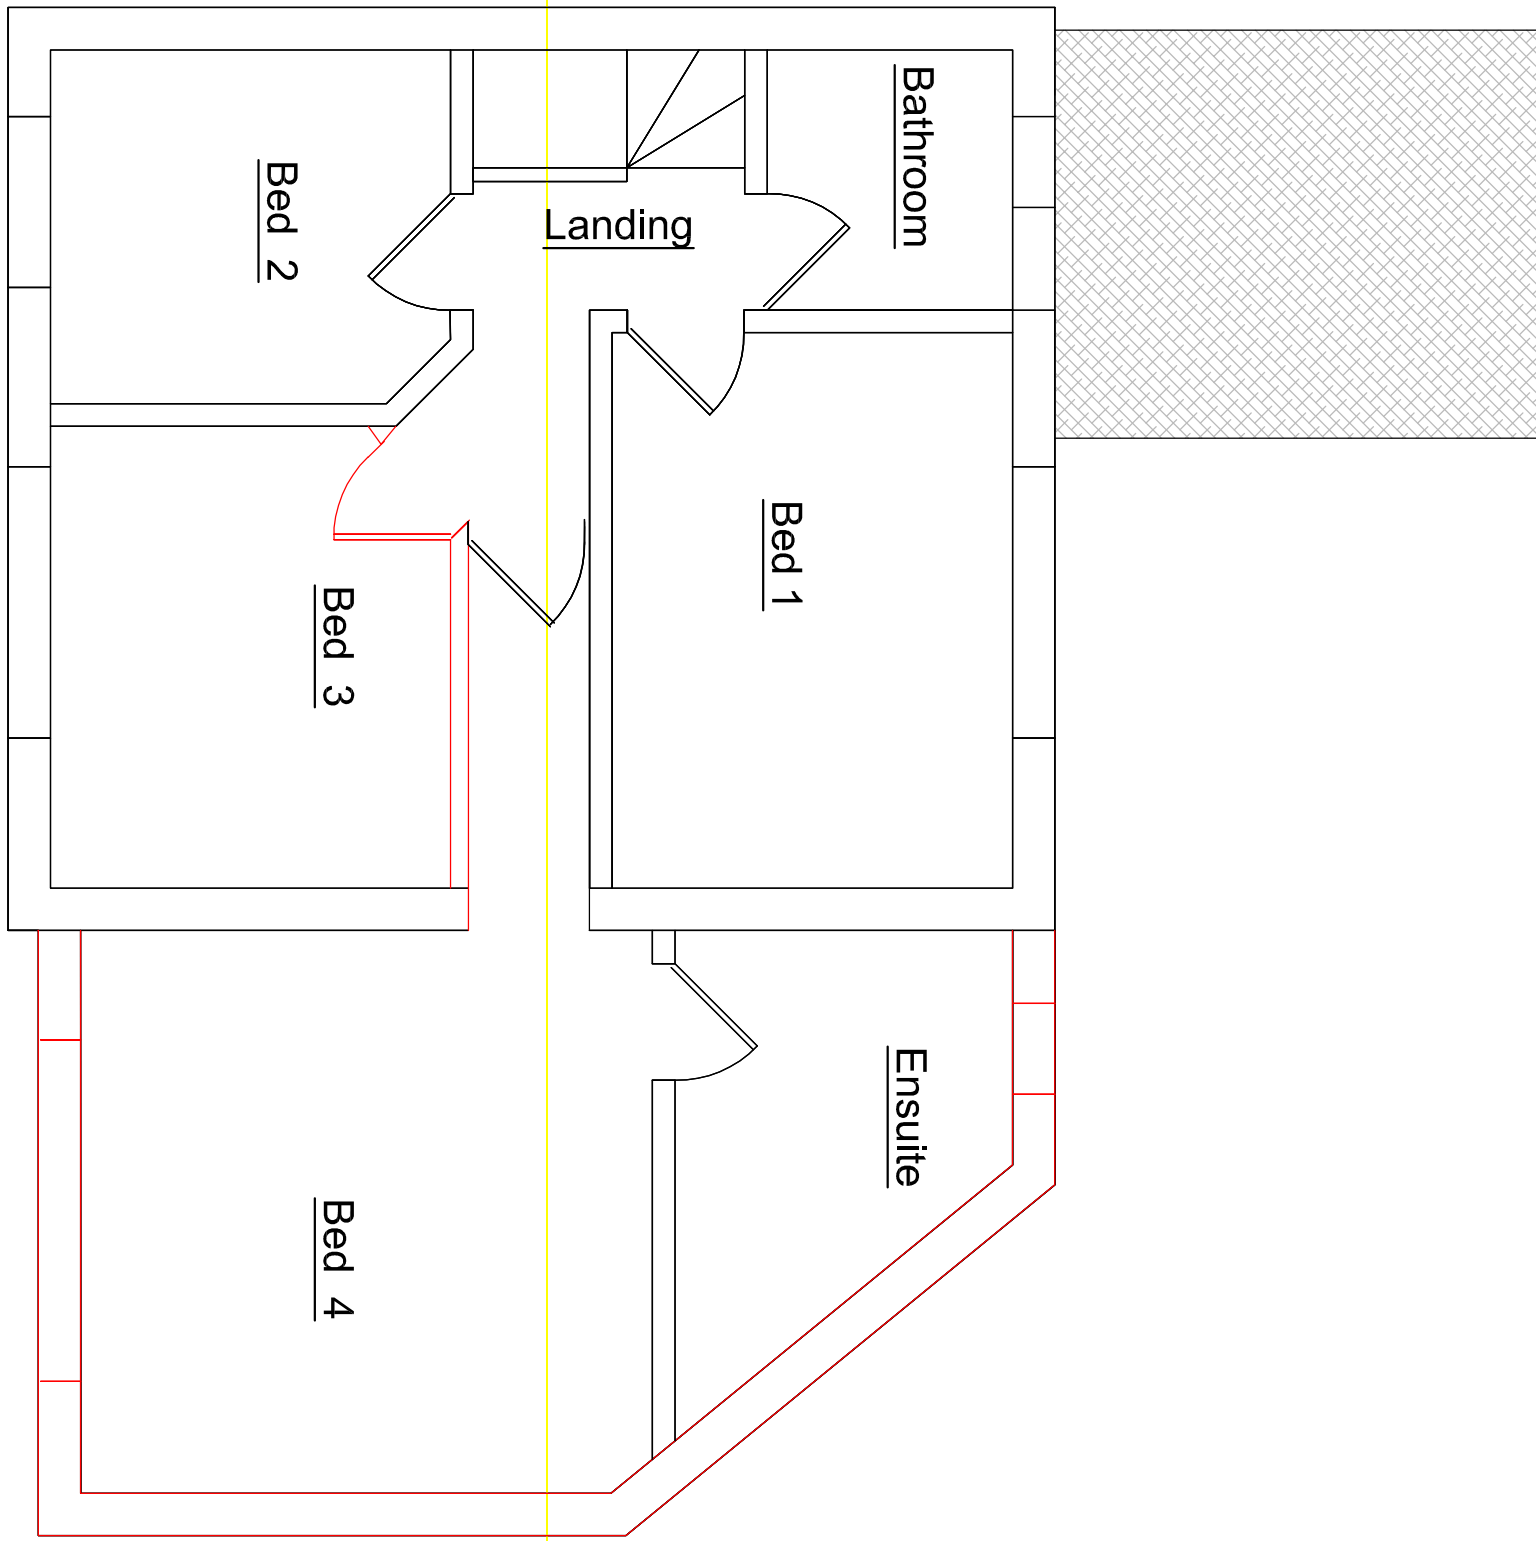


First floor

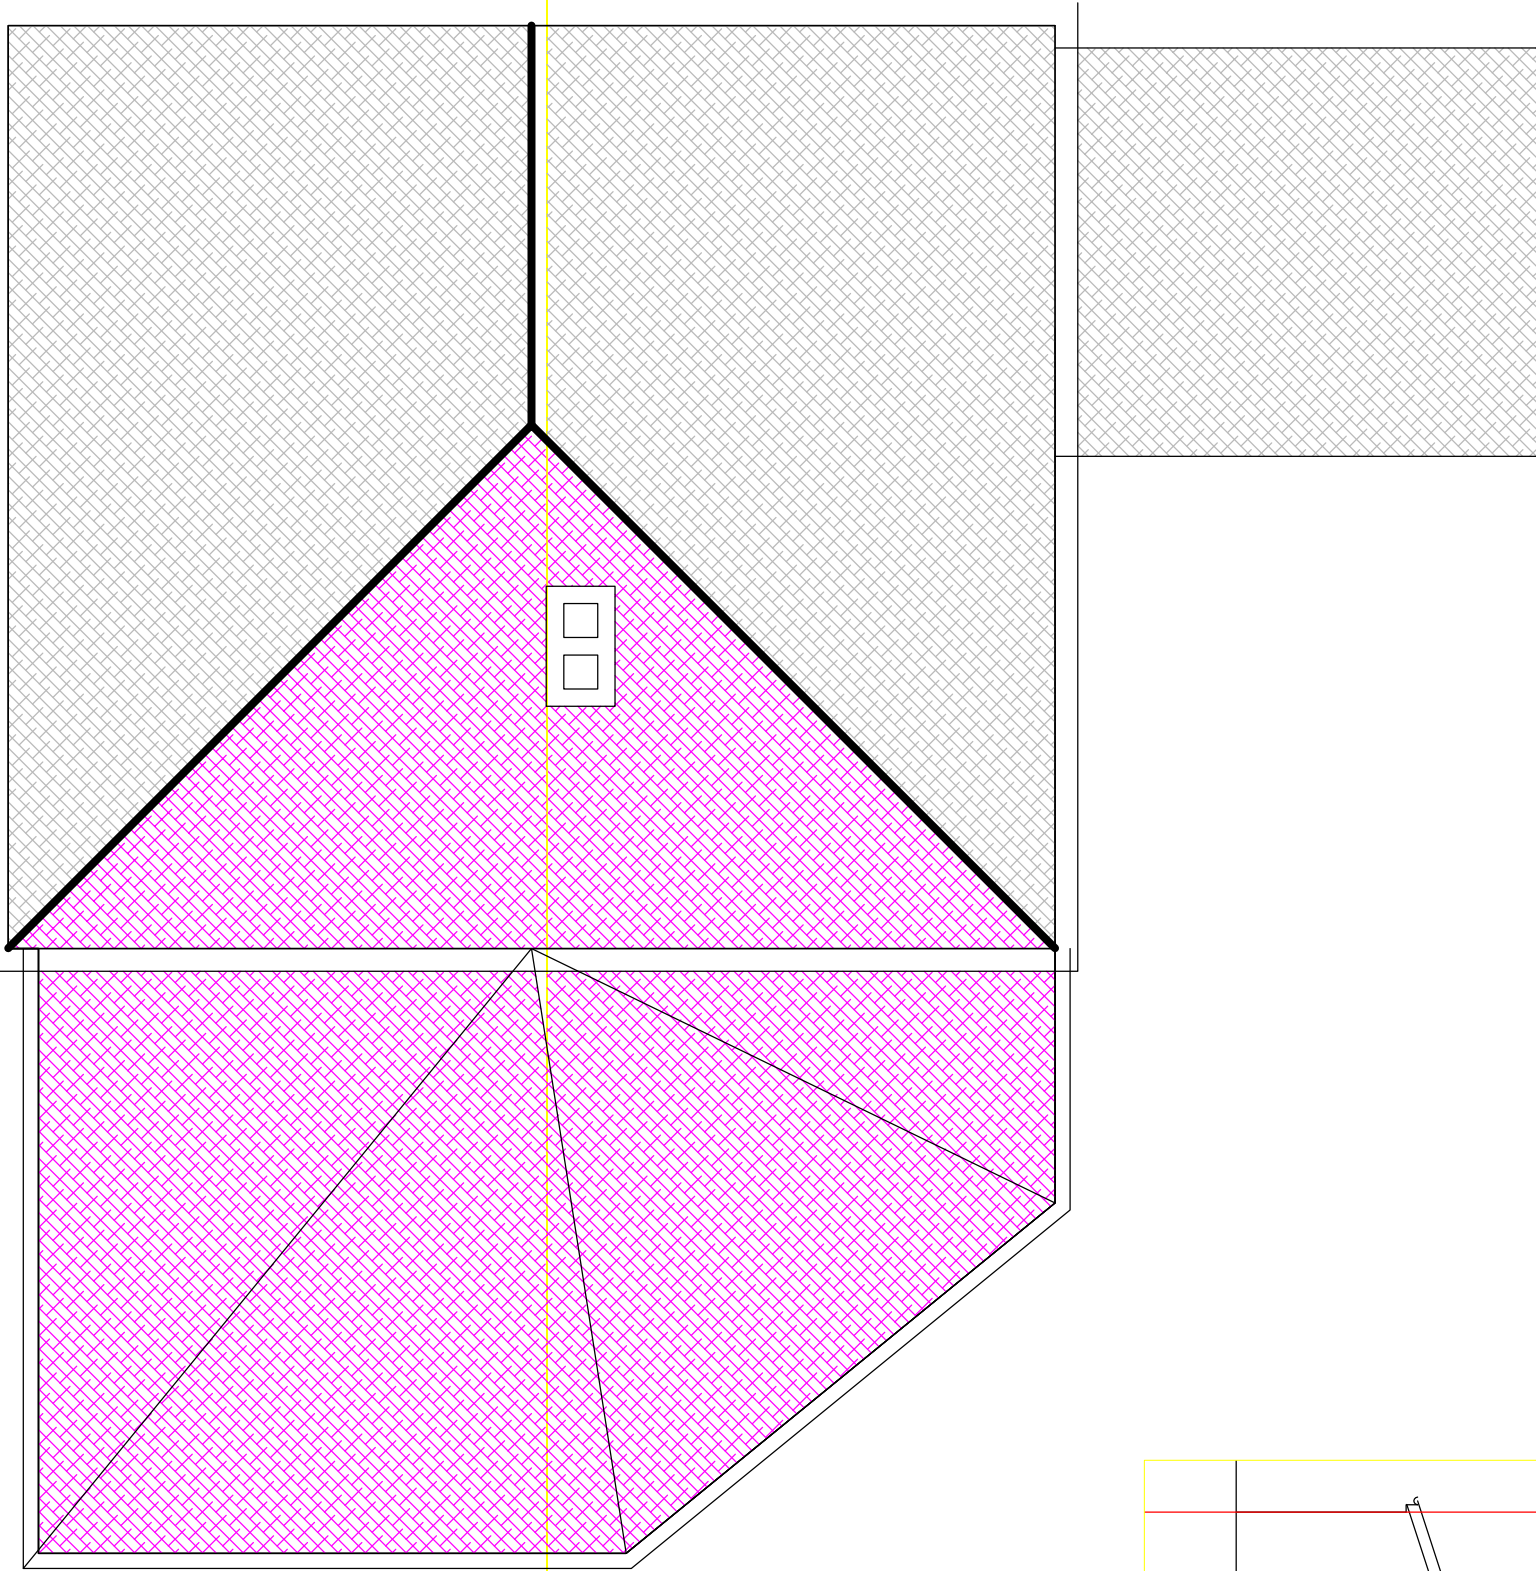

Roof

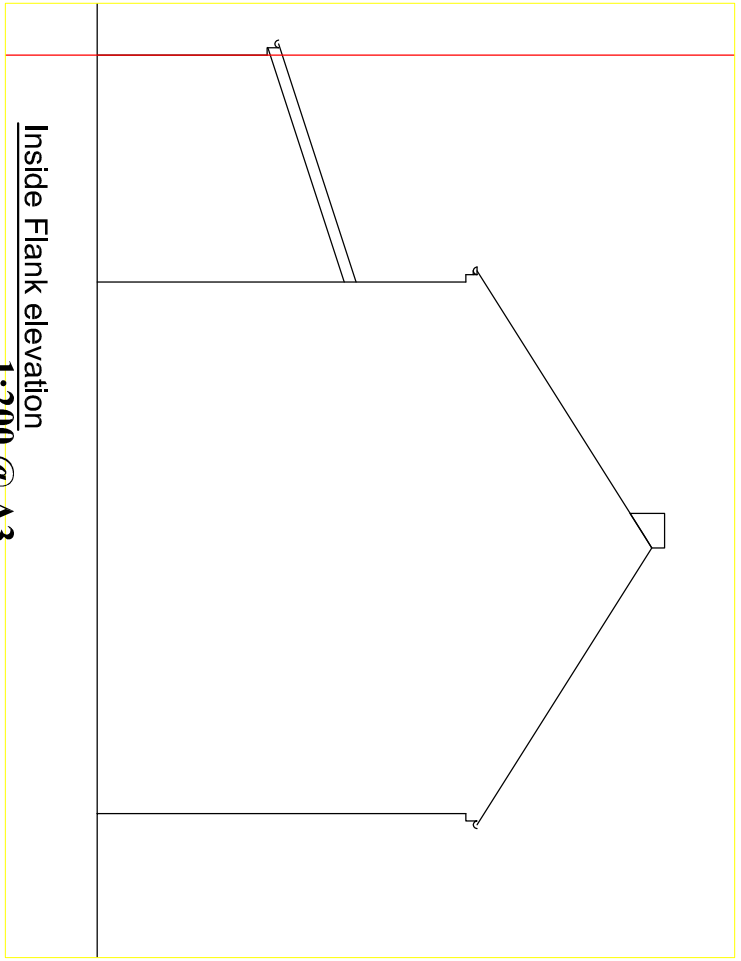

Inside Flank elevation
1:200 @ A3

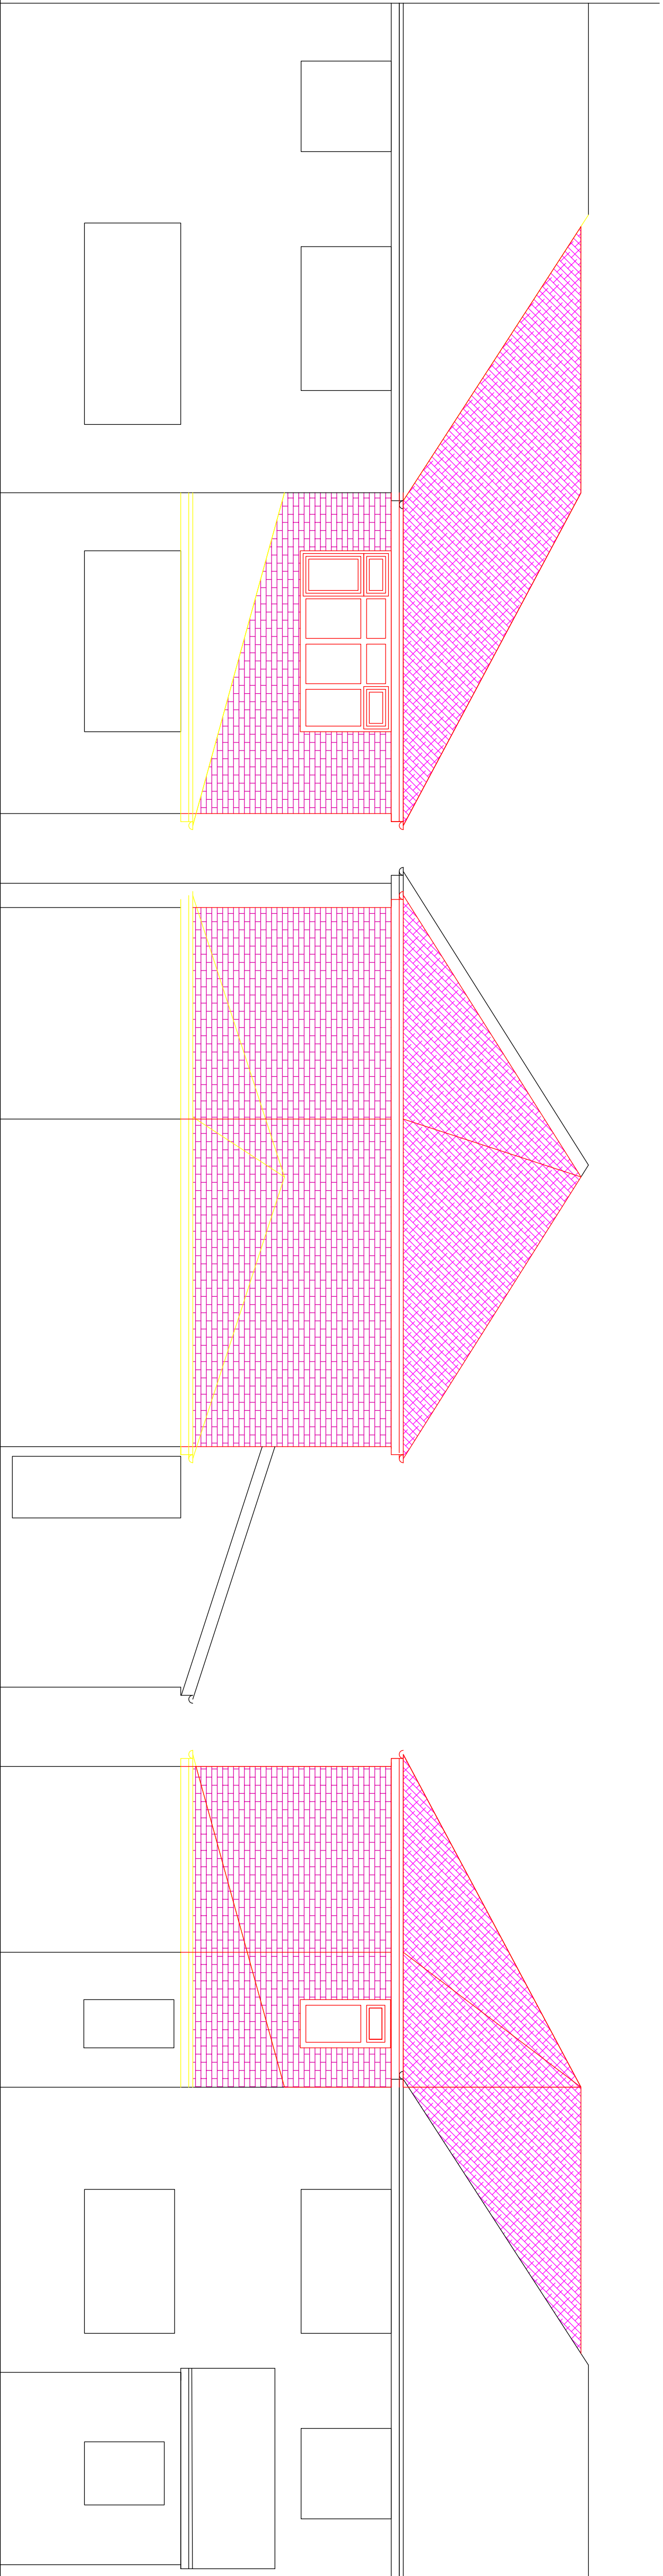

Front elevation

Flank elevation

Rear elevation

Proposed

No.	Revision/Issue	Date

F SUMMERFIELD
Residential, Civil, Structural & Municipal Engineer,
Chartered Consulting Civil, Structural & Municipal Engineer,
Torphin Ltd
P O Box 935, Stockport, SK4 4PP
Tel: 0161 275 1607
Web Site: <http://www.summerfield-engineers.co.uk>

Project Name and Address
15 Sheffield Avenue
Belle Vue
Manchester
M18 7D
Proposed

Project
24.11.28
Date
28.11.24
Scale
1:100 @ A3

Sheet
02
Rev 0-