




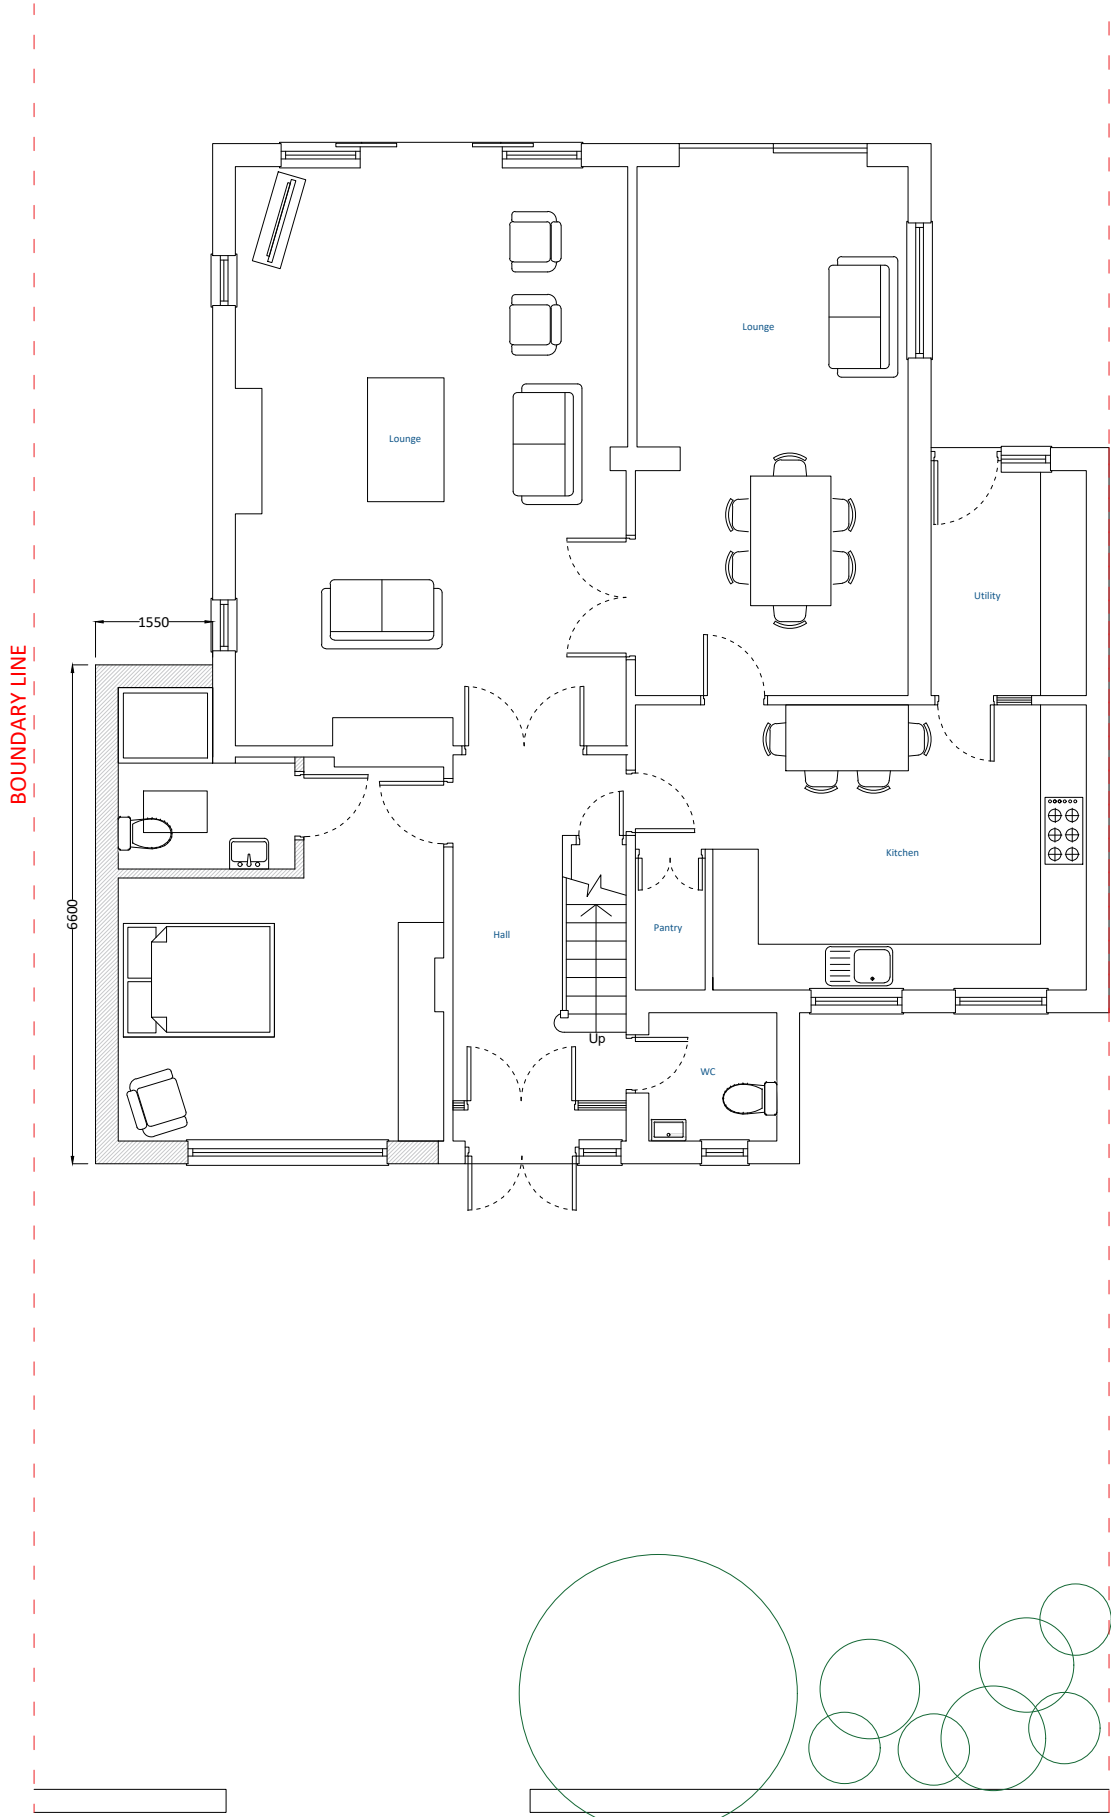

Proposed GF Plan
1:100

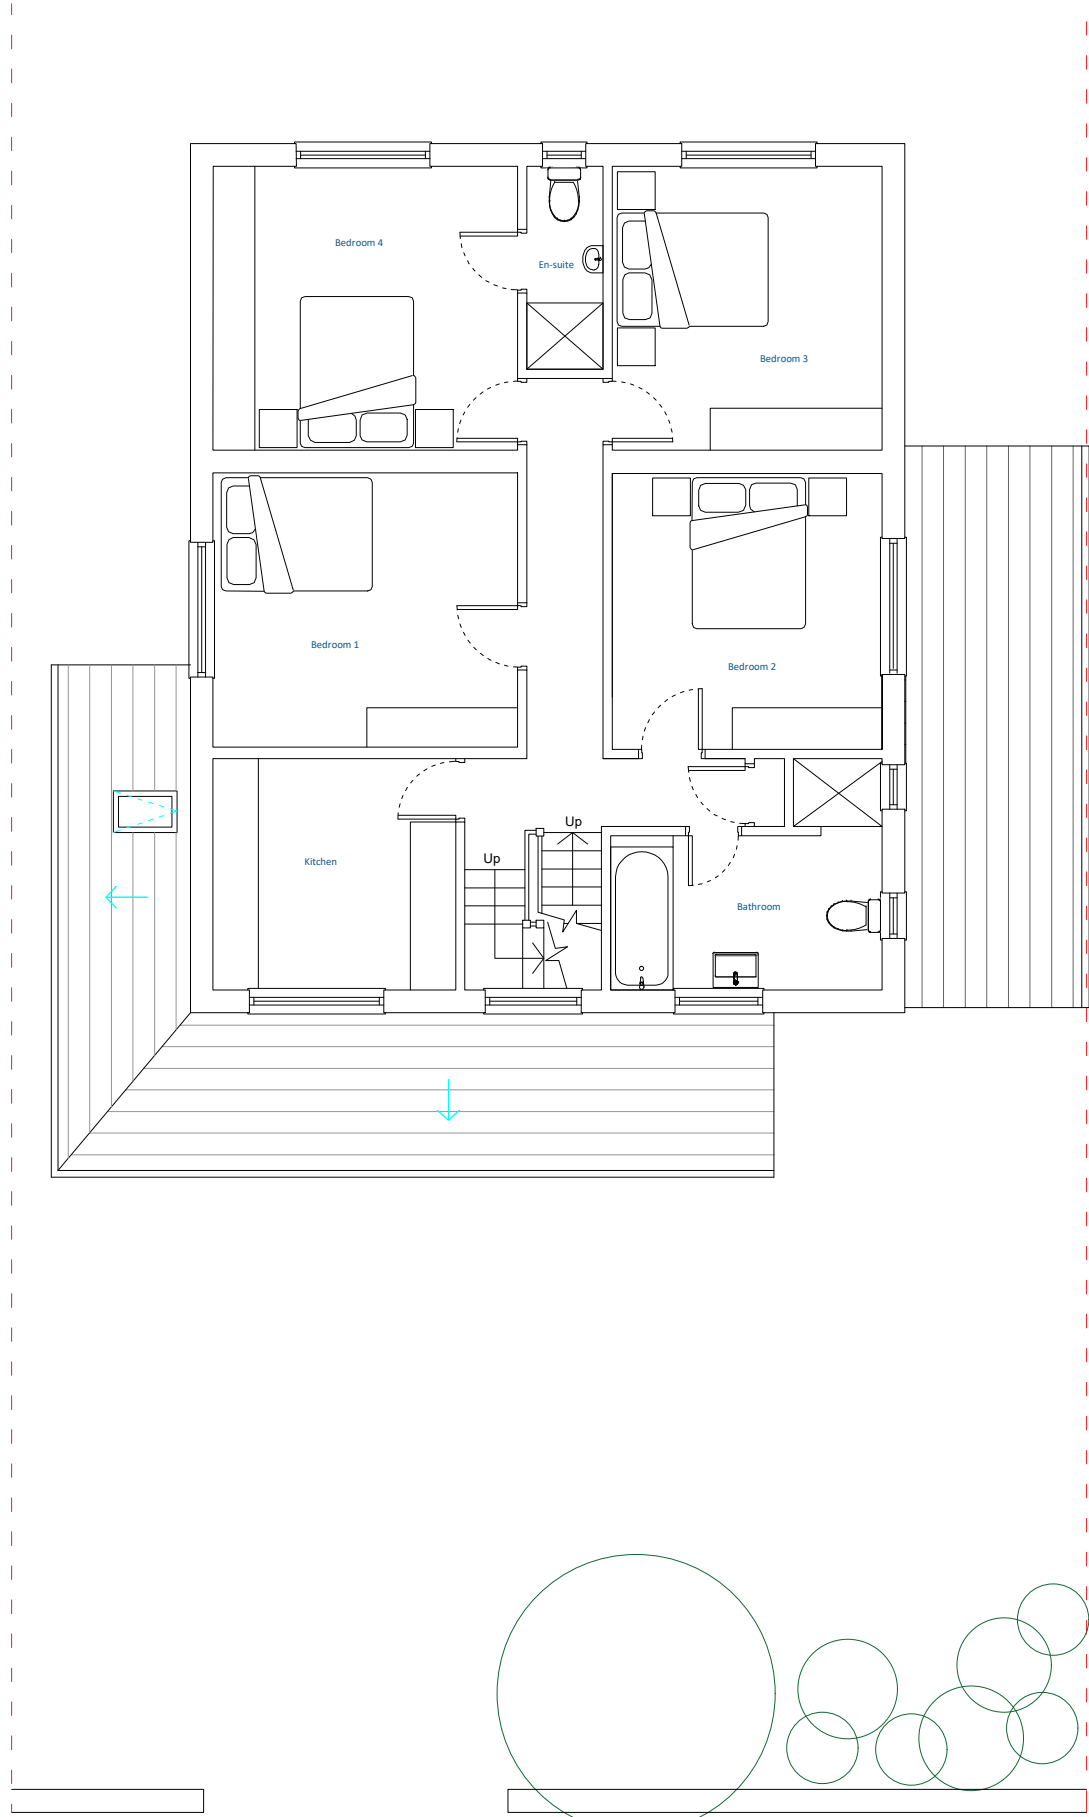

Proposed First Floor Plan
1:100

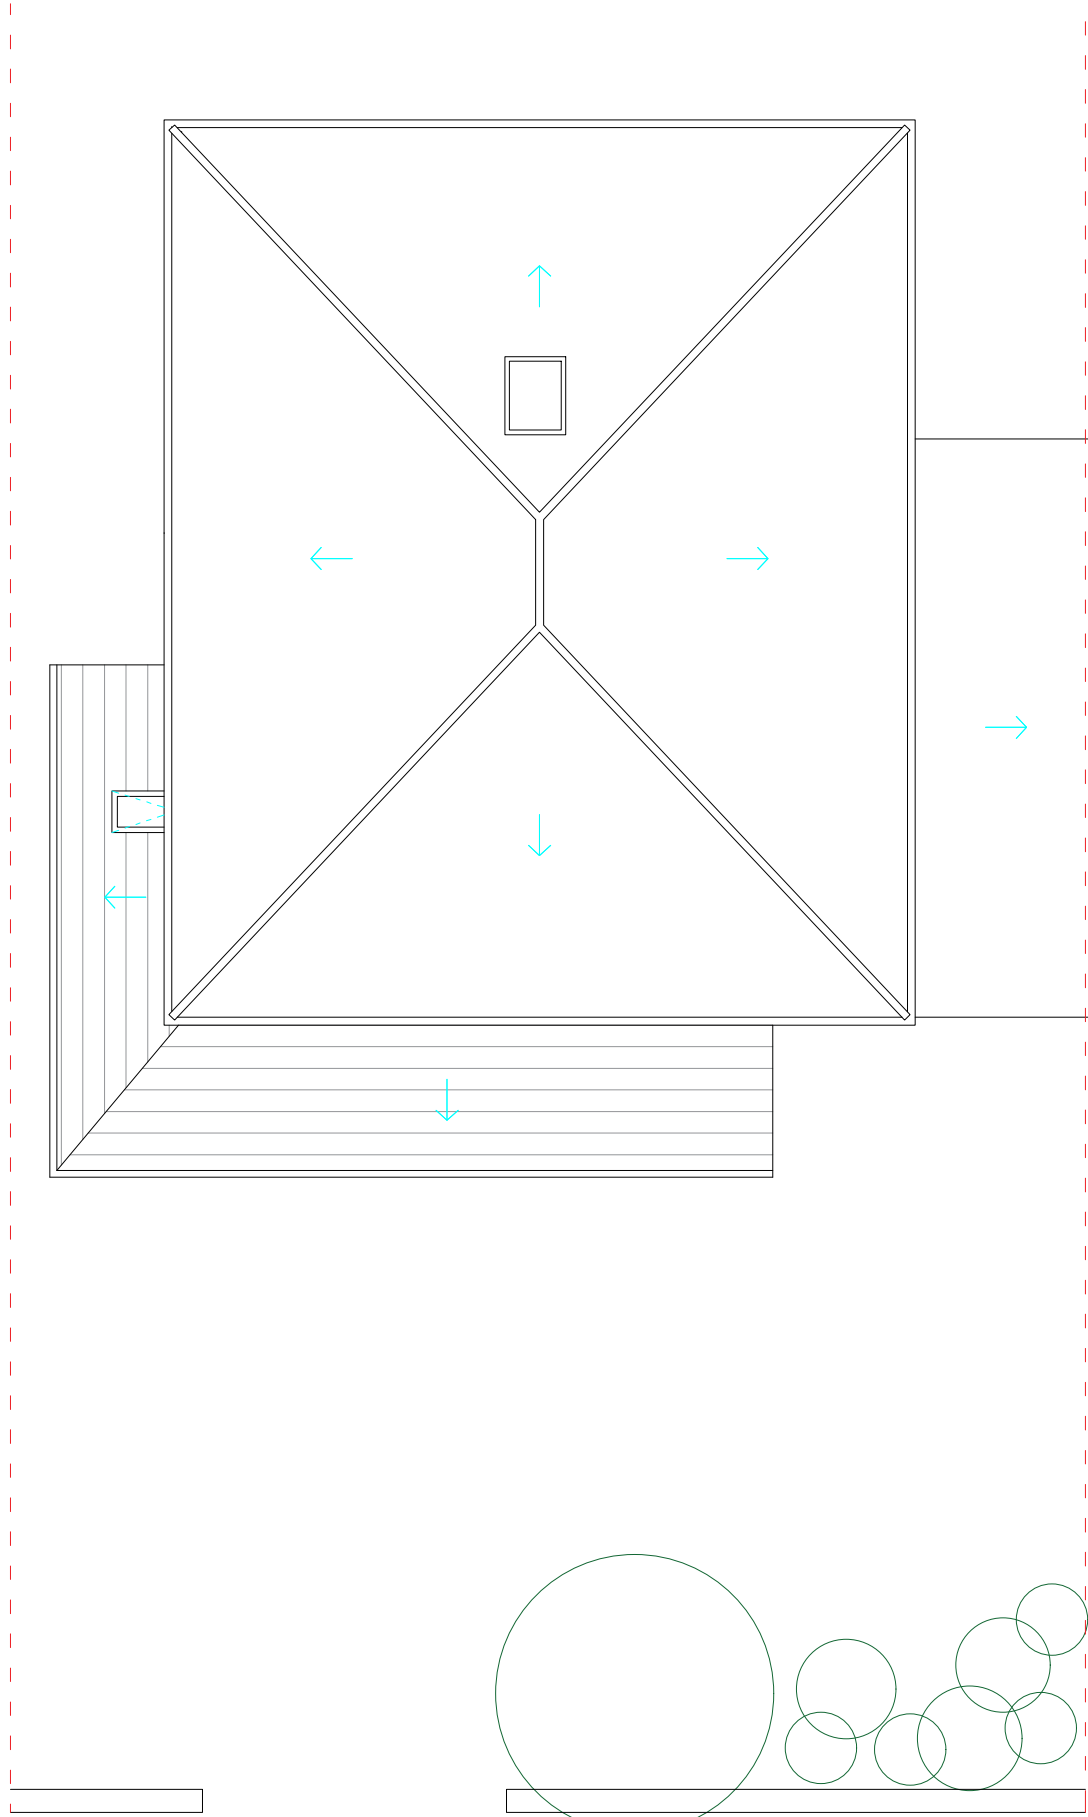

Proposed Roof Plan
1:100

All dimensions to be checked on site. Do not scale from this drawing. Contractor to familiarize themselves with existing site conditions prior to commencing work. This drawing is to be read in conjunction with specifications & consultants drawings. Dimensions to be field verified prior to work commencing, any discrepancies are to be reported to the drawing author. All work is to be carried out in accordance with applicable codes and UK Building Standards.

Rev	Description	Date
Client		
Dr Zafar Naqui		
Address		
387 Wilbraham Rd, Manchester M21 0UT		
Title		
Proposed Floor Plans		
Dwg Ref.	PP - 387WRM21 - P3	
Scale	1:100@A2	Date 03/12/24