



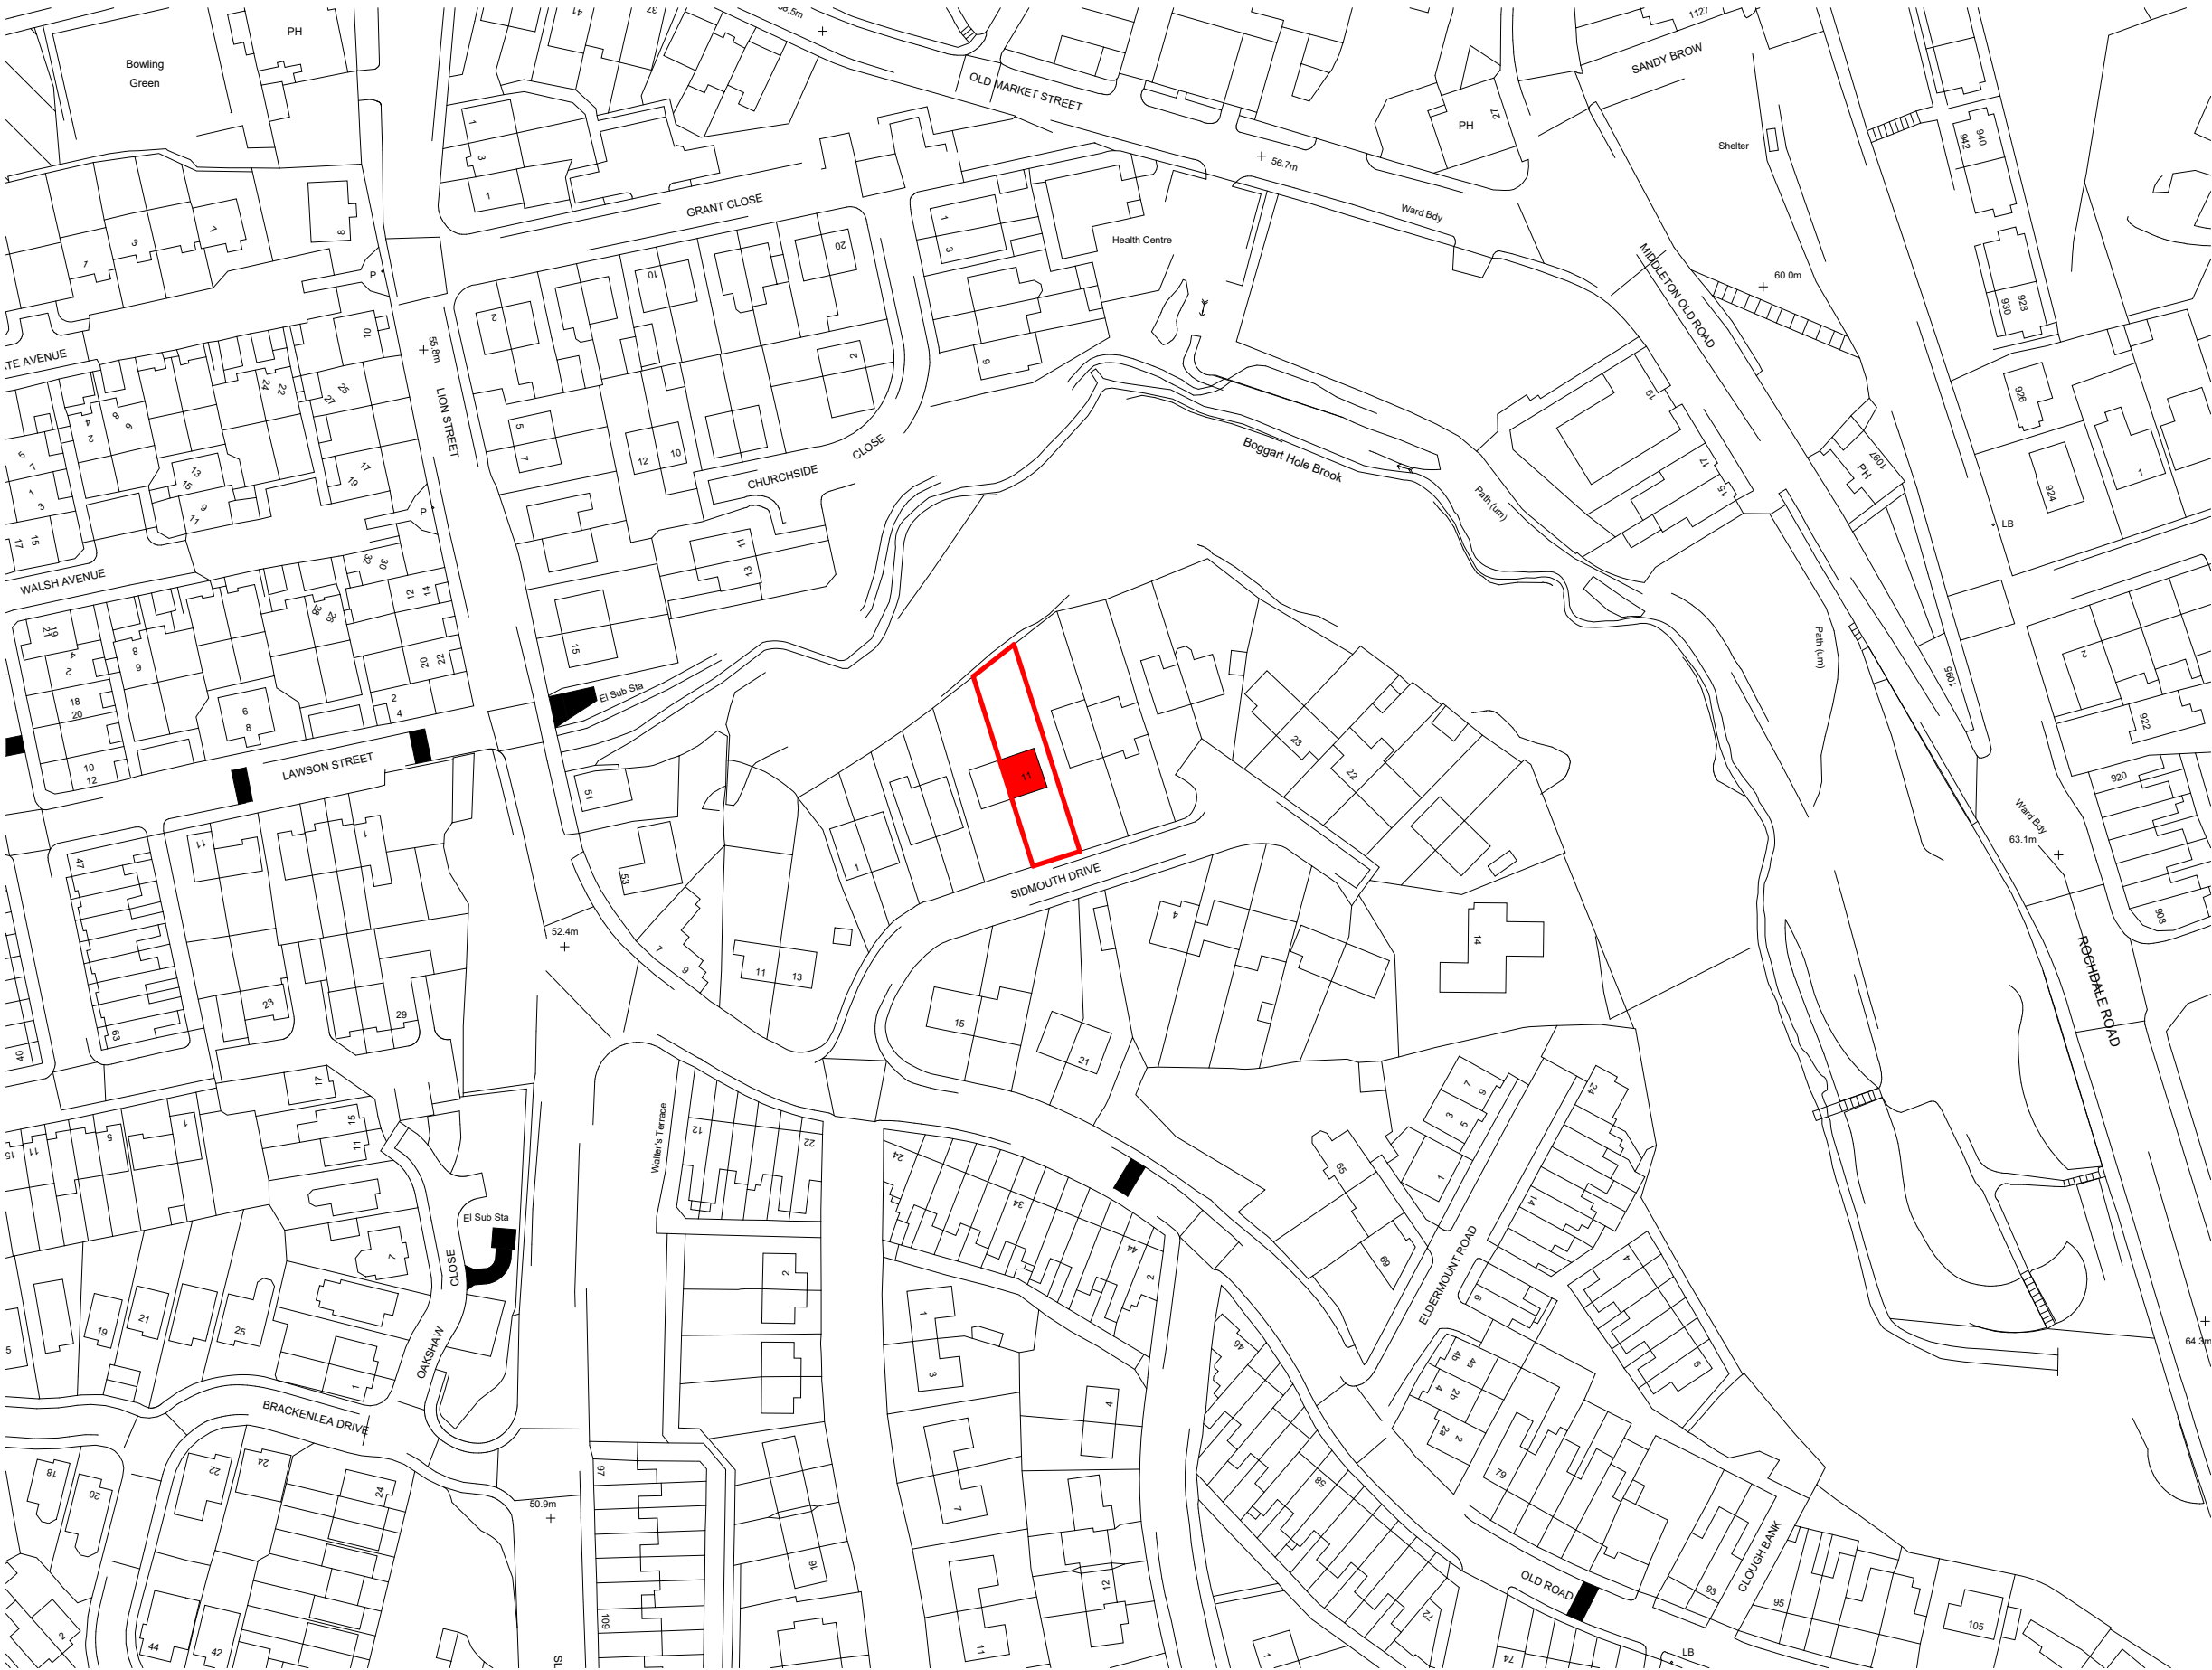

LOCATION PLAN
1 : 1250

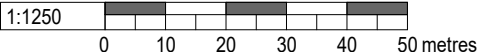

SAFETY, HEALTH AND ENVIRONMENTAL INFORMATION:

IN ADDITION TO THE HAZARDS / RISKS NORMALLY ASSOCIATED WITH THE TYPES OF WORK DETAILED ON THIS DRAWING, NOTE THE FOLLOWING;

SIGNIFICANT RESIDUAL RISKS:	REFER TO HEALTH AND SAFETY PLAN
ACTION TO BE TAKEN:	REFER TO HEALTH AND SAFETY PLAN

NOTES

P01 2025.01.23 Initial Drawing Issue RJ RO

REV	DATE	DESCRIPTION	BY	CHKD
-----	------	-------------	----	------

PLANNING

- Please do not scale from this drawing.
- All dimensions must be checked on site by the contractor prior to the commencement of any fabrication or building works.
- Dimensions and details are to be read in conjunction with specialist consultants' drawings and/or other specifications, where applicable, and any disparity is to be brought to the attention of the designer prior to the commencement of any fabrication or building works.
- This drawing is the property and copyright of the designer, and it shall not be copied to any other party without the designer's express written consent.



+44 1484 810415
info@target-green.co.uk
Leeds, West Yorkshire
www.target-green.co.uk

CLIENT

Mr Roznojs

PROJECT

11 SIDMOUTH DRIVE
MANCHESTER
M9 8BU

TITLE:

LOCATION PLAN

DRAWN BY:	RJ	DATE:	2025.01.20
CHECKED BY:	RO	SITE AREA:	
SCALE (@ A3):	1 : 1250	ORIGINAL DRAWING SIZE 420mm x 297mm (A3)	
DRAWING No:	2025-TG-(GEN)-D-A-002	REV.	P01