

All dimensions to be checked on site. Do not scale from this drawing. Contractor to familiarize themselves with existing site conditions prior to commencing work. This drawing is to be read in conjunction with specifications & consultants drawings. Dimensions to be field verified prior to work commencing, any discrepancies are to be reported to the drawing author. All work is to be carried out in accordance with applicable codes and UK Building Standards.

Rev	Description	Date
-----	-------------	------

Client

Dr Zafar Naqui


Address

387 Wilbraham Rd,
Manchester
M21 0UT

Title

Proposed Block Plan

Dwg Ref.	PP-387WLM21-P8		
Scale	1:200@A3	Date	03/12/24

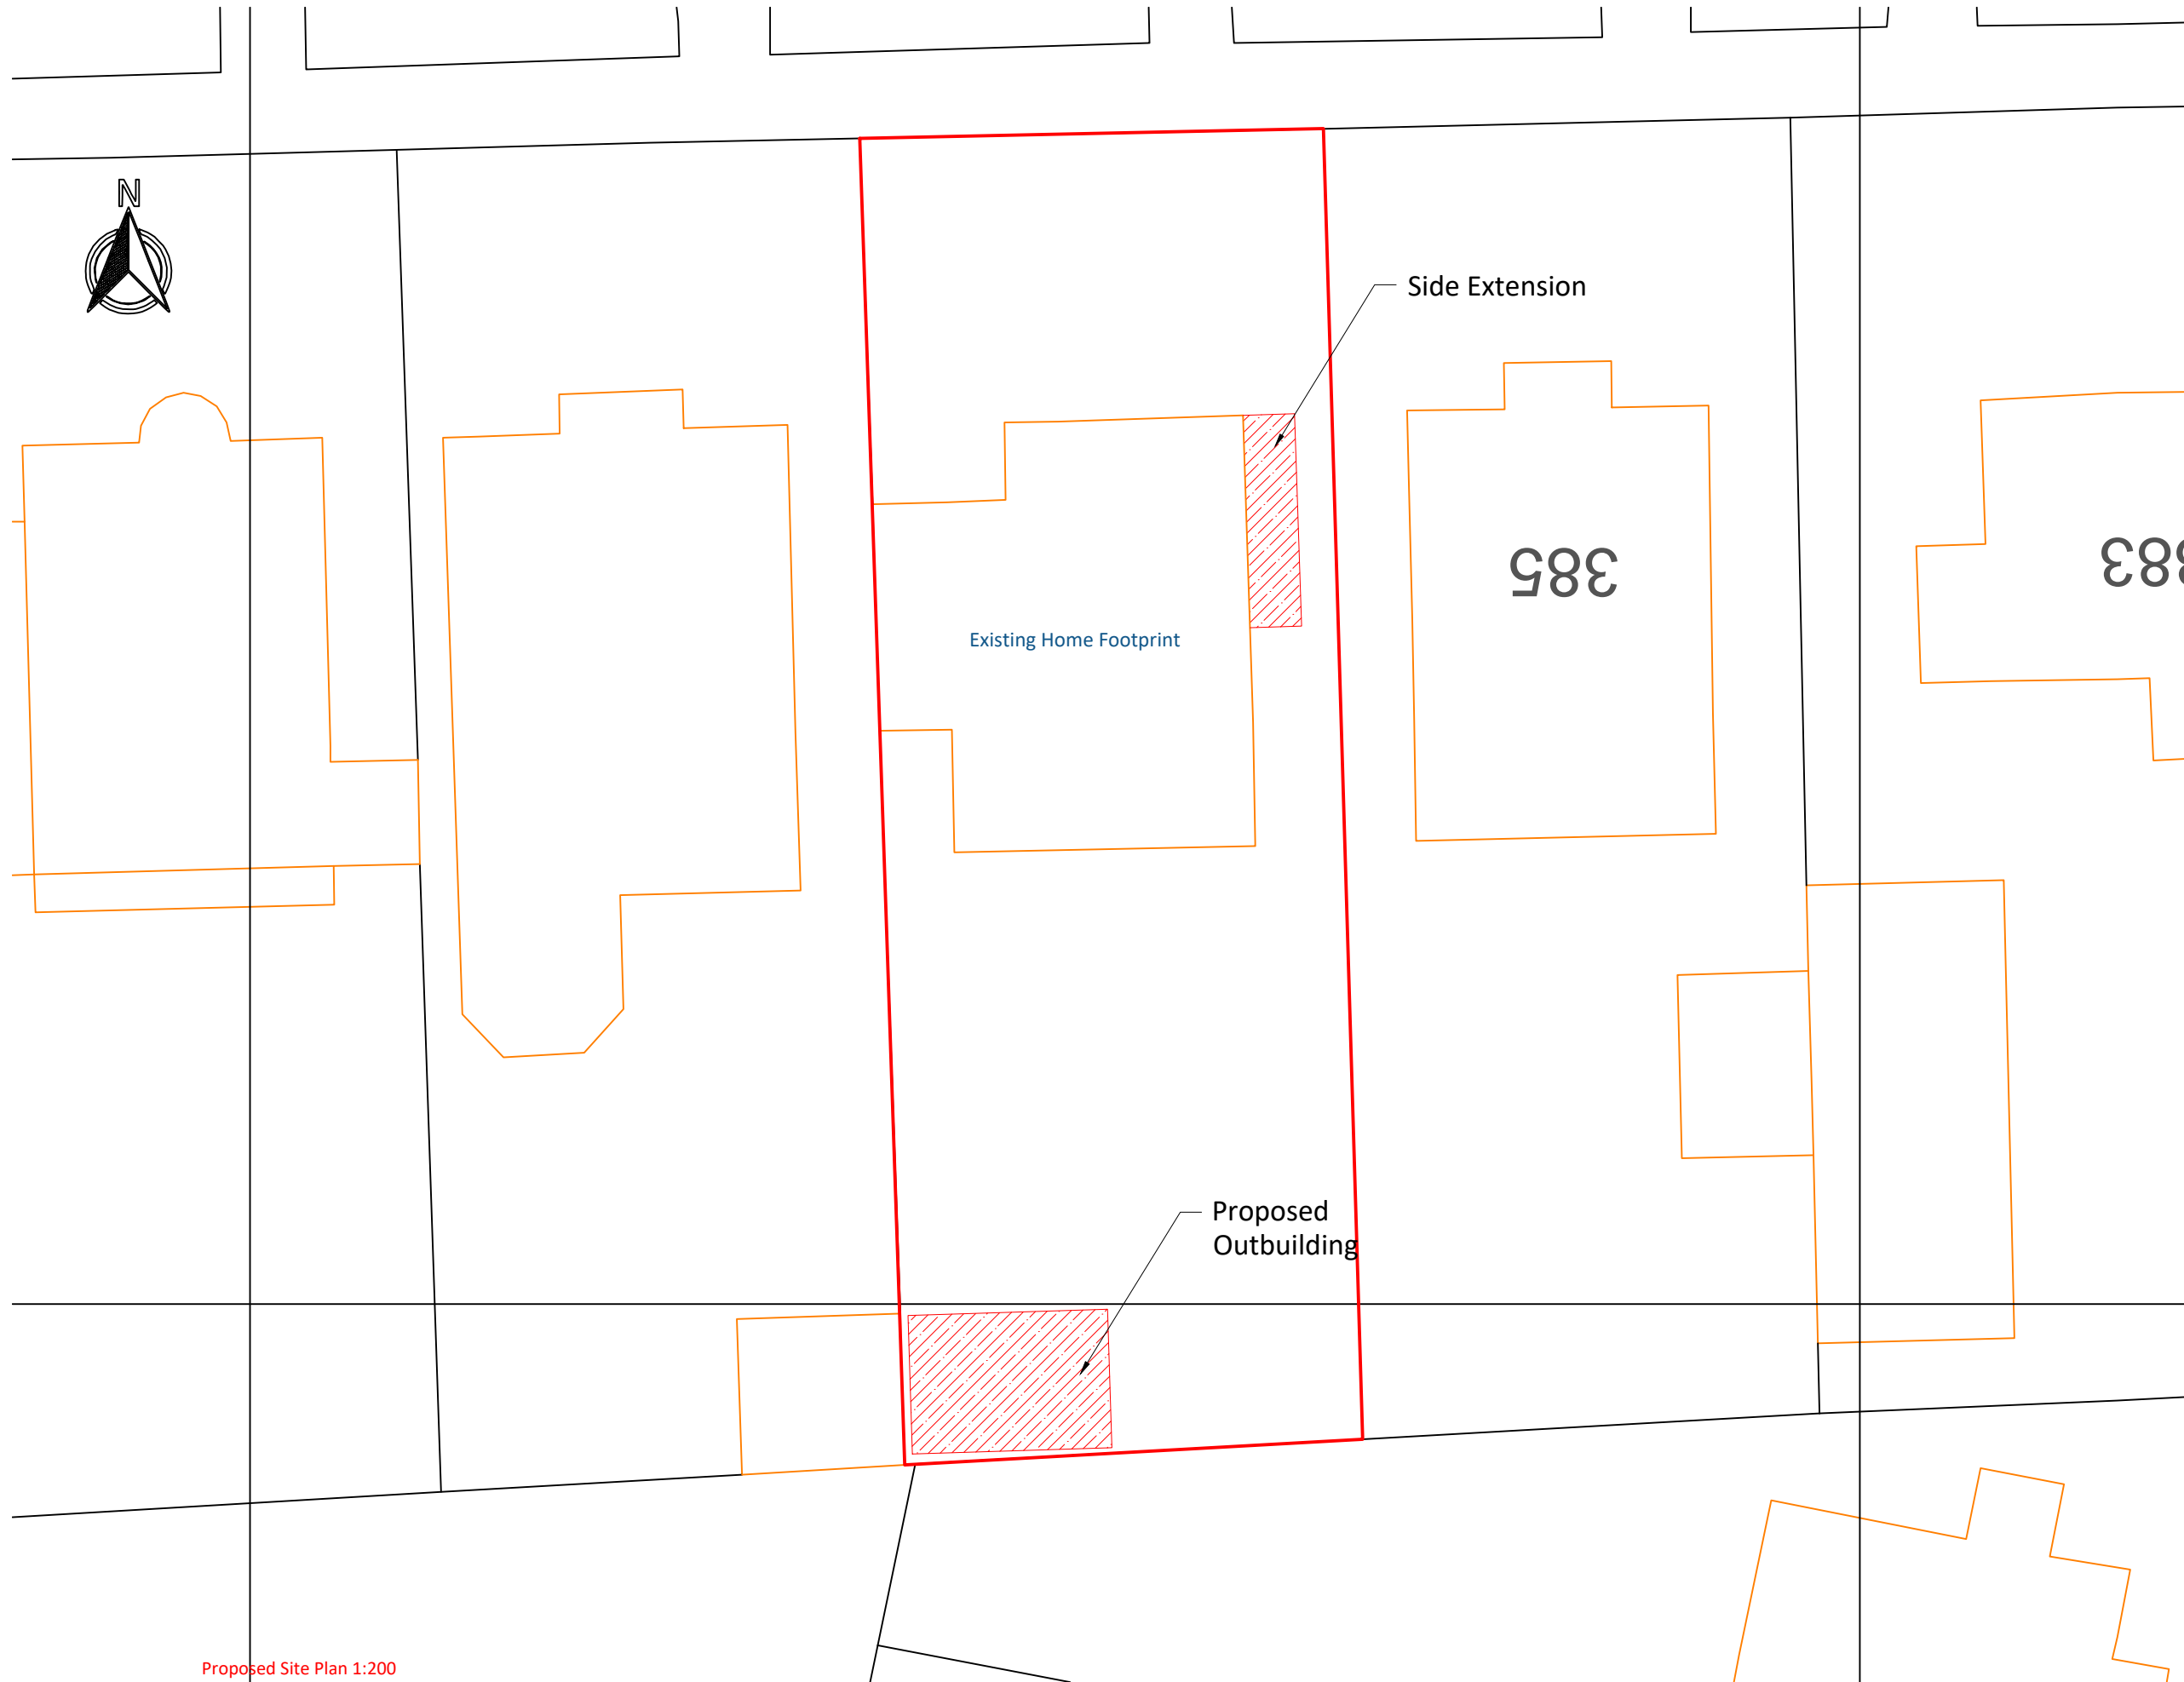

Proposed Site Plan 1:200