


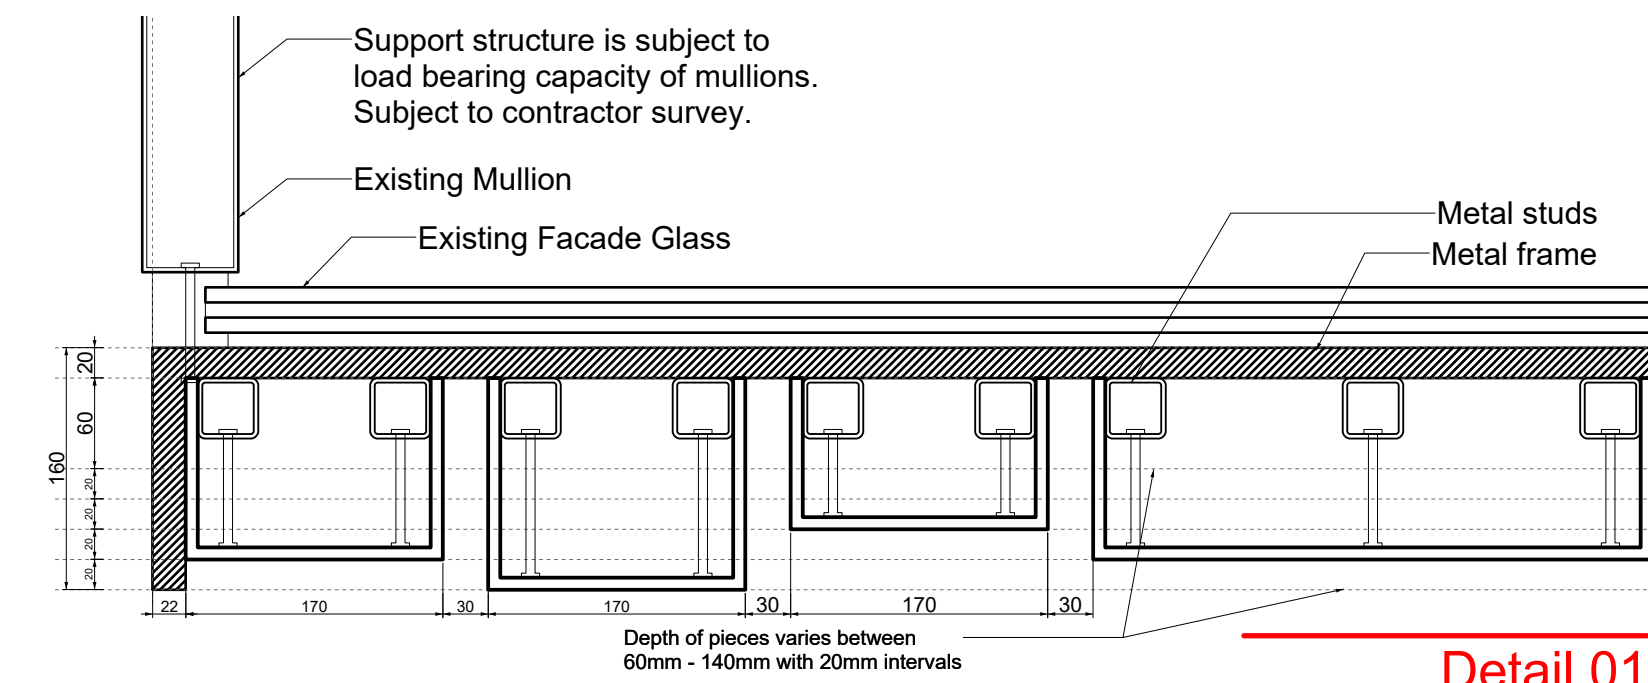

- Feature wall panel comprising folded aluminium panels, fitted with aluminium bars (varying widths)

- Powder coated paint finish with wood effect.

- to be mounted onto an aluminium angle framework fitted to glazing support structure.



-Central panel to be a fabricated aluminium light box, biscuit tin construction, face aperture cut and fitted with push through opal acrylic letters

- Low level LED backlighting.



- Main panelling paint finish to match wood used internally:  
Egger Laminate – Brown Cuneo Oak - H3317 ST28

- Central blue signage panel matched to Crown Trade paint reference - M7090X

## Notes

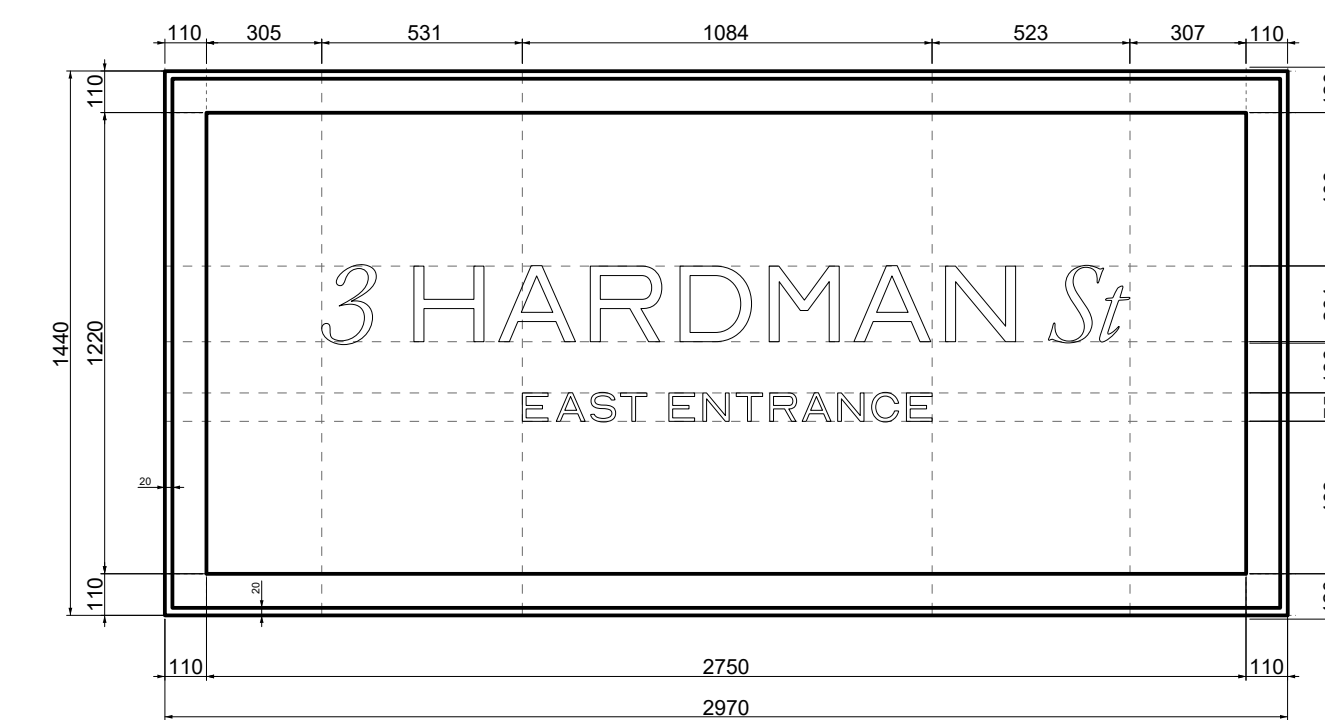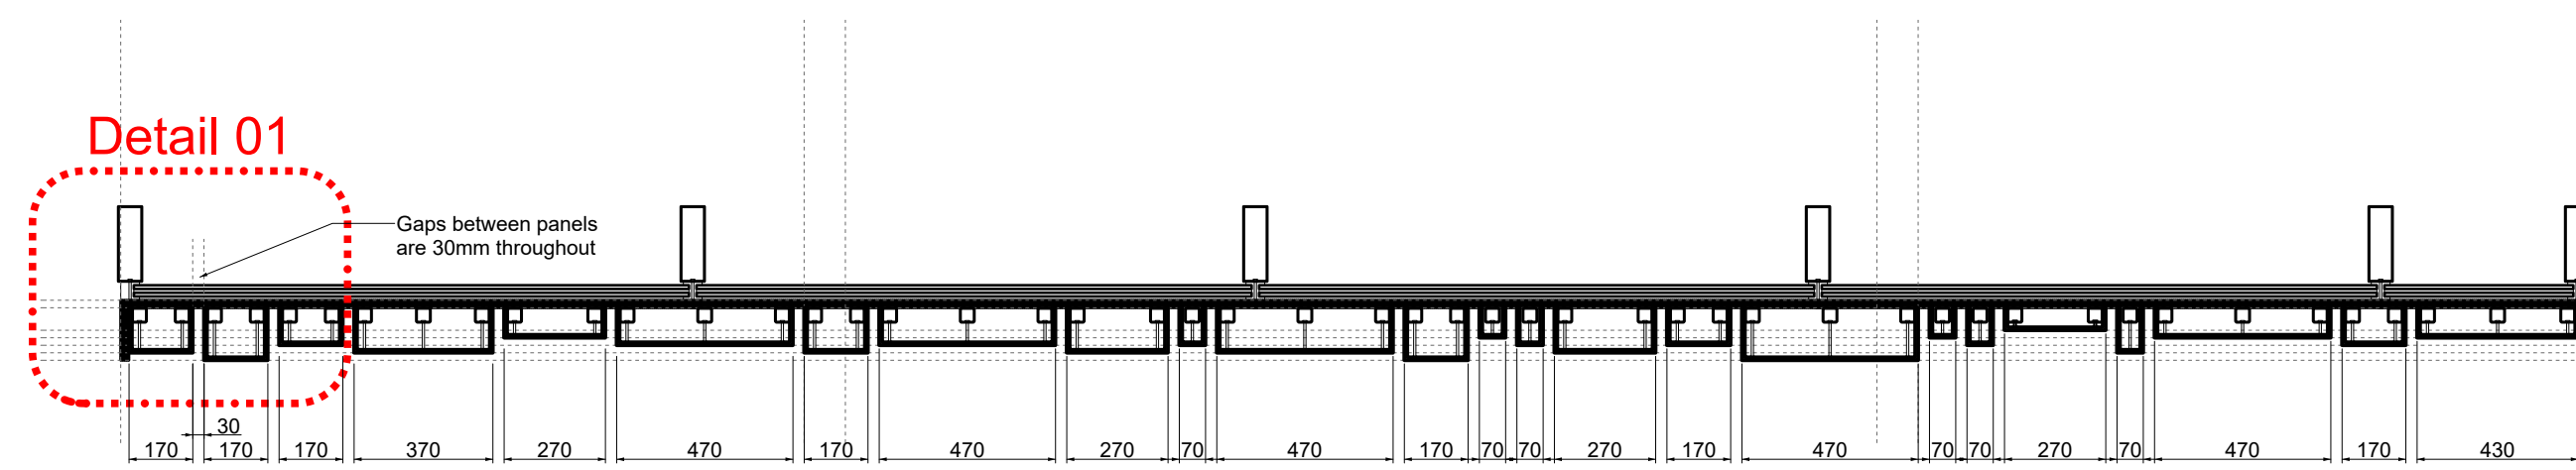

Scale 1:20

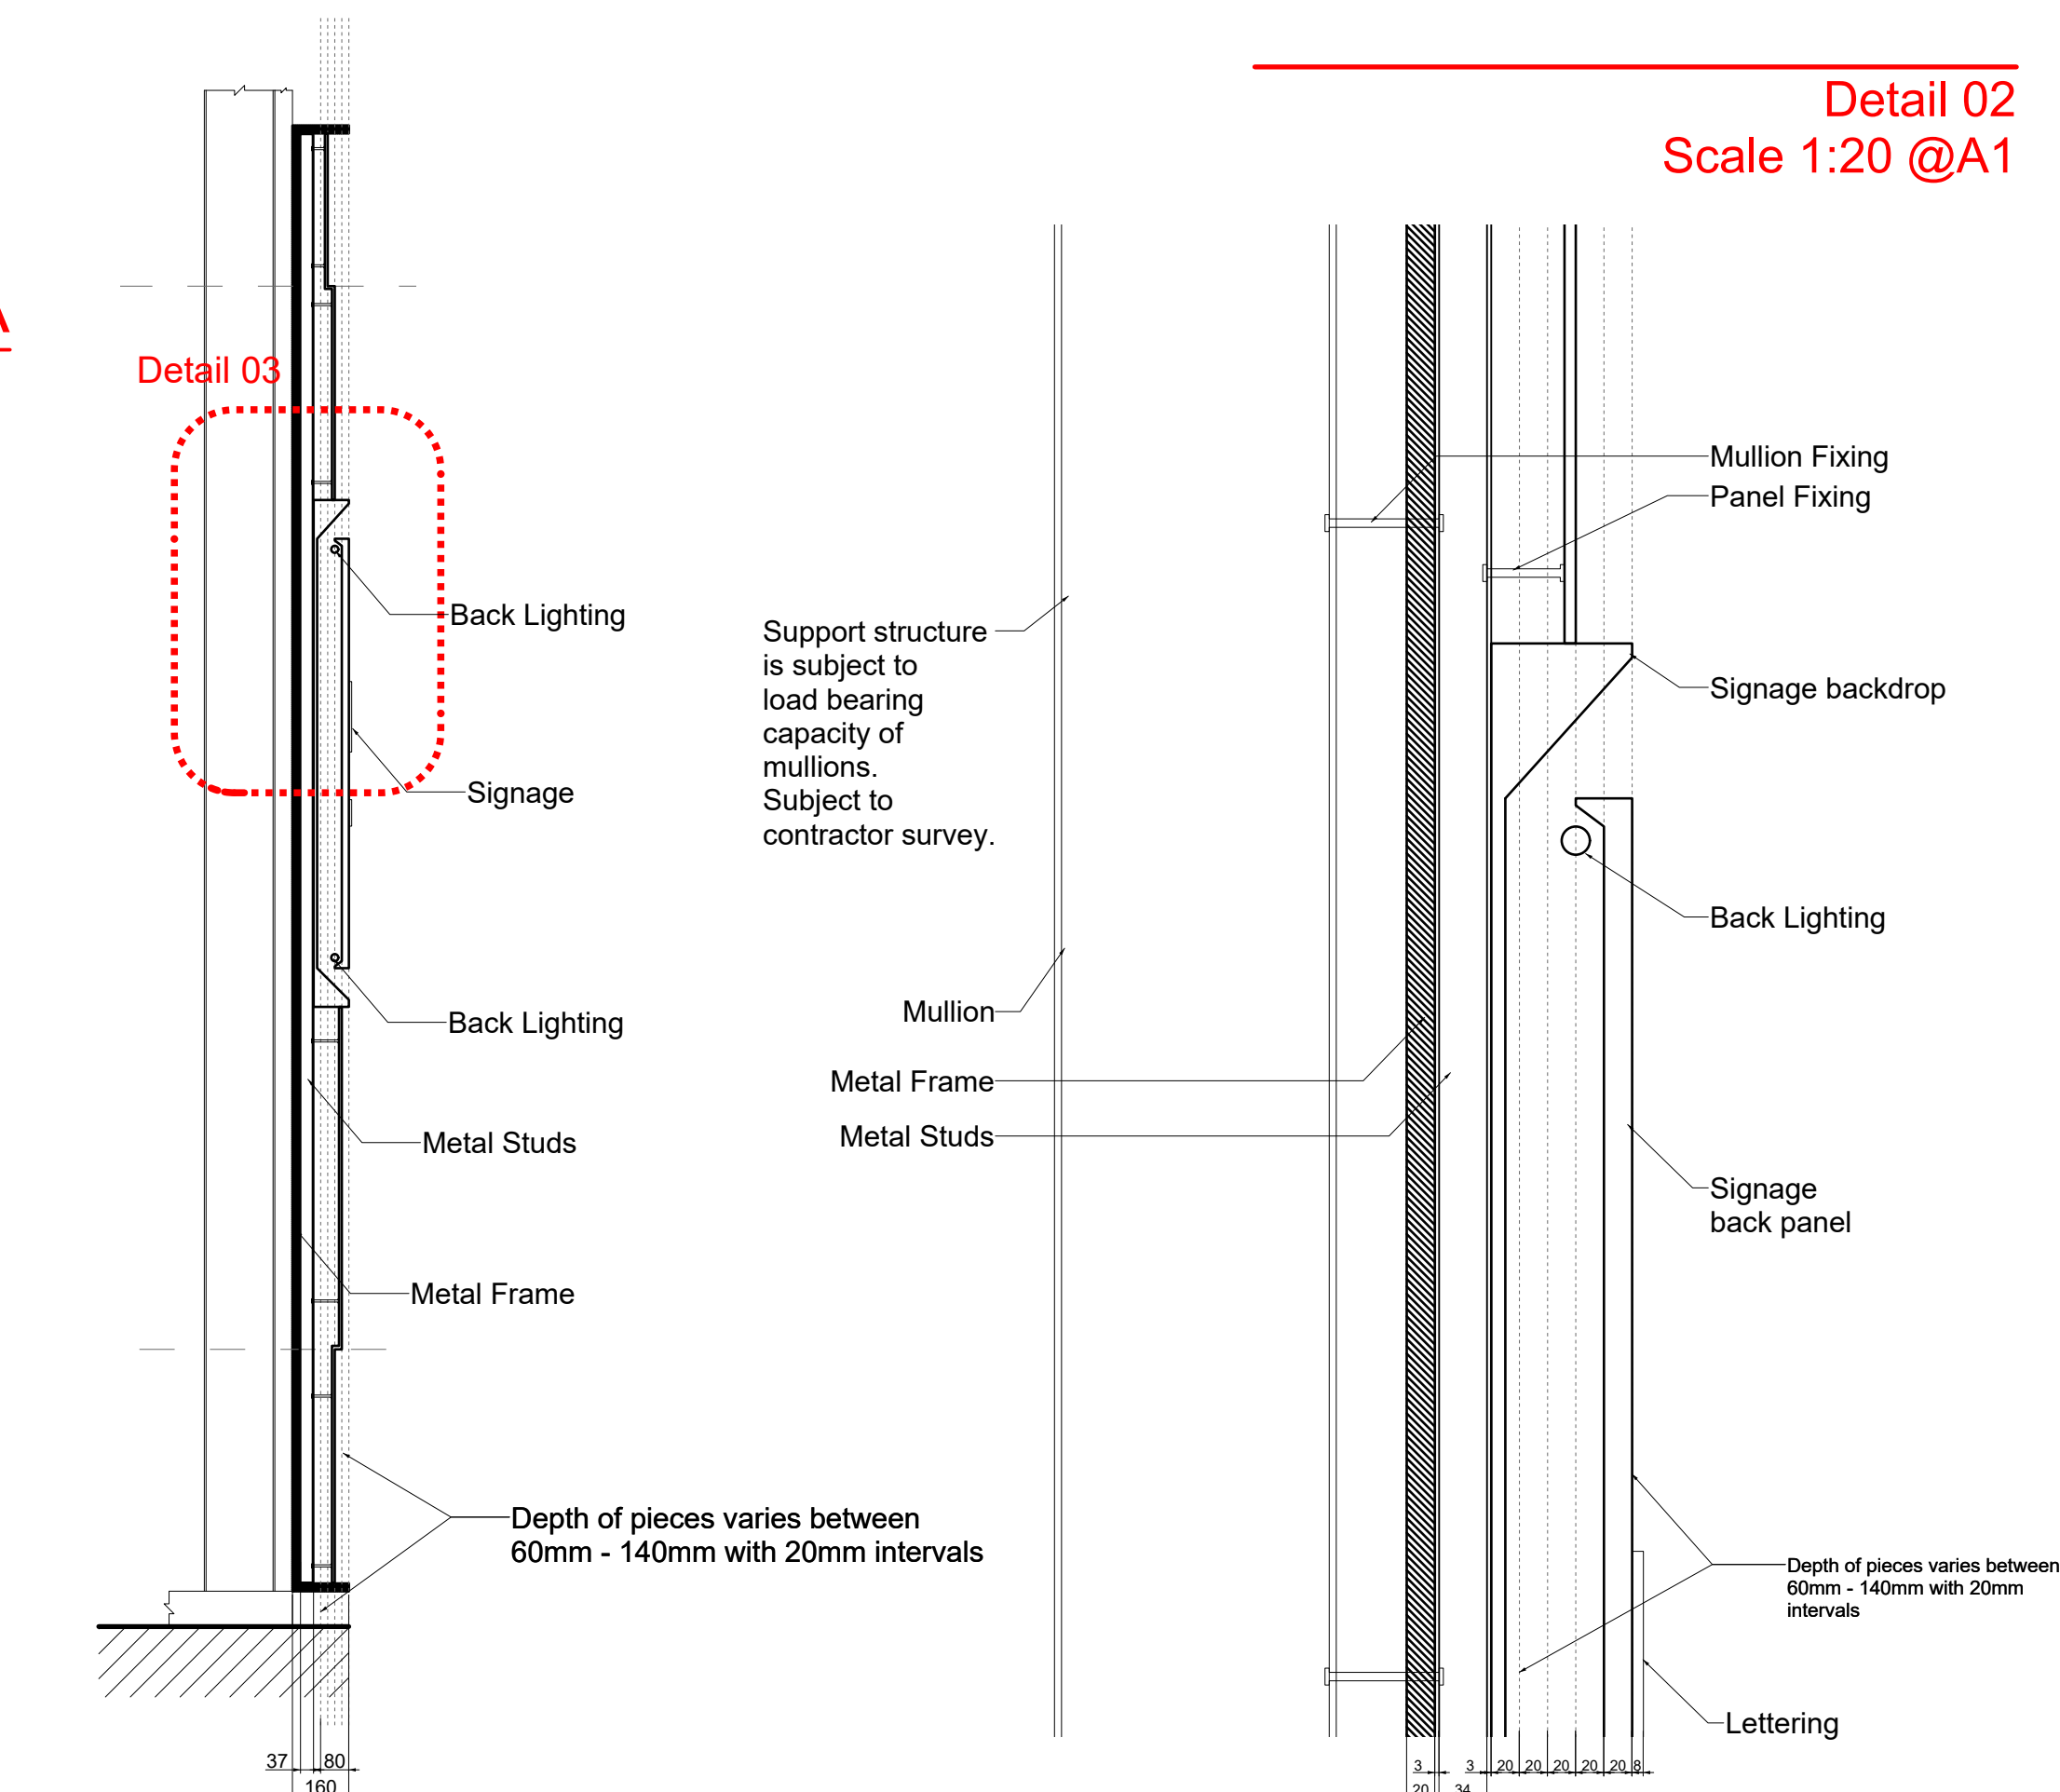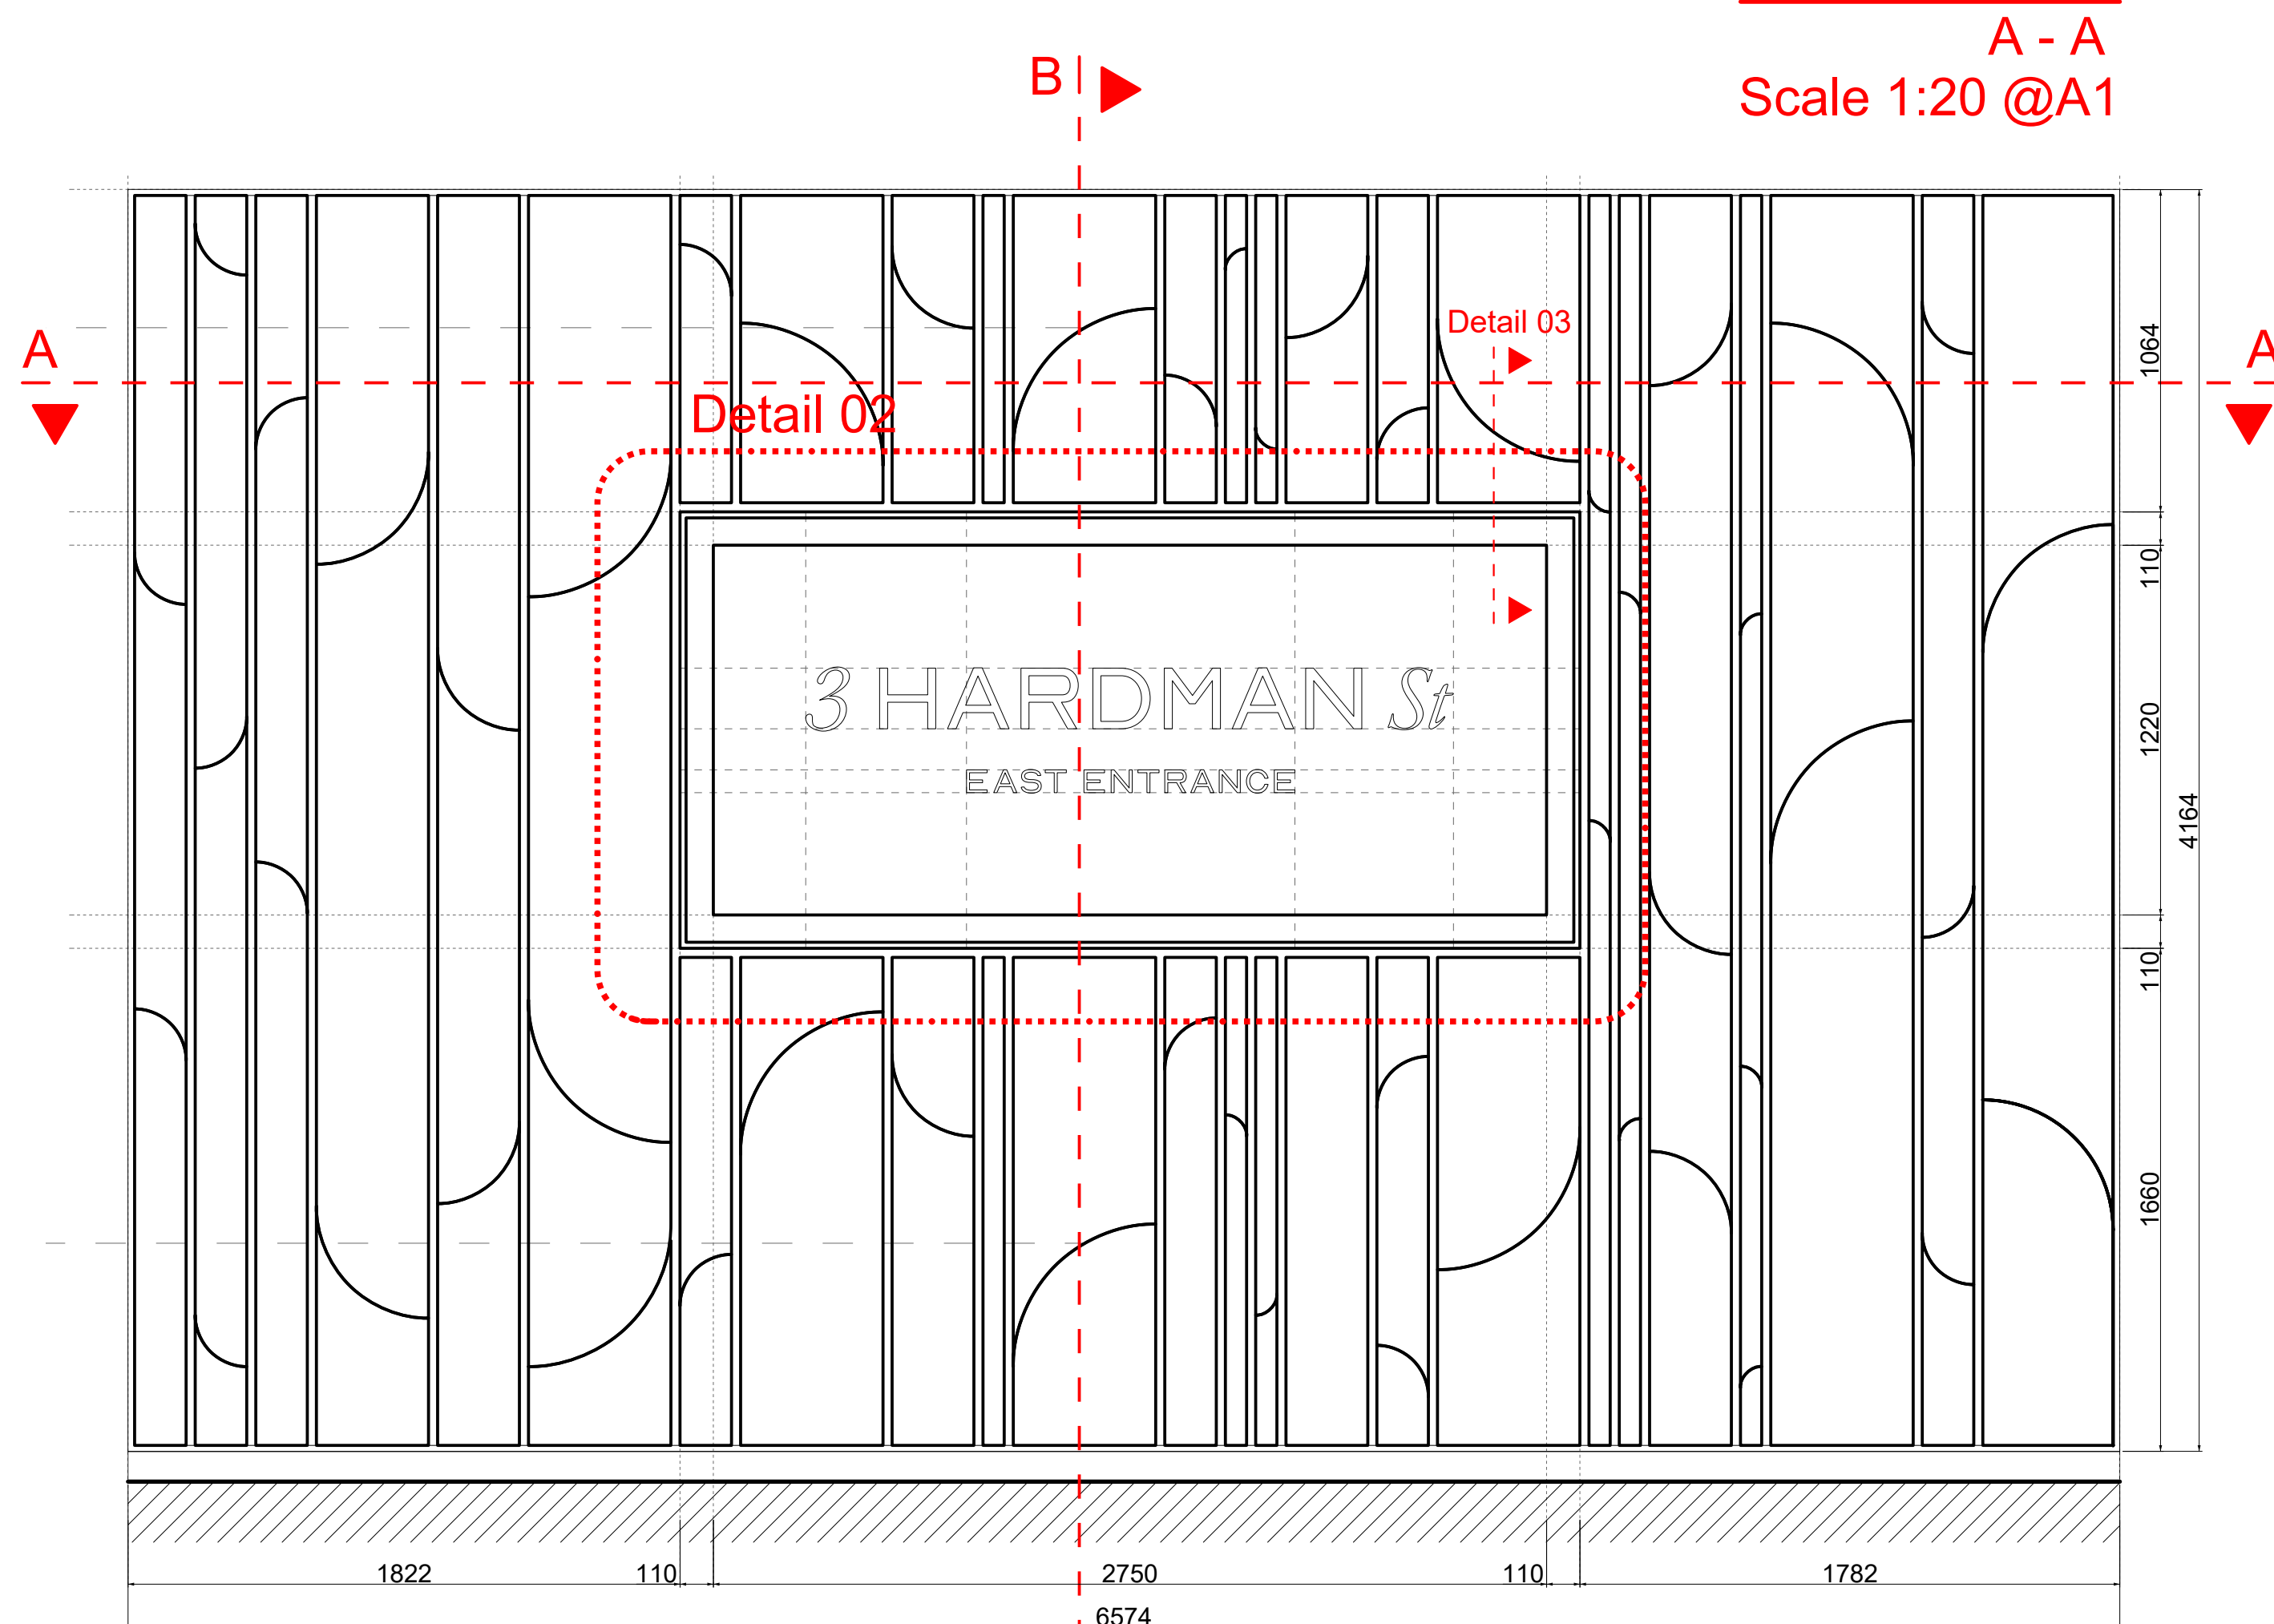


Detail 02  
Scale 1:20 @A1


Scale 1:20 @A1

Detail 03  
Scale 1:5 @A1

Scale 1:5 @A1

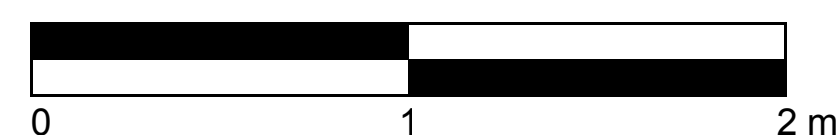

Scale 1:20

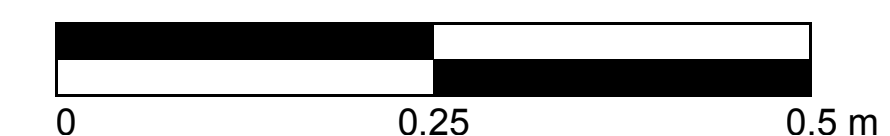

Scale 1:5

PROJECT: 3 HARDMAN STREET, MANCHESTER

---

CLIENT: MAPLETREE INVESTMENTS

---

DRAWING: J2-004-EXT-East Proposed Detail

---

DATE: 17.12.2024