
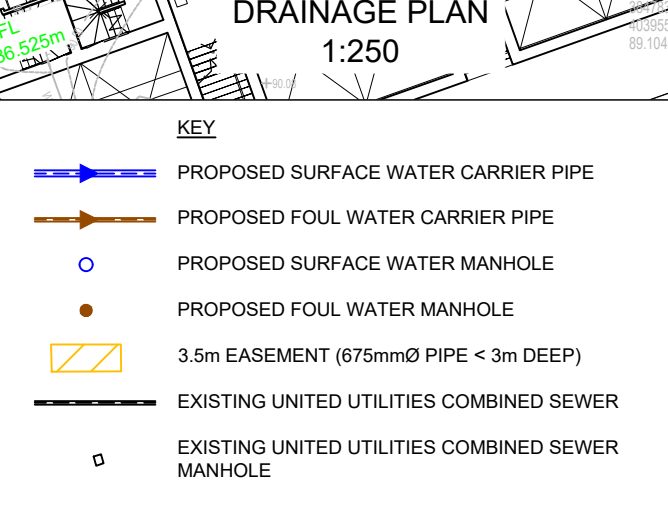
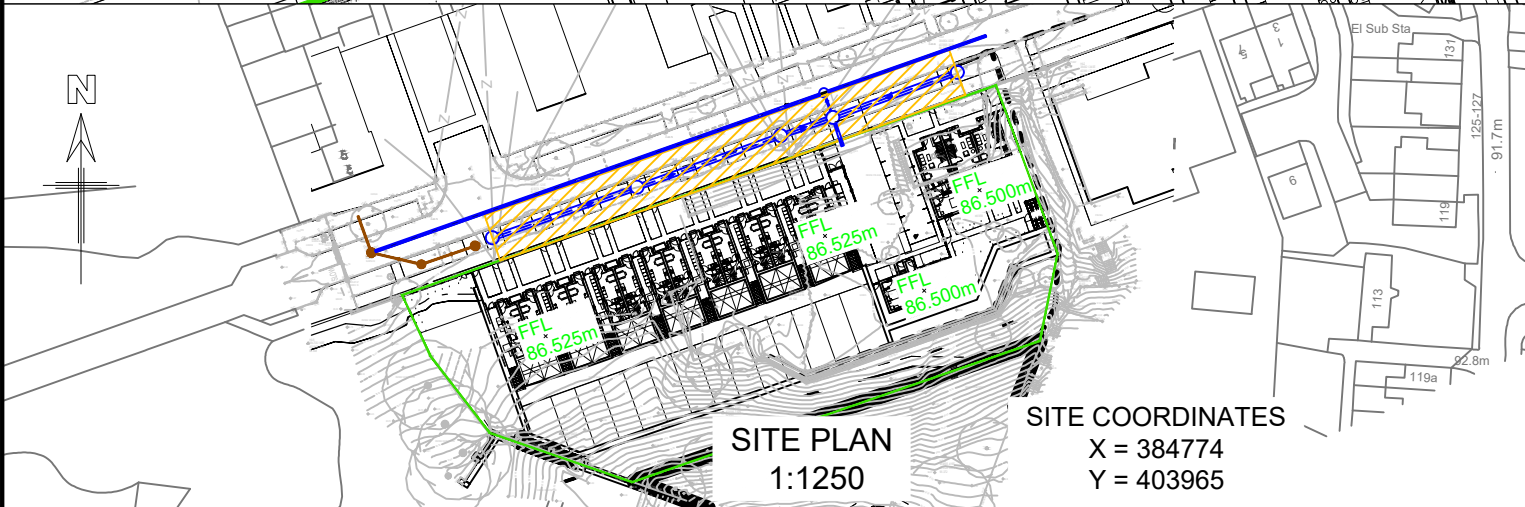


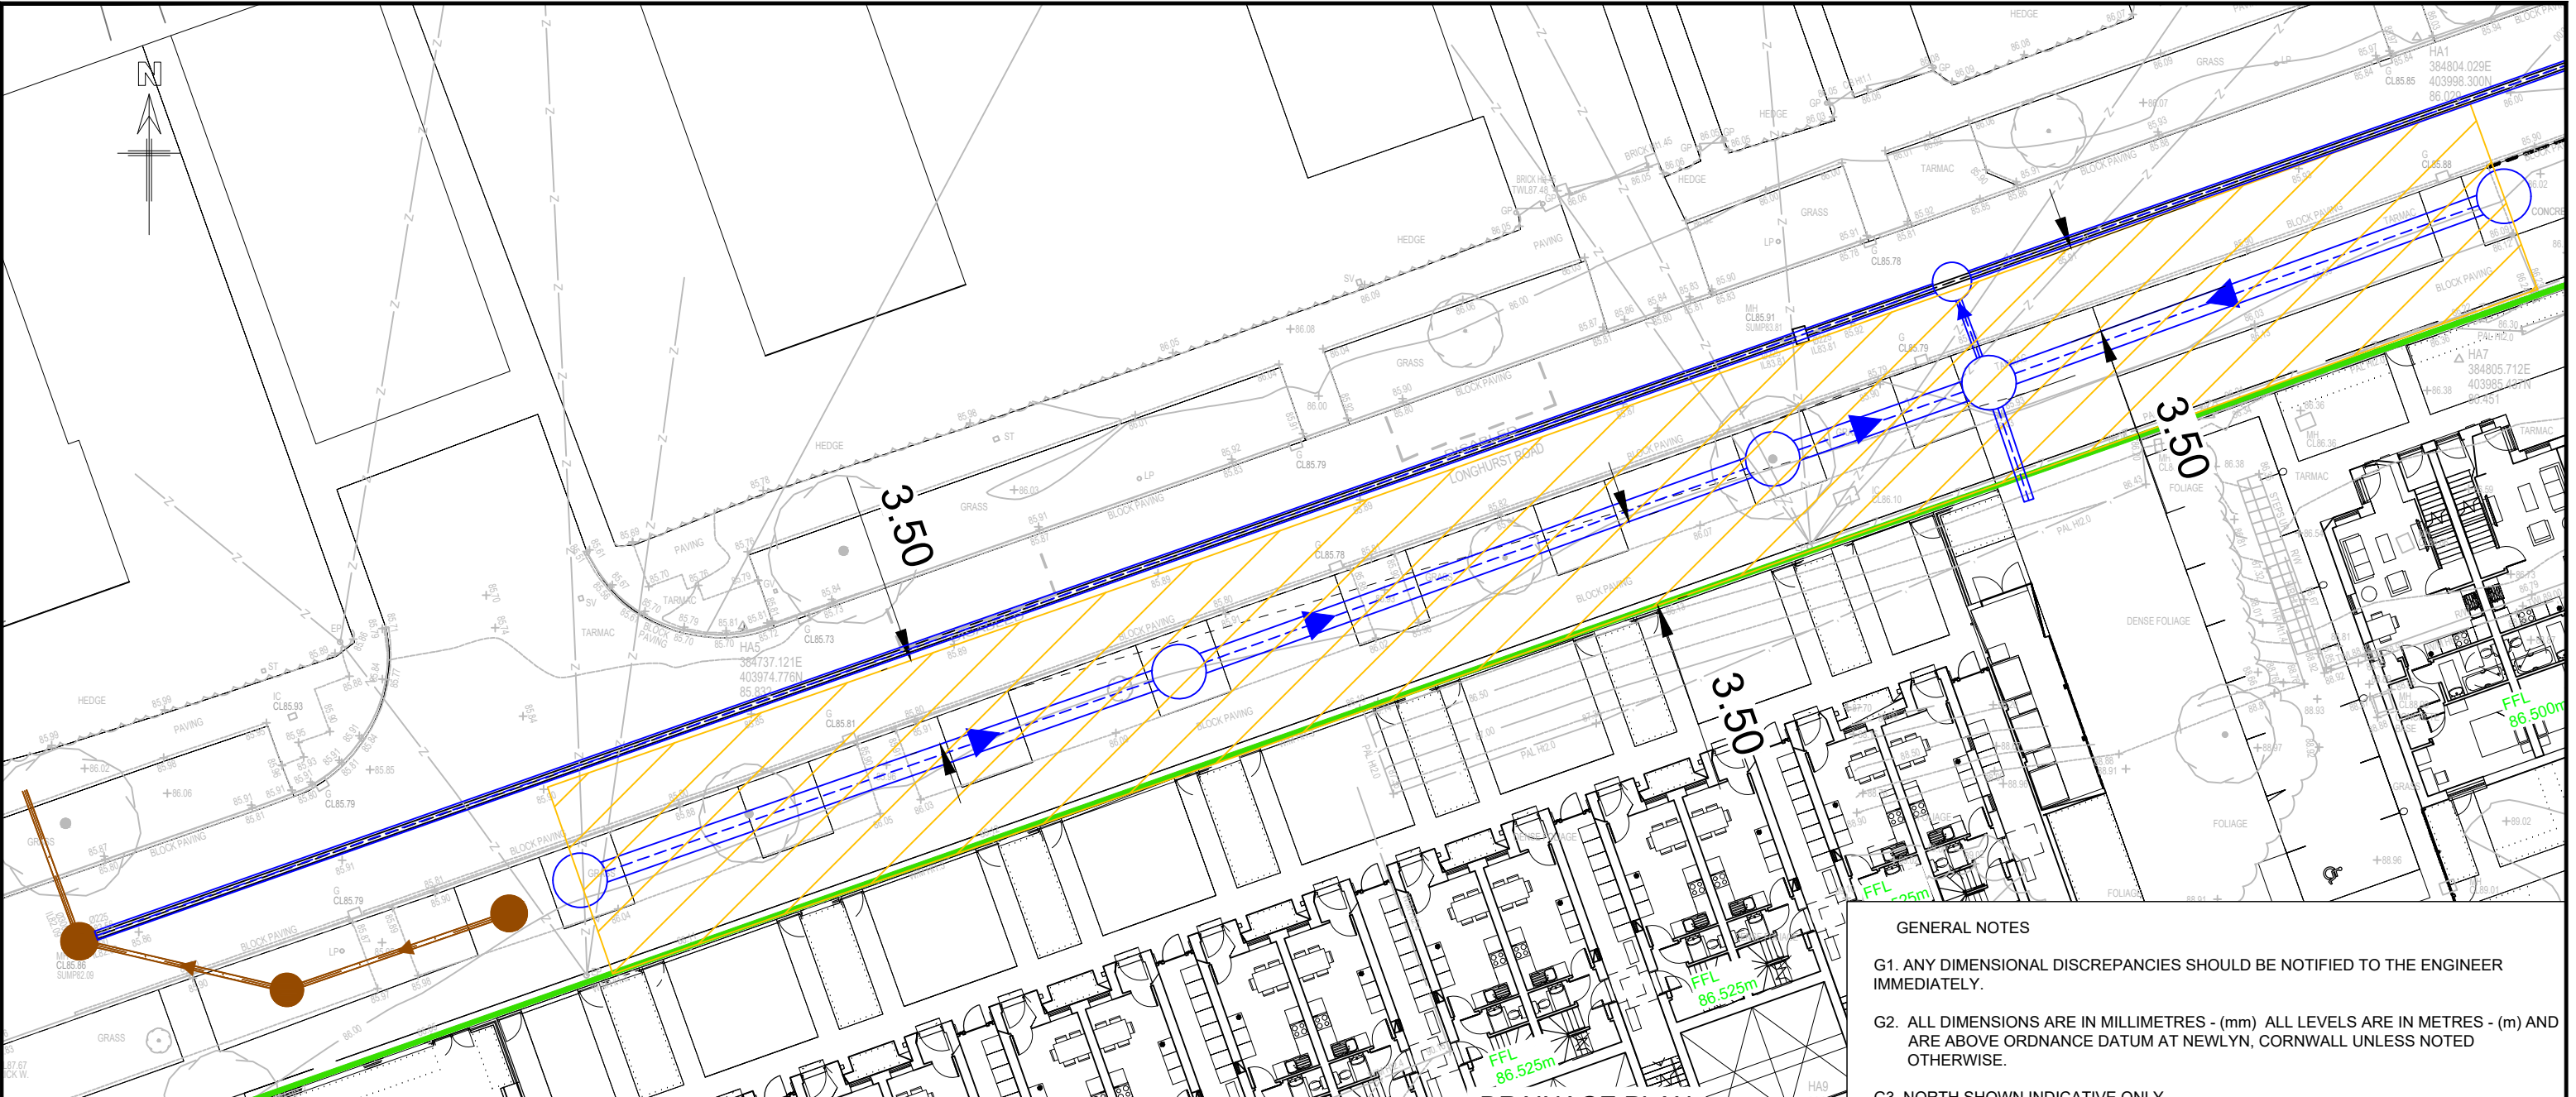

GENERAL NOTES

G1. ANY DIMENSIONAL DISCREPANCIES SHOULD BE NOTIFIED TO THE ENGINEER IMMEDIATELY.

G2. ALL DIMENSIONS ARE IN MILLIMETRES - (mm) ALL LEVELS ARE IN METRES - (m) AND ARE ABOVE ORDNANCE DATUM AT NEWLYN, CORNWALL UNLESS NOTED OTHERWISE.

G3. NORTH SHOWN INDICATIVE ONLY

G4. THIS DRAWING IS TO BE READ IN CONJUNCTION WITH ALL RELEVANT; SPECIFICATIONS; DRAWINGS; DETAILS AND OTHER DESIGN INFORMATION.

G5. ALL DRAWINGS AND WRITTEN MATERIAL CONTAINED WITHIN, CONSTITUTE ORIGINAL AND UNPUBLISHED WORK OF THE ENGINEER AND MAY NOT BE DUPLICATED, USED, REPRODUCED OR DISCLOSED WITHOUT WRITTEN CONSENT OR EXPRESS PERMISSION FROM THE ENGINEER.

G6. ALL INFORMATION CONTAINED IN THIS DOCUMENT IS COPYRIGHT ©

G7. WHERE THE CONTRACTOR UNDERTAKES OR ENGAGES A THIRD PARTY TO UNDERTAKE TEMPORARY WORKS DESIGN, OR VARIES THE PELL FRISCHMANN DESIGN IN ANY WAY, THEN THE CONTRACTOR WILL TAKE FULL RESPONSIBILITY AND LIABILITY FOR ALL DESIGN ASPECTS, INCLUDING A DESIGN RISK ASSESSMENT. THE CONTRACTOR SHALL INFORM PELL FRISCHMANN OF ANY PROPOSED VARIANCES TO THE DESIGN.

REV	DESCRIPTION	PC	LB	AH	DATE
P02	ADDITIONAL UU COMMENTS ADRESSED	PC	LB	AH	07.10.24
P01	FIRST ISSUE	PC	AH	AH	14.08.24

Pell Frischmann

4th FLOOR, ONE ST JAMES SQUARE, MANCHESTER, M2 6DN
Telephone +44 (0)161 826 9400
Email: pfmanchester@pellfrischmann.com
www.pellfrischmann.com

Architect/Client/Contractor

greatplaces
HOUSING GROUP

Project

LONGHURST ROAD

Drawing Title

LAND REGISTRY PLAN

Drawing Status

PRELIMINARY

	Name	Date	Status Code
Drawn	P. CLARK	14.08.24	S03
Designed	P. CLARK	14.08.24	AS SHOWN
Eng Chk	A. HALL	14.08.24	Revision
Approved	A. HALL	14.08.24	P02

Drawing No.

106240 - PEL - HDG - 01 - DR - D - 1009