


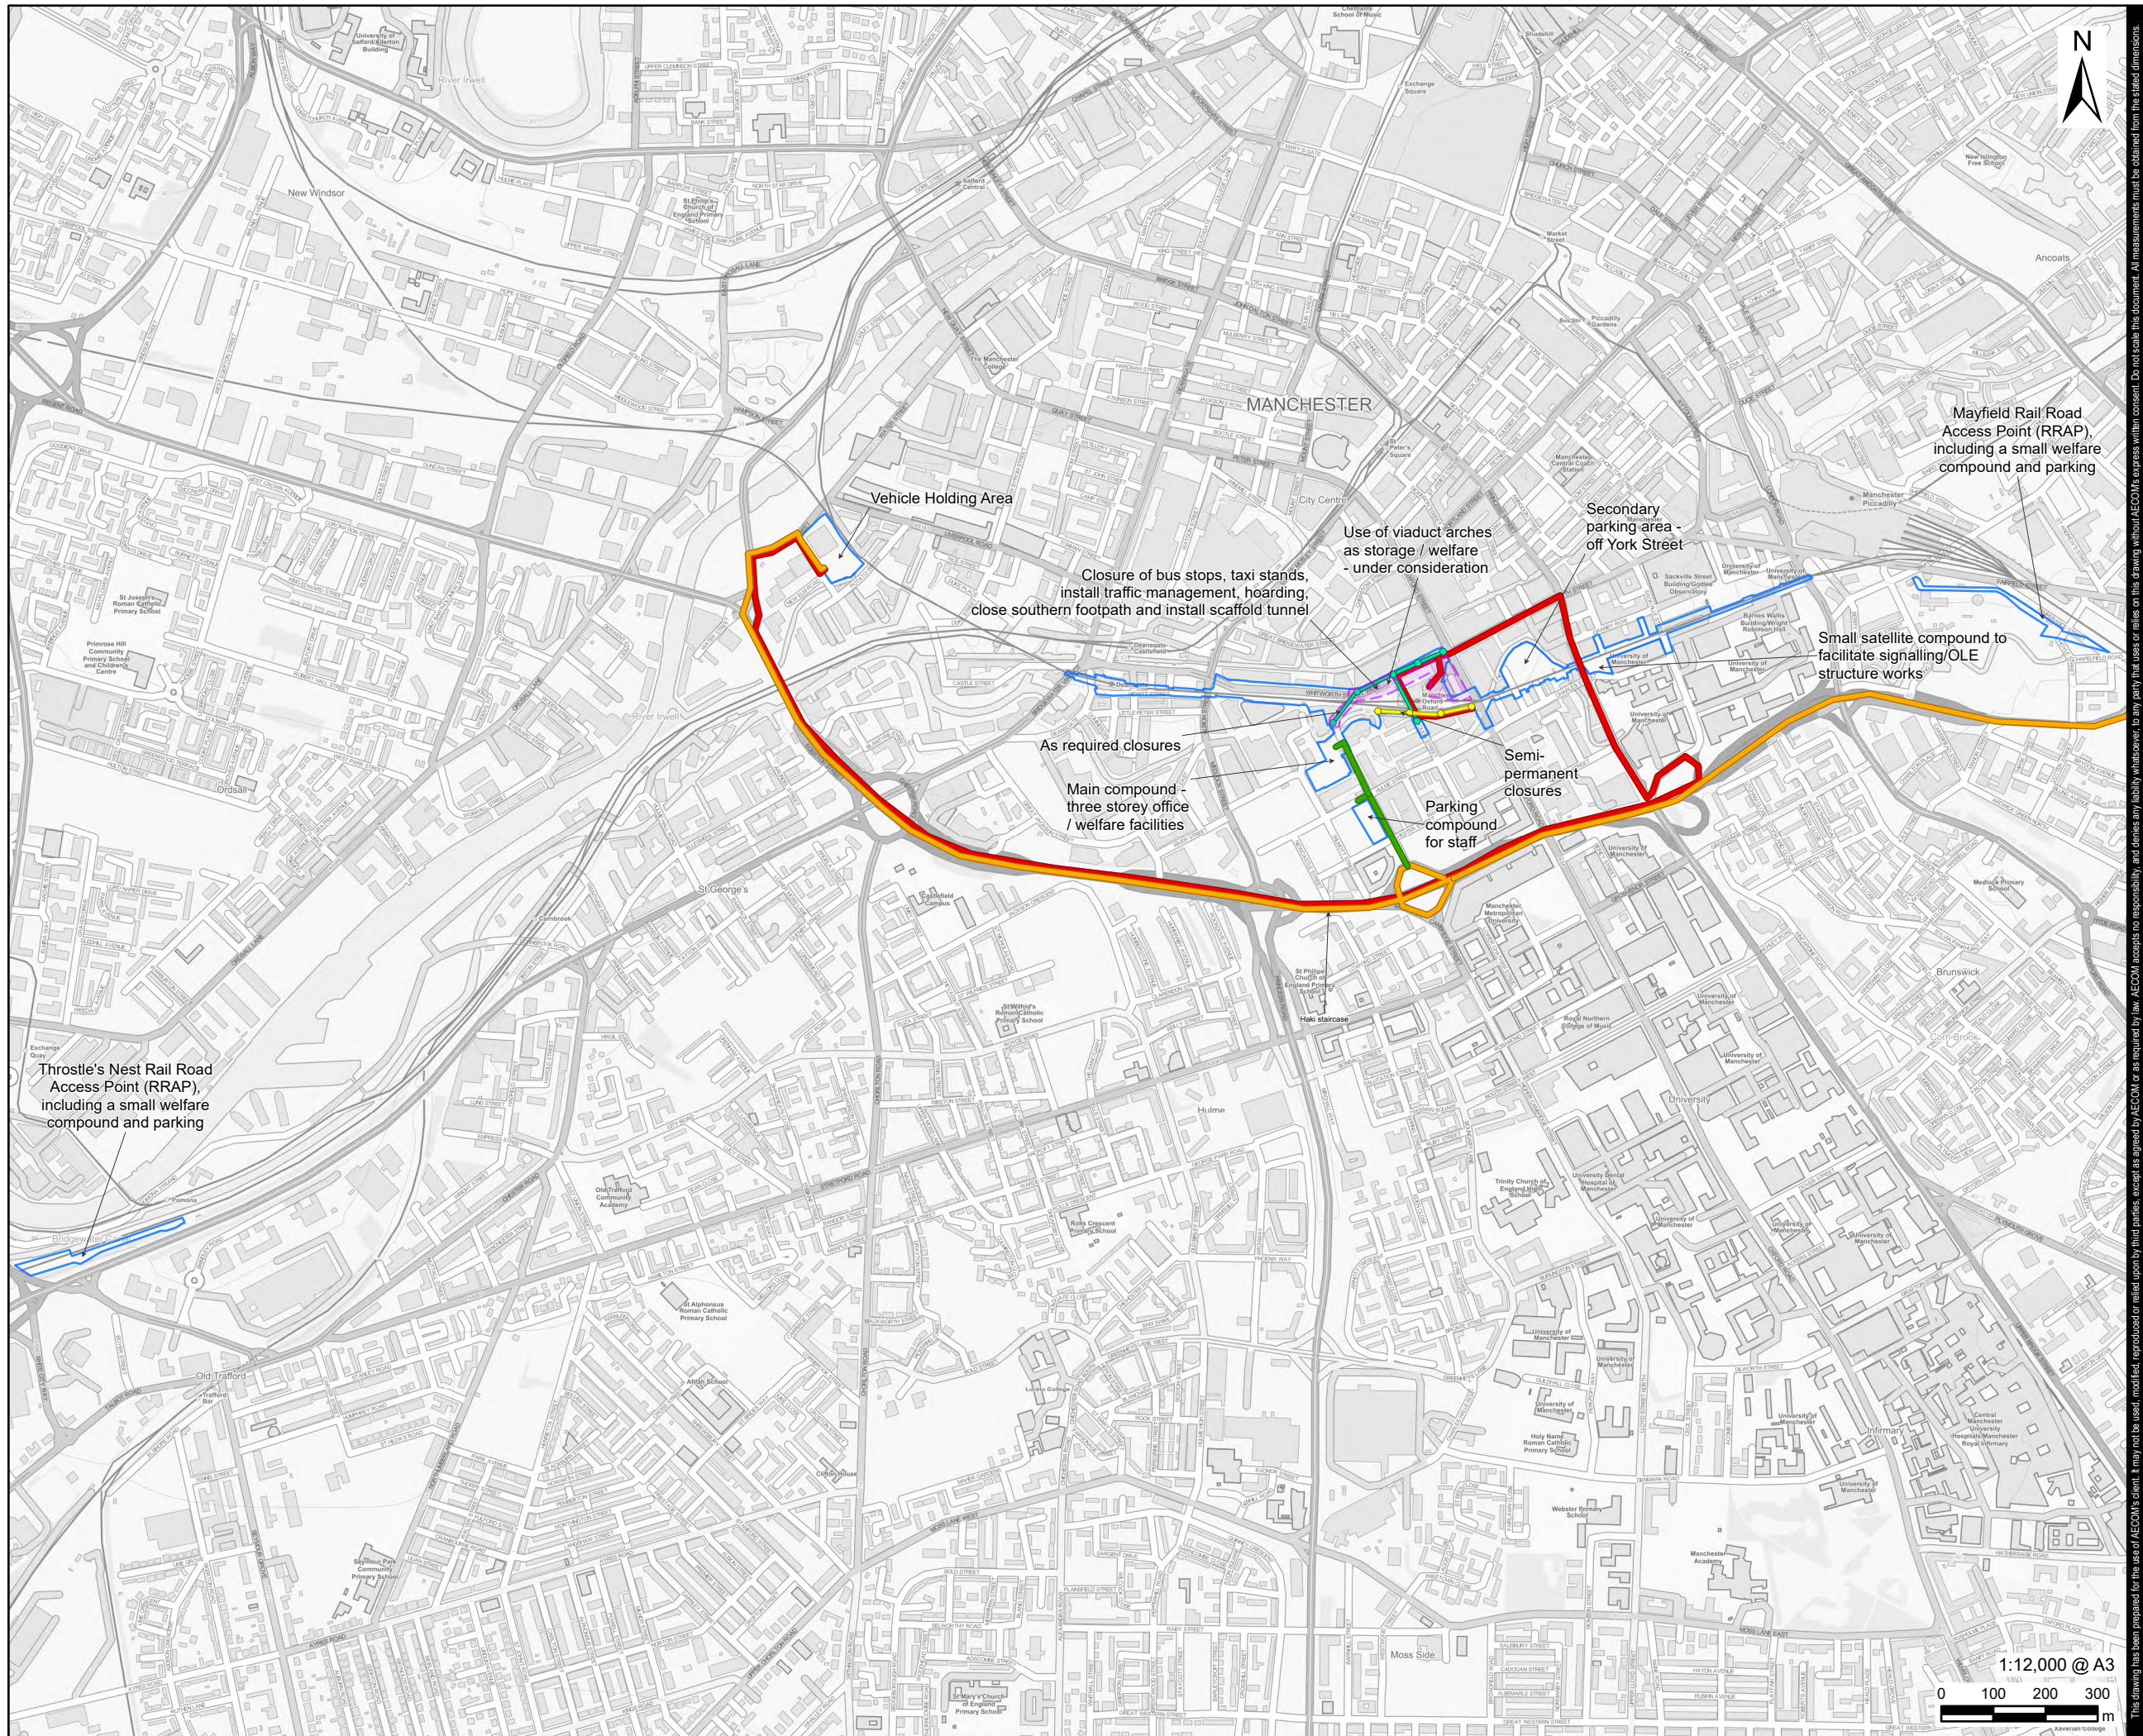

PROJECT

Manchester Oxford Road
Station

CLIENT

Network Rail

CONSULTANT

Aldgate Tower
2, Leman Street
London E1 8FA
United Kingdom
T +44-0207-645-2000

LEGEND

-  Indicative Site Boundary
-  Potential Crane Tower Location
- Access Route**
-  Access Route - West
-  Access Route - East
-  Access Route - Main Compound & Parking
- Road Closure**
-  As Required Closures
-  Semi-Permanent Closures

NOTES

Reproduced from Ordnance Survey digital map data © Crown copyright 2024. All rights reserved. Licence number 0100031673.

ISSUE PURPOSE

Combined EIA Screening and Scoping

PROJECT NUMBER

60686616

FIGURE TITLE

Construction Notes

FIGURE NUMBER

Figure 2a