




Elevation A

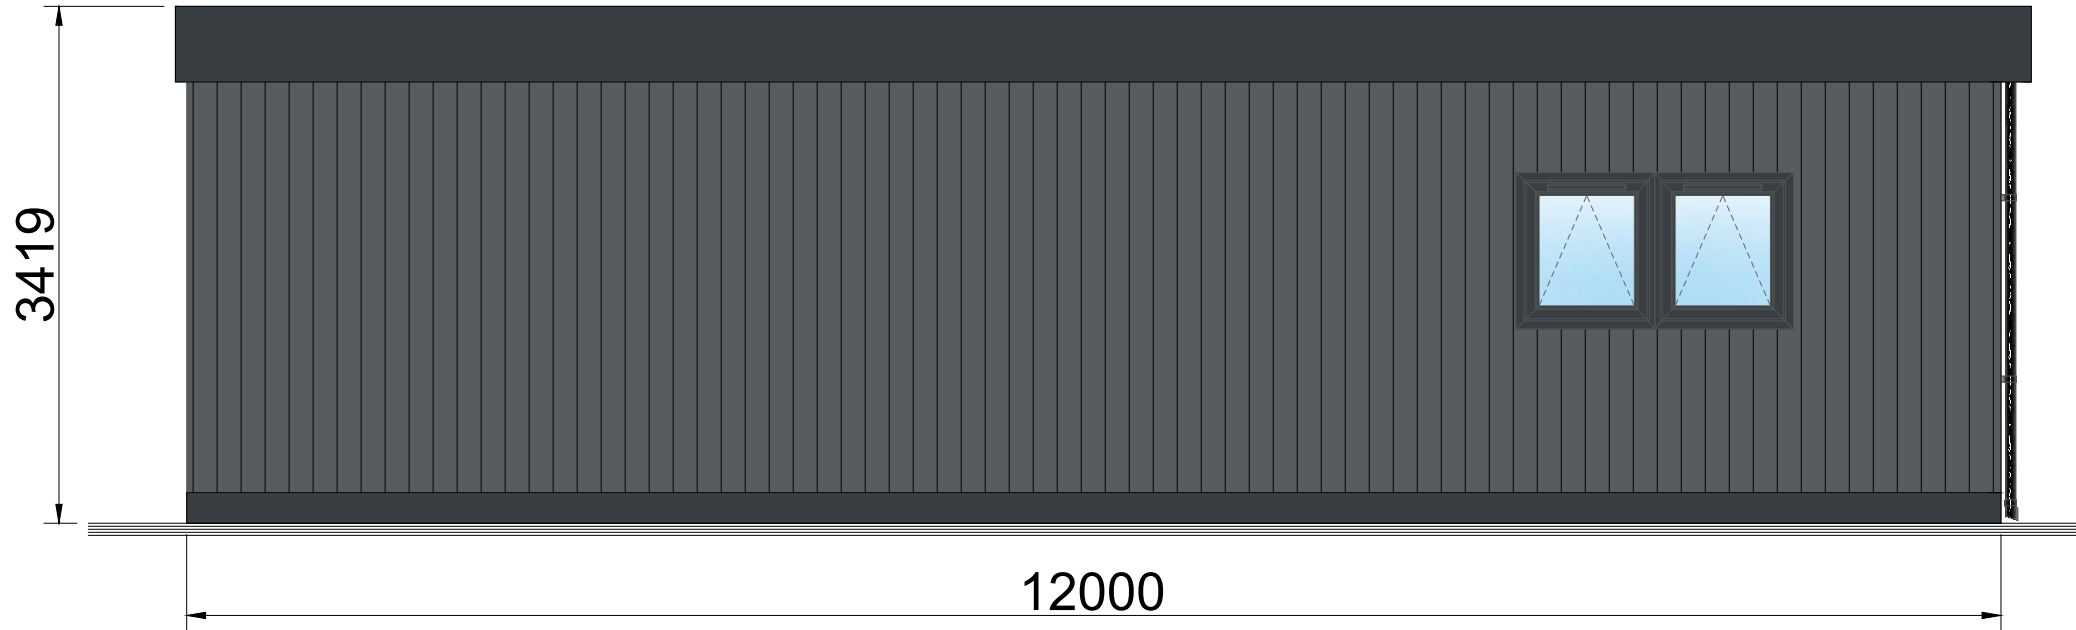


Elevation B

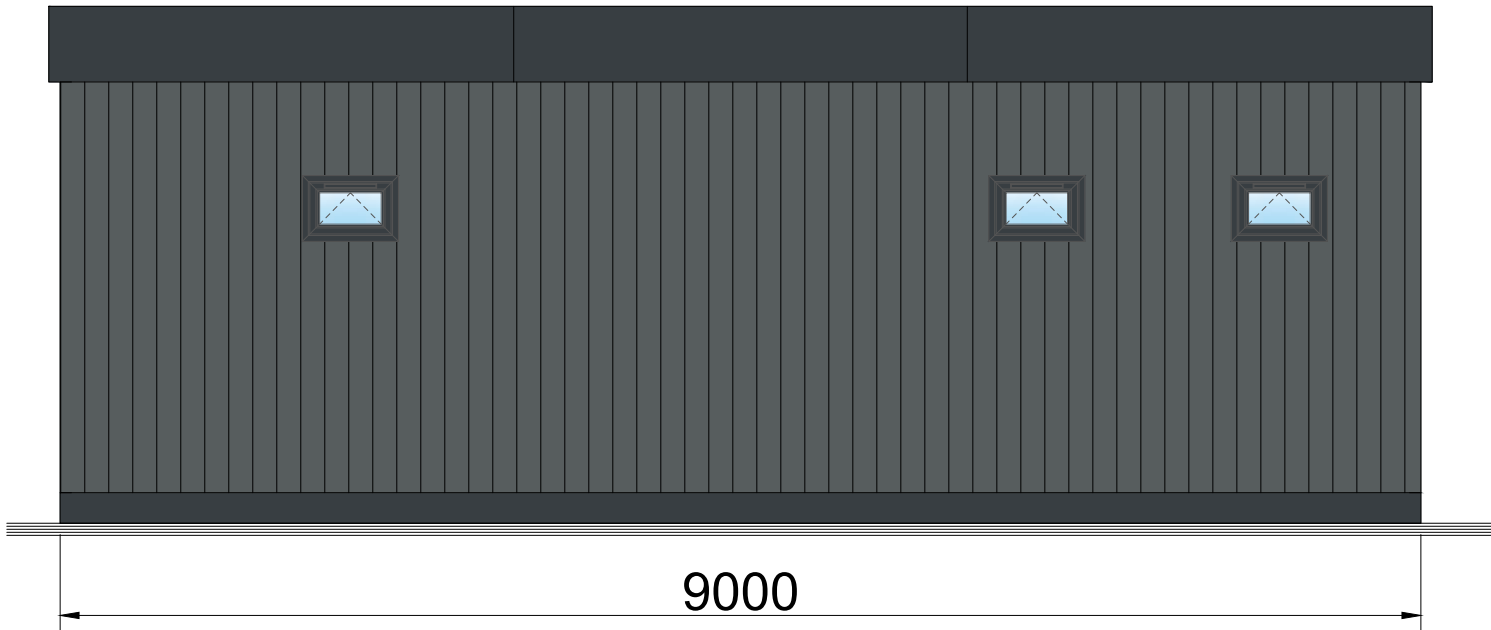

Elevation C


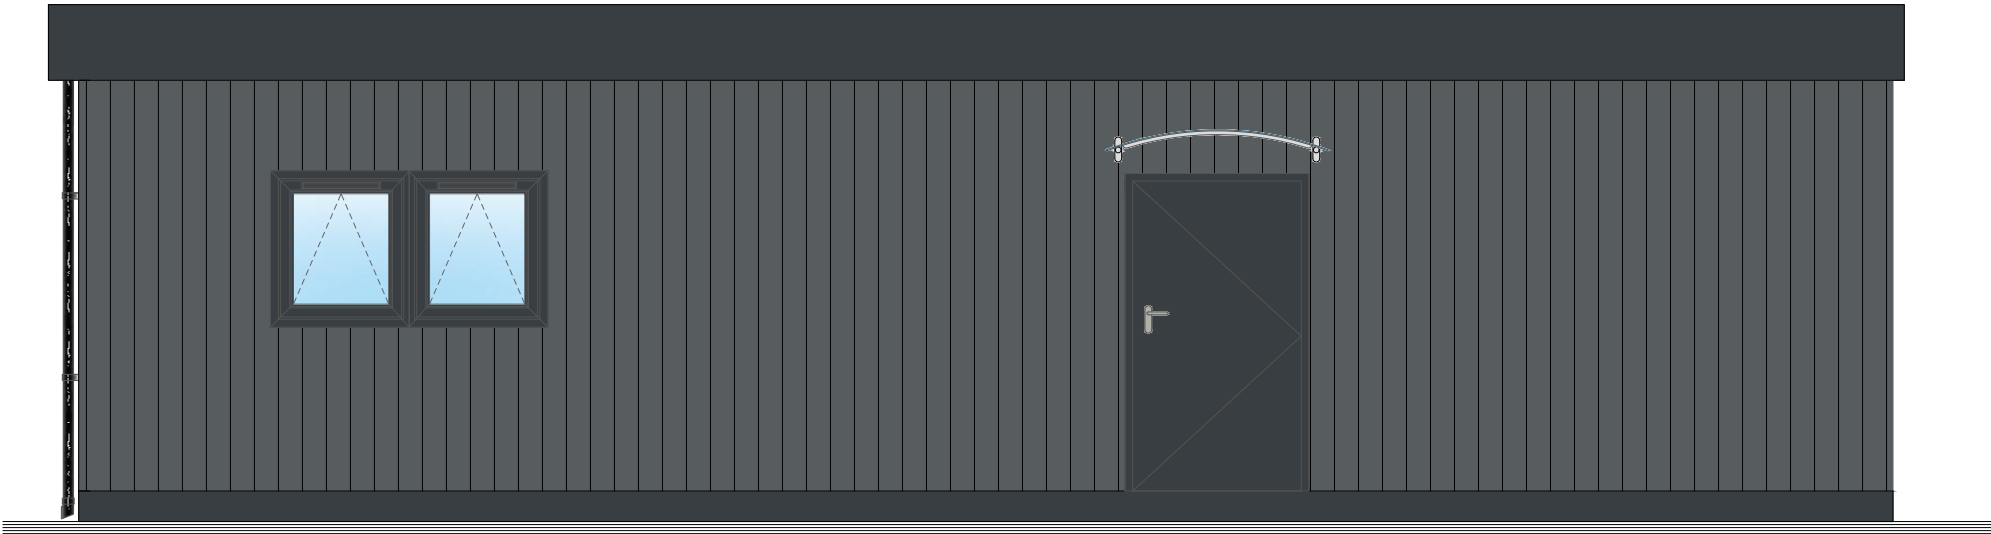


Elevation D

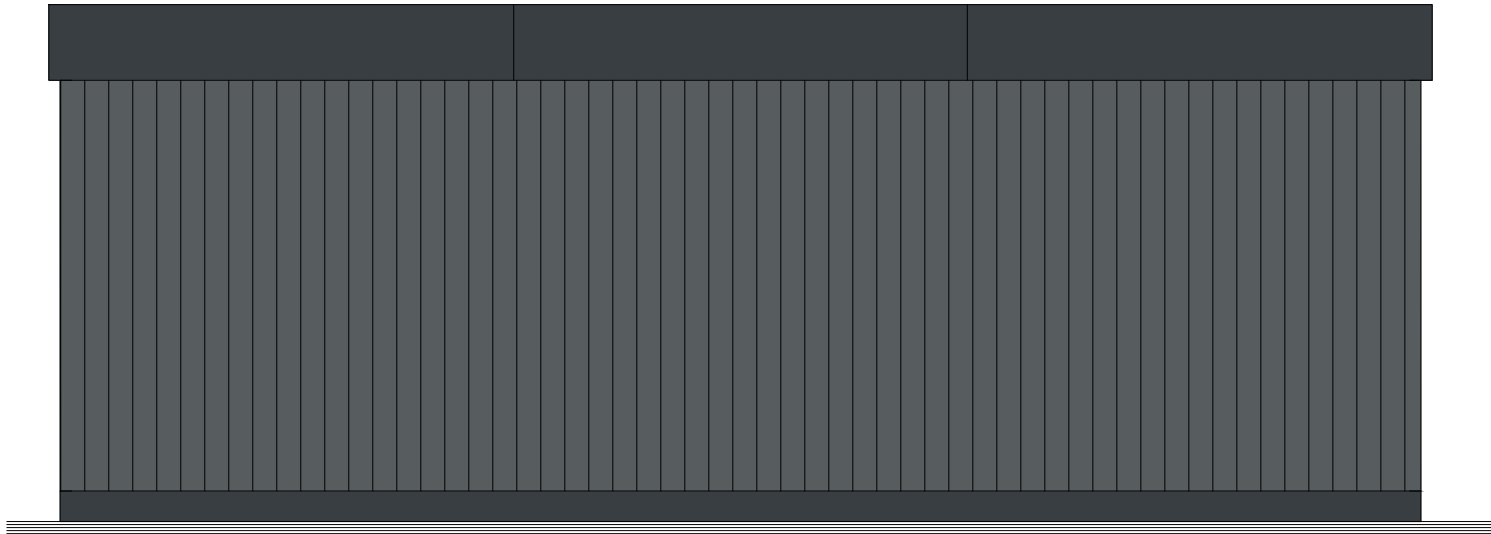

Building Specification - As illustrated

Main Body: Dura Composites - Dura Cladding Flush Resist - Charcoal, fitted vertically
Fascia & Skirt: Plastisol steel - Anthracite RAL 7016
Door: Aluminium, Anthracite RAL 7016
Windows: uPVC - wrapped in Anthracite RAL 7016 film
RWP: uPVC - black

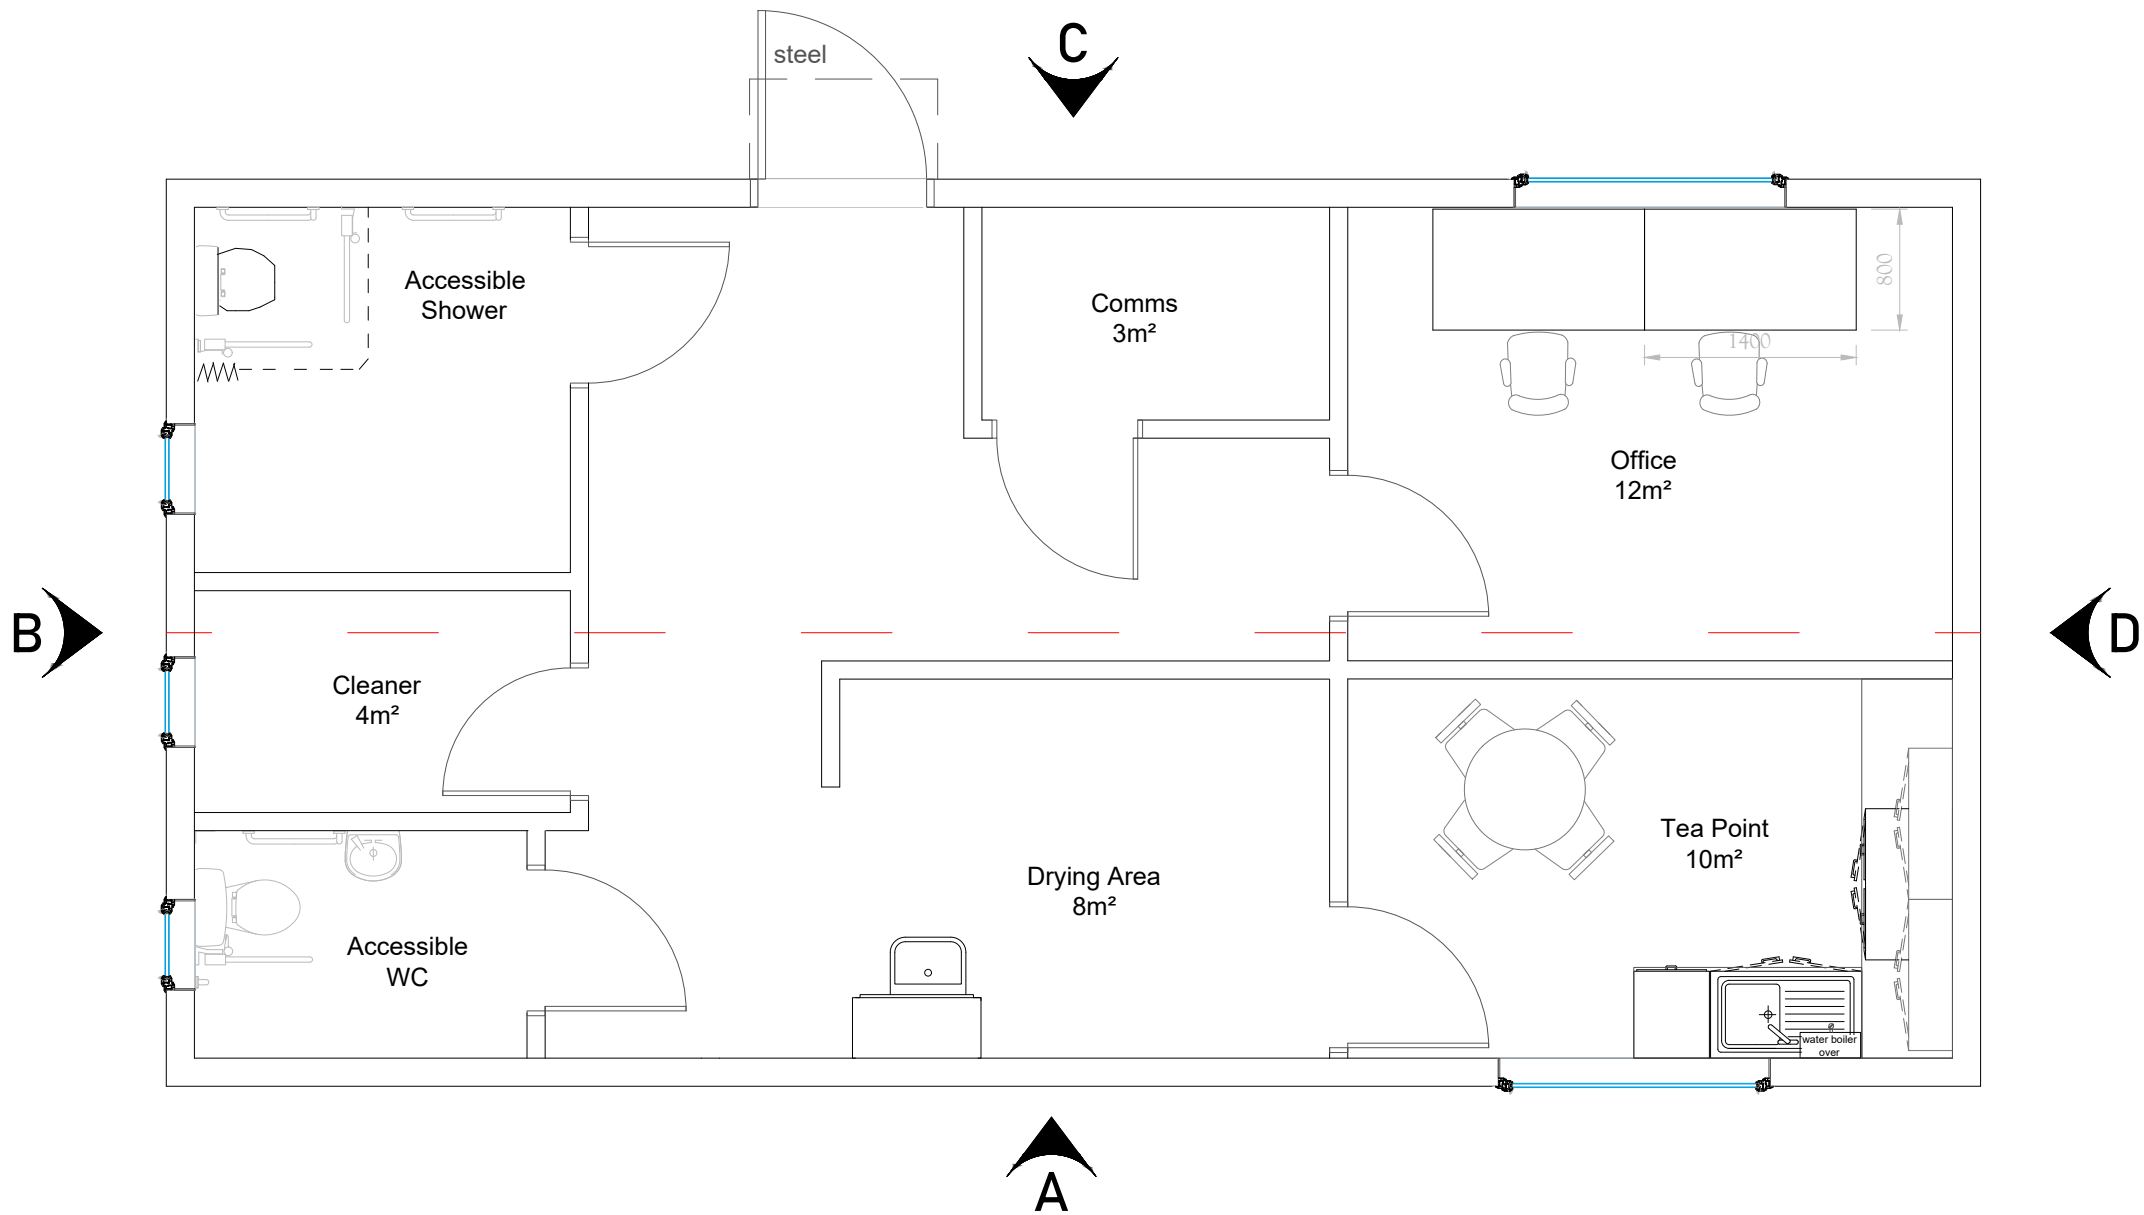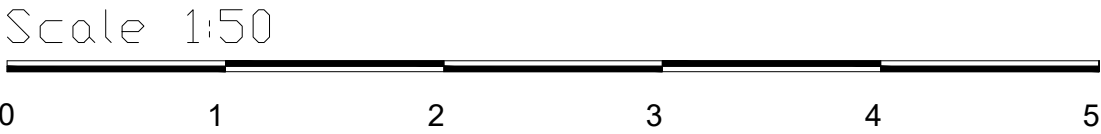

DRAWINGS ARE WERNICK'S COPYRIGHT AND MAY NOT BE REPRODUCED.
DRAWING NOT TO SCALE UNLESS SPECIFIED.
DIMENSIONS AND LAYOUT SUBJECT TO CHANGE.

REV.	DESCRIPTION	DATE	BY
-	First Issue	16.12.24	RH
A	Entrance door changed from Sky Blue to Anthracite.	02.01.25	RH
B	Entrance door changed to steel with no glazing	07.01.25	RH

- Notes:
- For illustration purposes only
 - Module sizes are indicative
 - Window and door locations may vary
 - Free standing furniture is by others

Wernick
REFURBISHED BUILDINGS

STATION LANE
SHIPTON-BY-BENINGBROUGH
YORK
YO30 1BS

01904 471481

REFURBISHED@WERNICK.CO.UK
WWW.WERNICK.CO.UK

CLIENT
Manchester University NHS Trust

PROJECT
New 2 Bay Office & Welfare Facility

DRAWING
Proposed Elevations

DRAWN R. Hebdtich	DATE 16.12.2024	SCALE @ A2 1:50
DRAWING No. WRB-Q 24000140-02	REVISION B	

Wernick
GROUP