
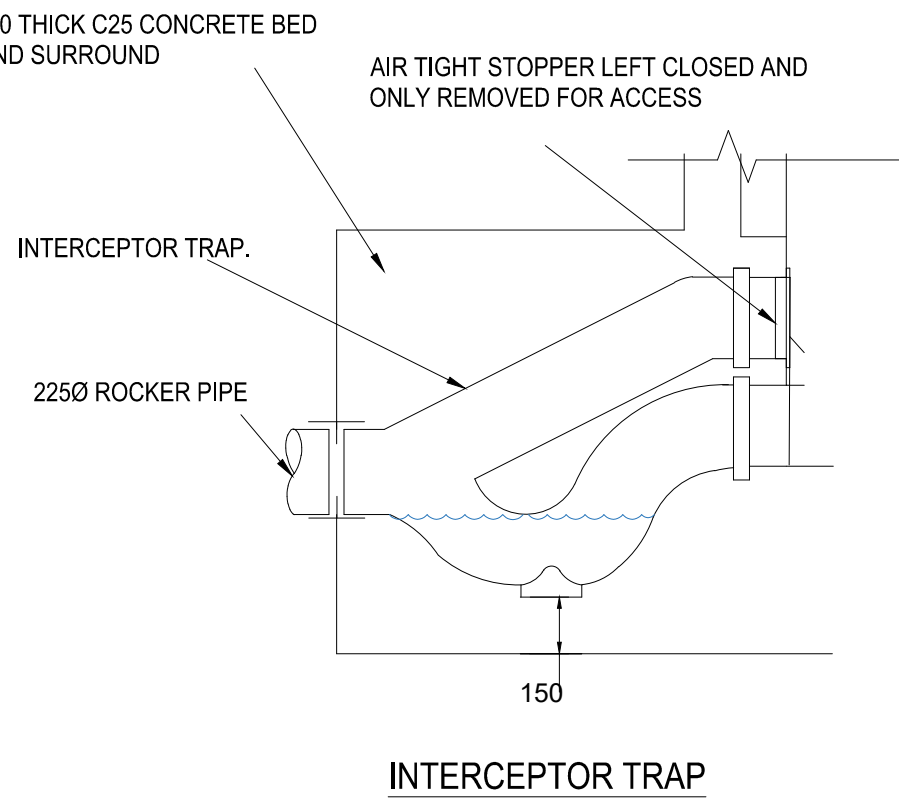
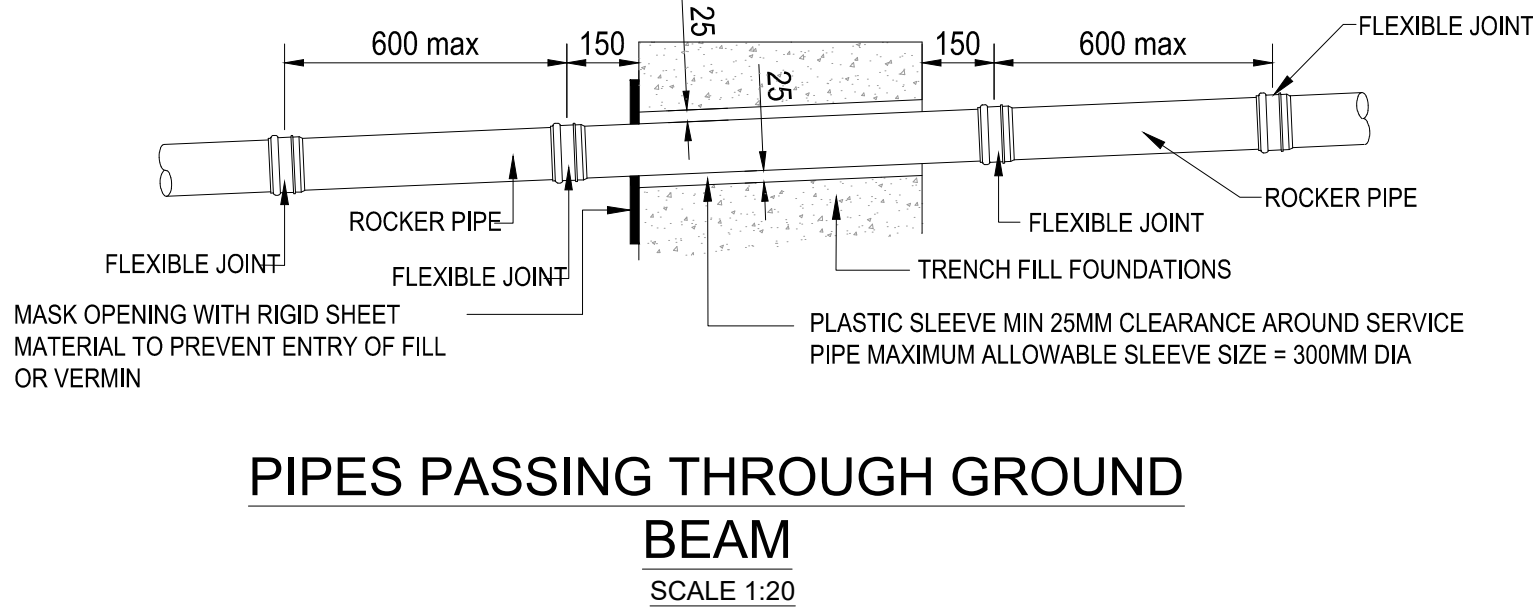
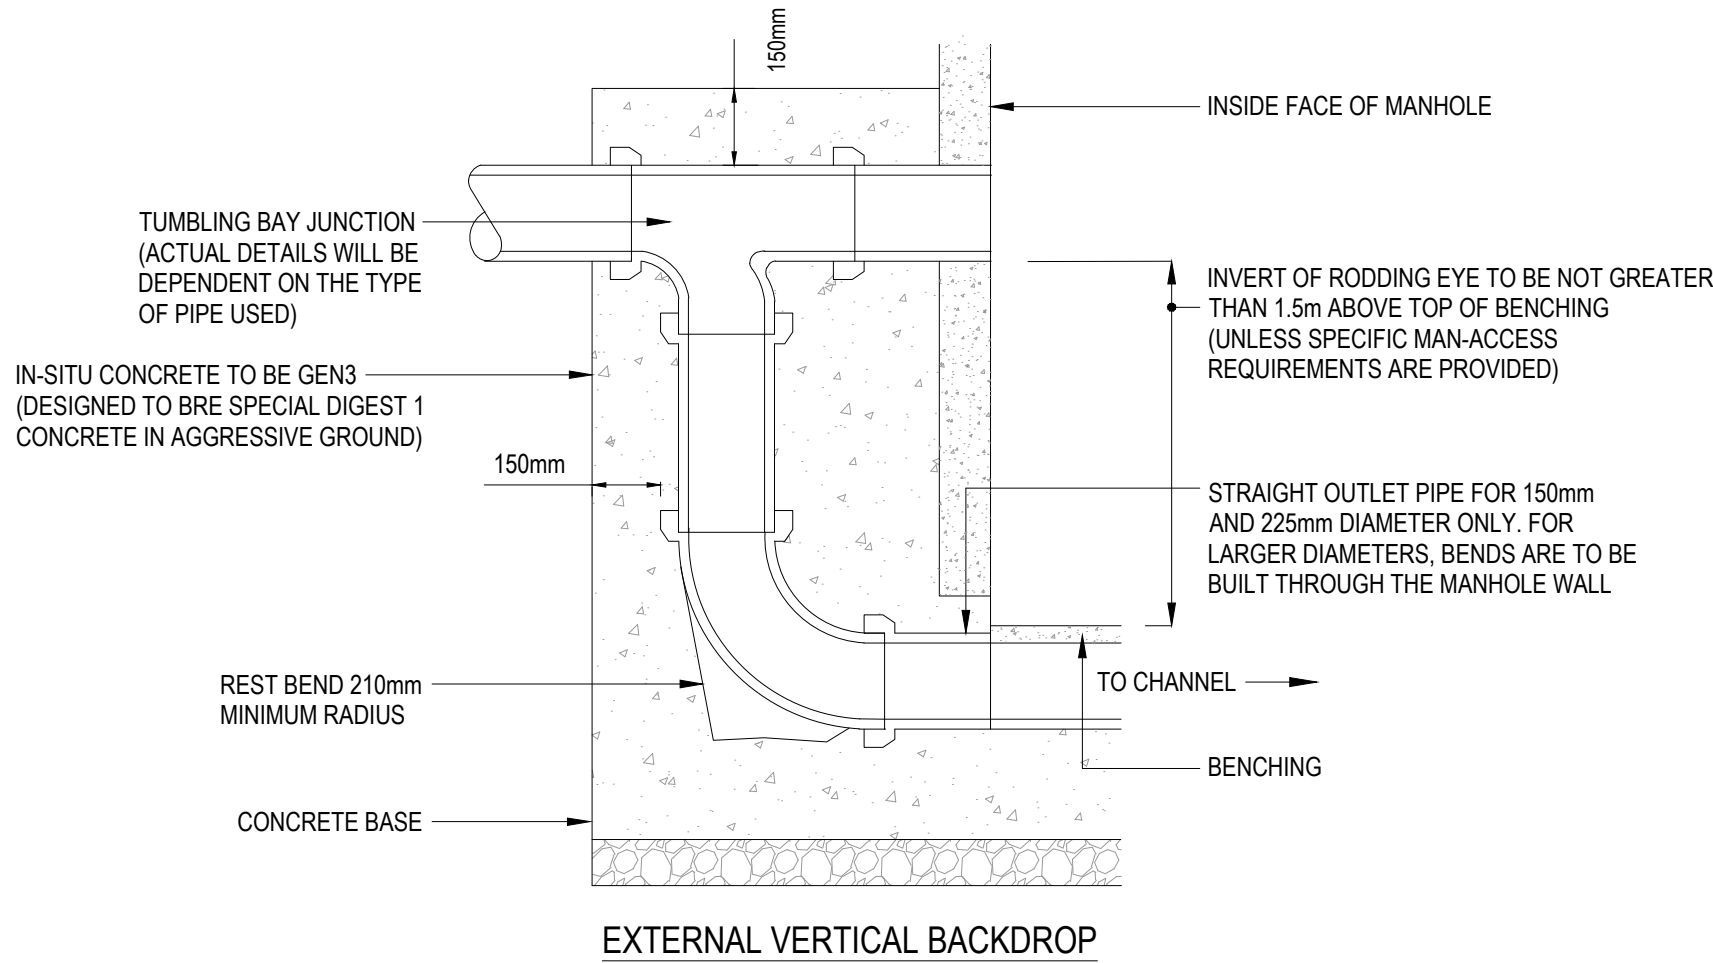
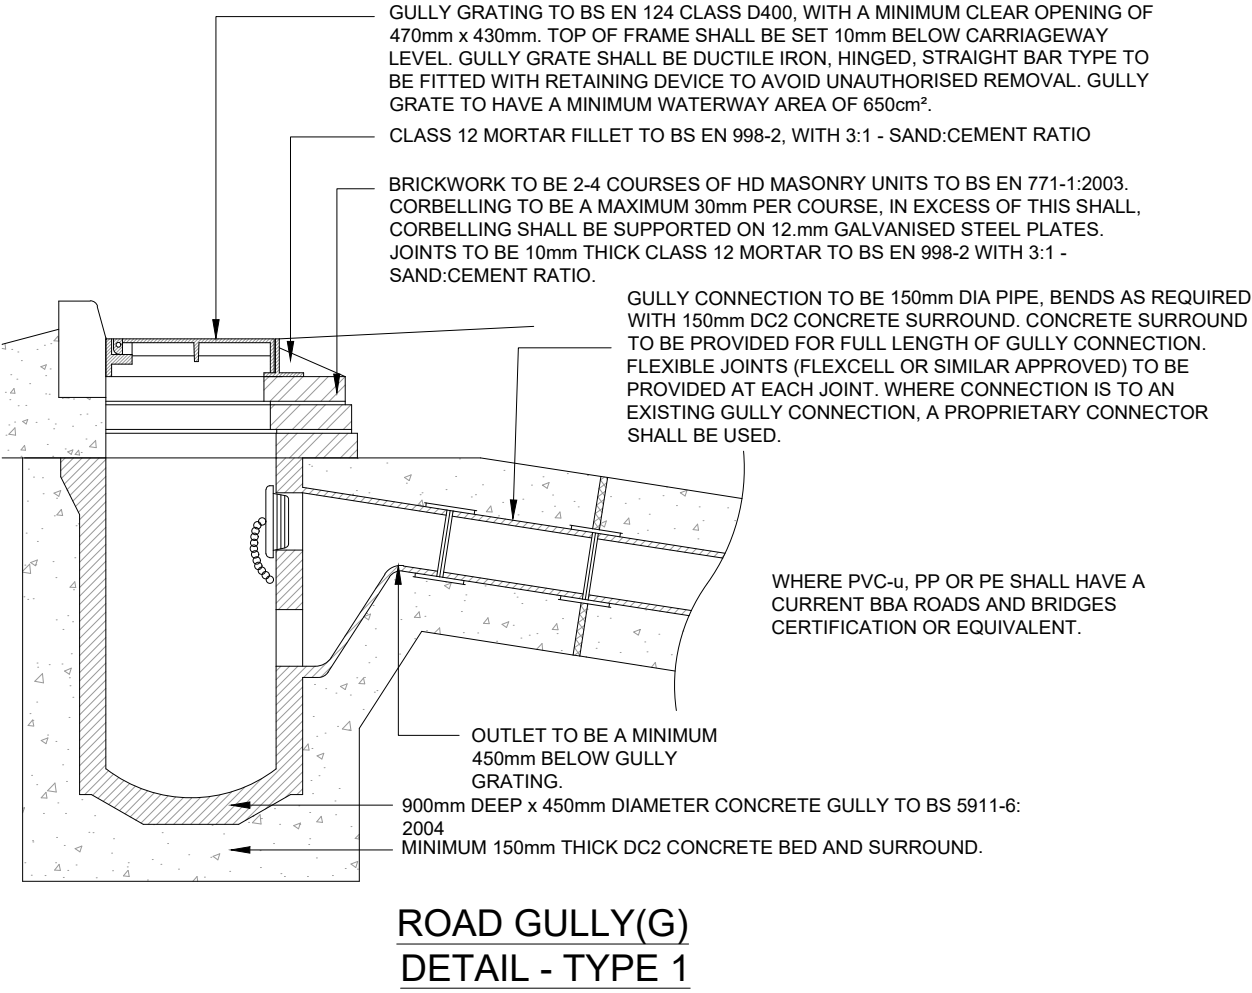
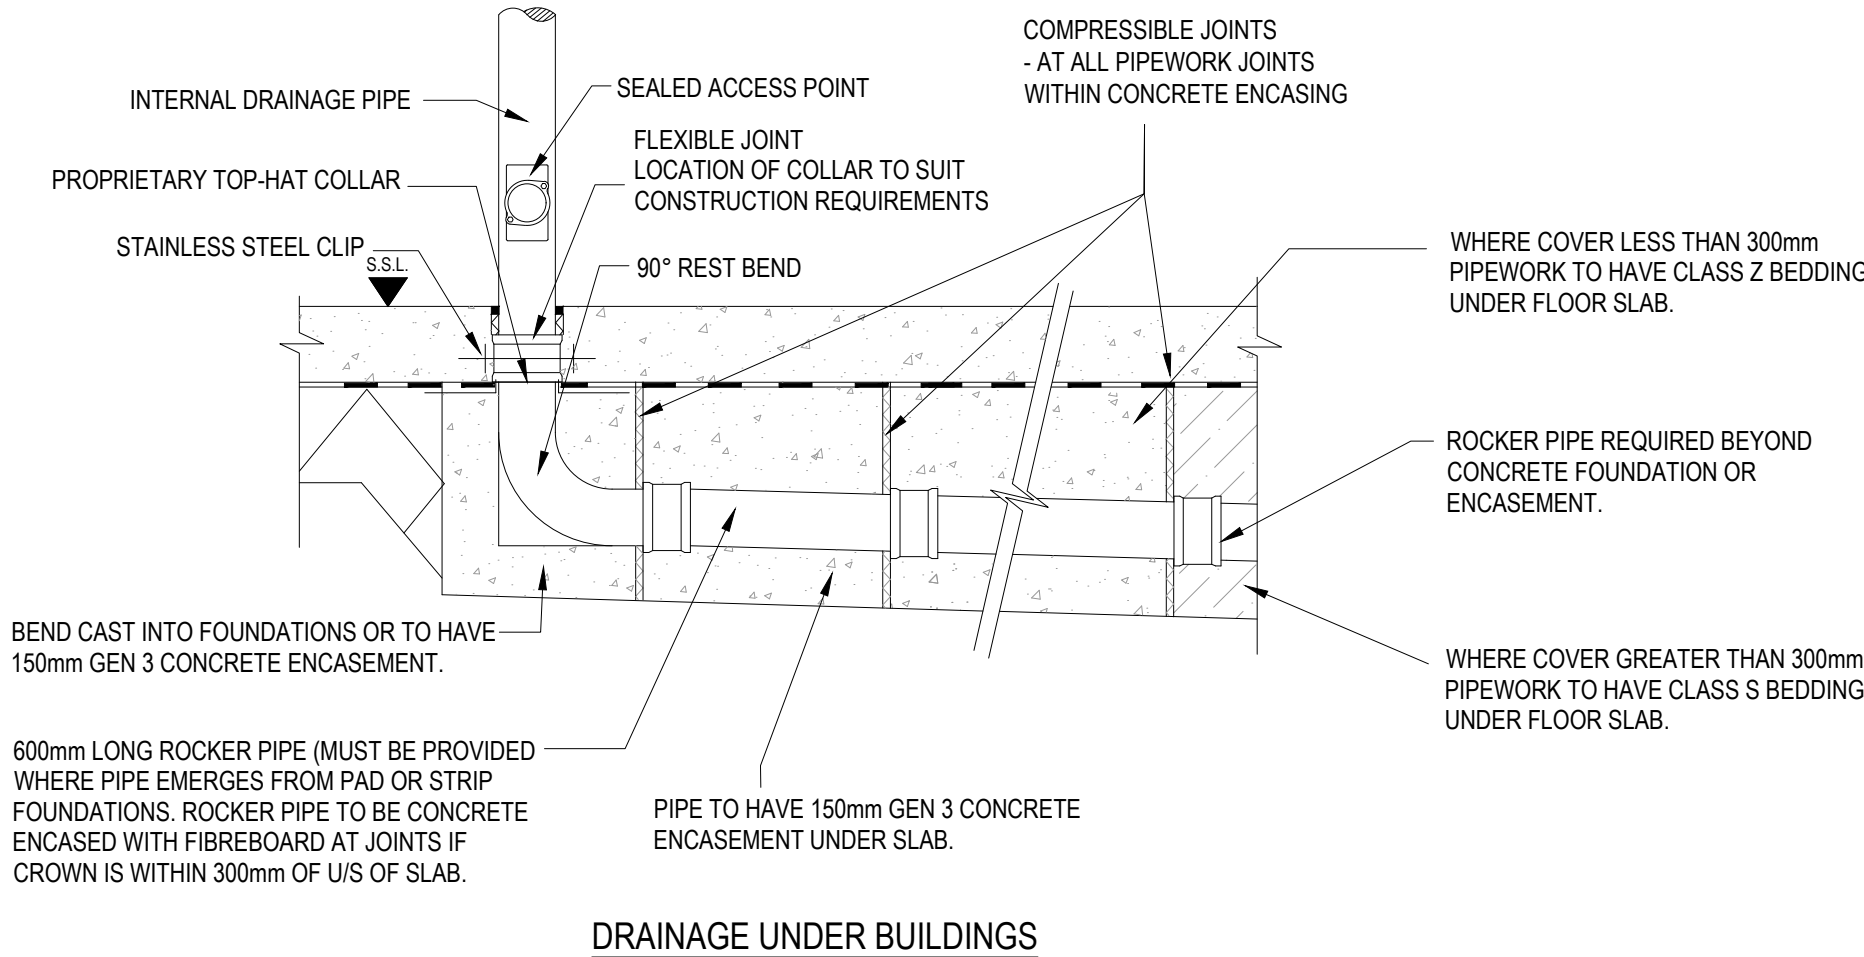
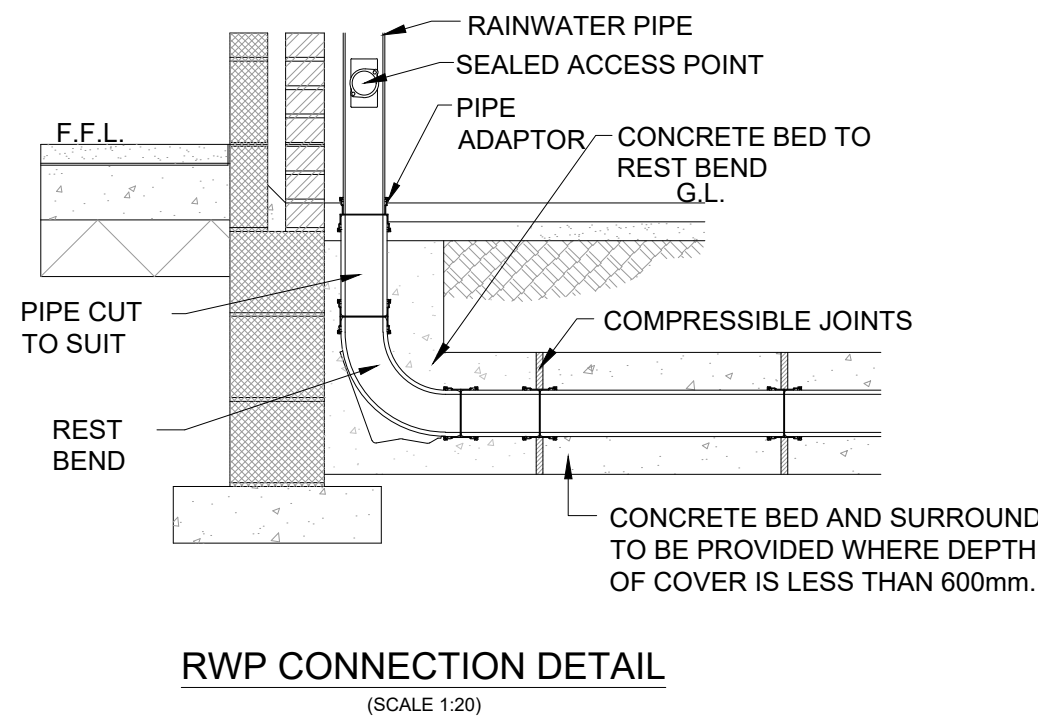
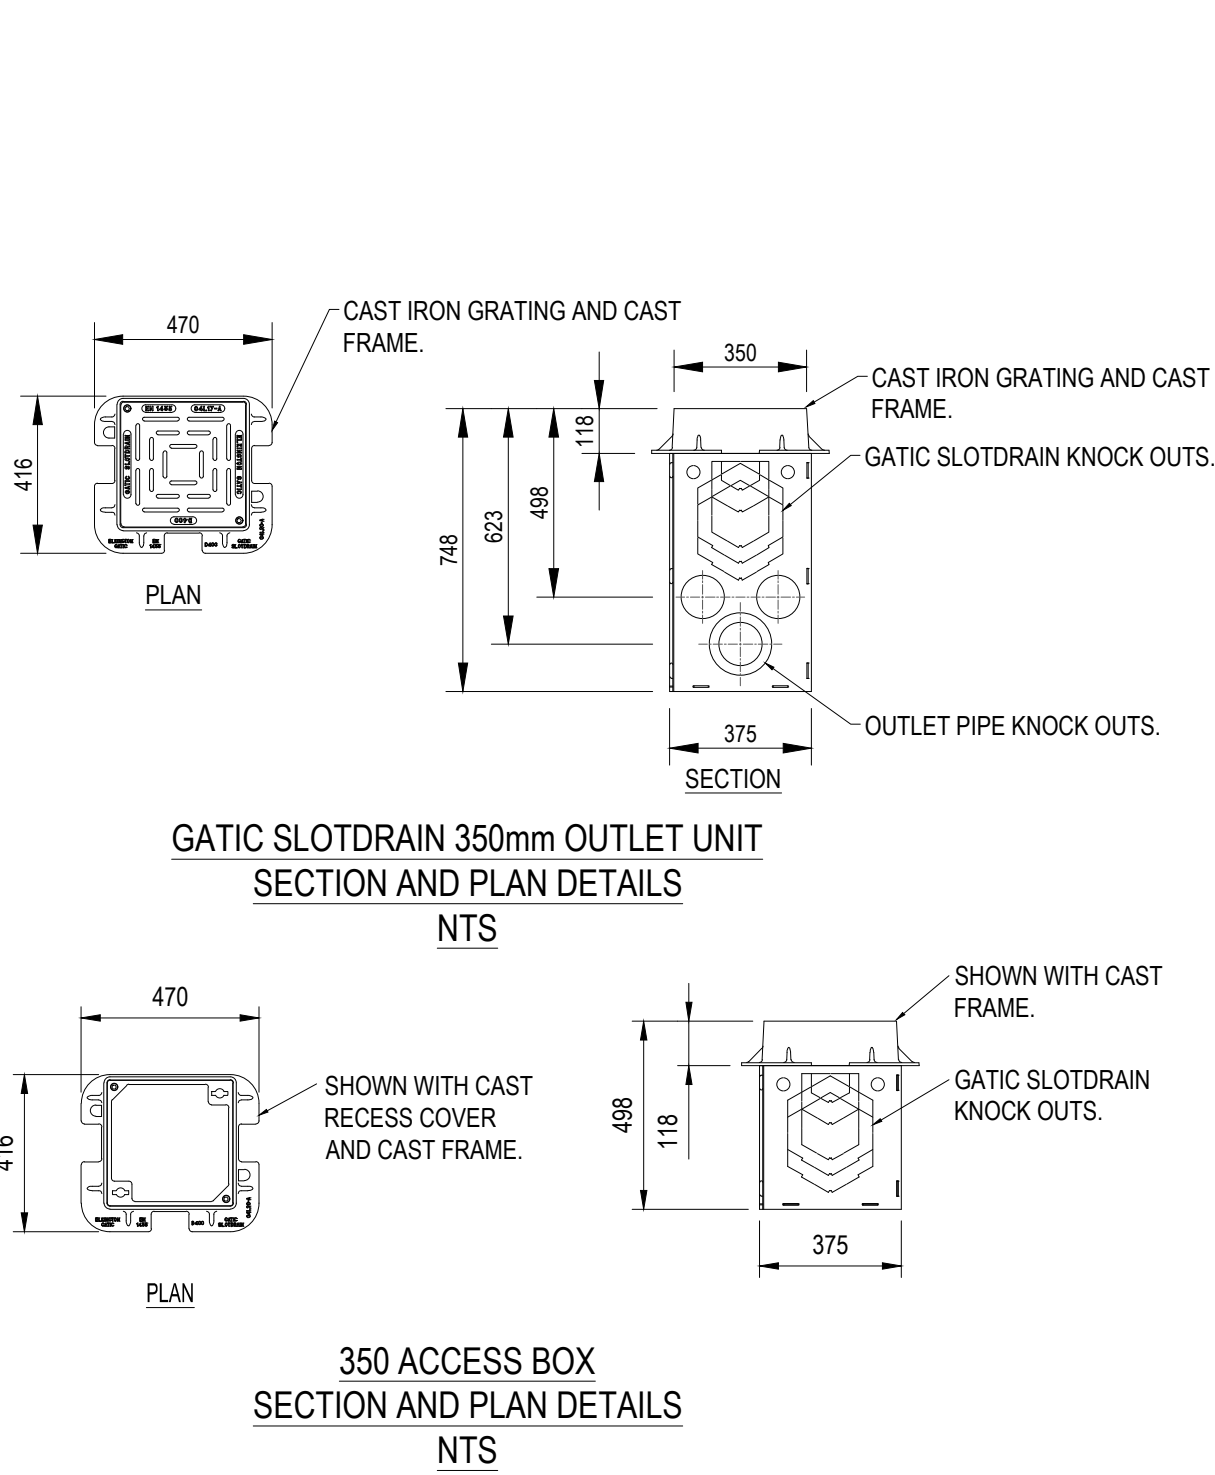
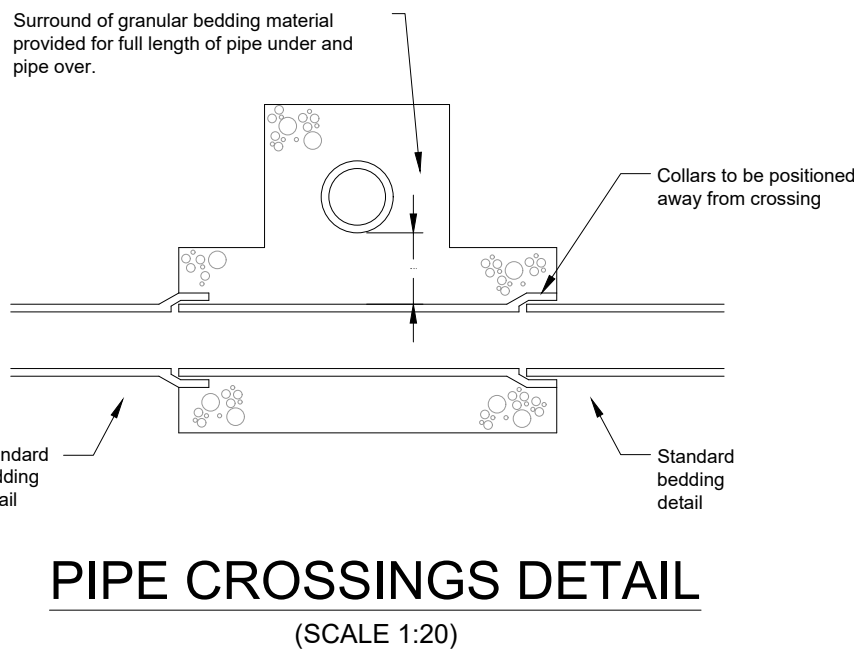
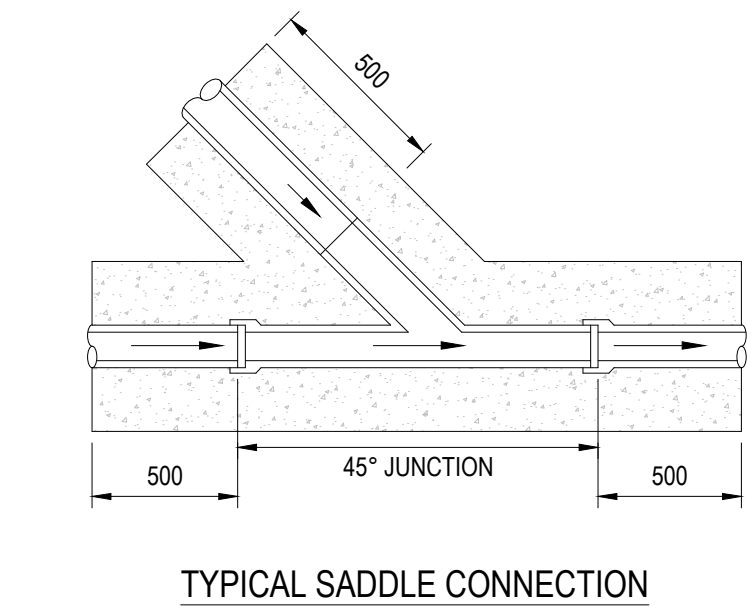
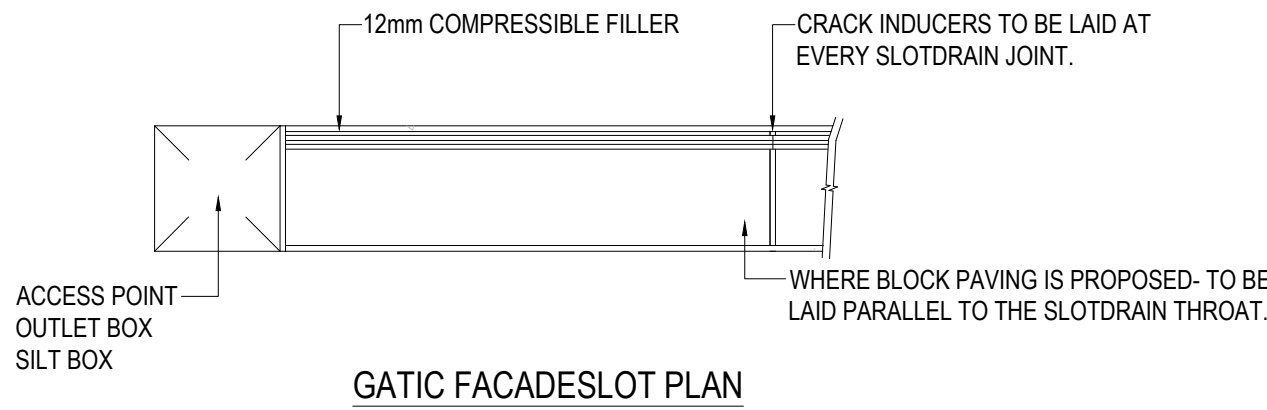


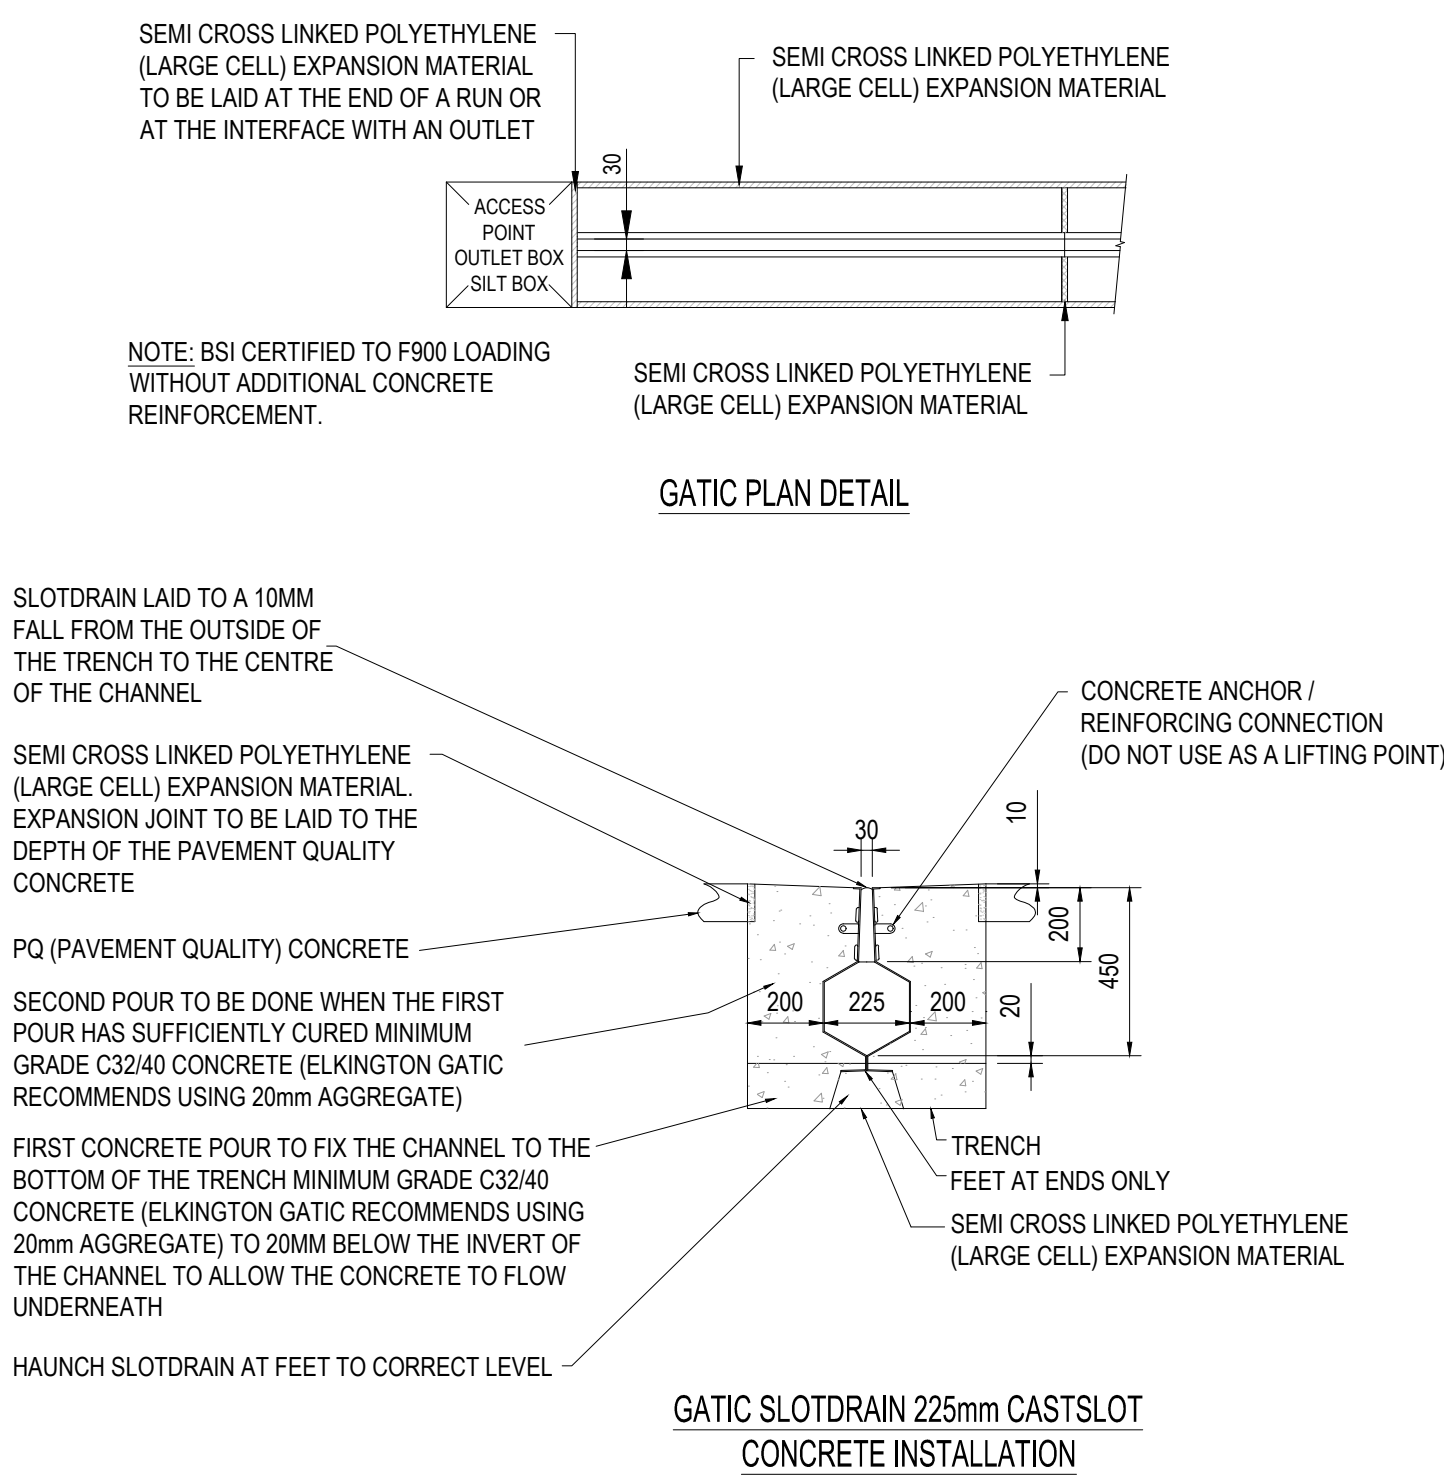

GENERAL NOTES:

- GENERAL NOTES:
- THIS DRAWING IS TO BE READ IN CONJUNCTION WITH ALL RELEVANT ARCHITECTS AND ENGINEERS DRAWINGS AND SPECIFICATIONS.
 - DO NOT SCALE THIS DRAWING. ANY AMBIGUITIES, OMISSIONS AND ERRORS ON DRAWINGS SHALL BE BROUGHT TO THE ENGINEERS ATTENTION IMMEDIATELY. ALL DIMENSIONS MUST BE CHECKED / VERIFIED ON SITE.
 - ALL DIMENSIONS ARE IN METRES UNLESS NOTED OTHERWISE.
 - FOR FULL DRAINAGE NOTES REFER TO DWG 074031-CUR-00-XX-DR-C-92620

P01	ISSUED FOR TENDER	19/07/24	JC	CS
Rev:	Description:	Date:	By:	Chkd:

Curtins

Merchant Exchange, 17-19 Whitworth Street West, Manchester, M1 5WG
0161 236 2594
manchester@curtins.com
www.curtins.com

Civils & Structures • Transport Planning • Environmental • Infrastructure • Geotechnical • Conservation & Heritage • Principal Designer
Birmingham • Bristol • Cambridge • Cardiff • Douglas • Dublin • Edinburgh • Glasgow • Kendal • Leeds • Liverpool • London • Manchester • Nottingham

Status:

TENDER ISSUE

Project: OLDHAM ROAD, NEWTON HEATH

Orig Title: DRAINAGE DETAILS SHEET 2 OF 4 PHASE 2

Drawn By	Designed By	Checked By
JC	CS	CS
	Date	Scales @ A1
	11/01/24	N/A
Project No - Originator - Function - Spatial - Form - Discipline - Number		
Revision		
074031 - CUR - 00 - XX - D - C - 92641		
P01		

\\ms-fs-1\Projects\074001 - 075000\074031 - Oldham Road Newton Heath\Phase 2 & 3\QA\Production\A4-Models\Drawings\CAD\02\