

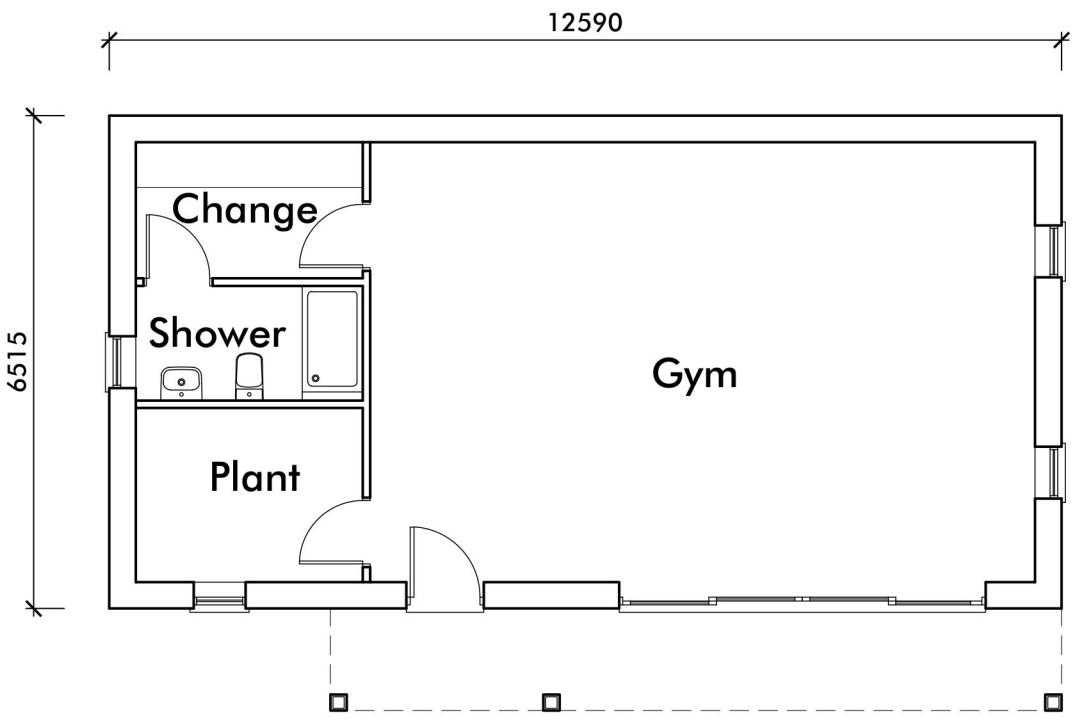


ELEVATIONS

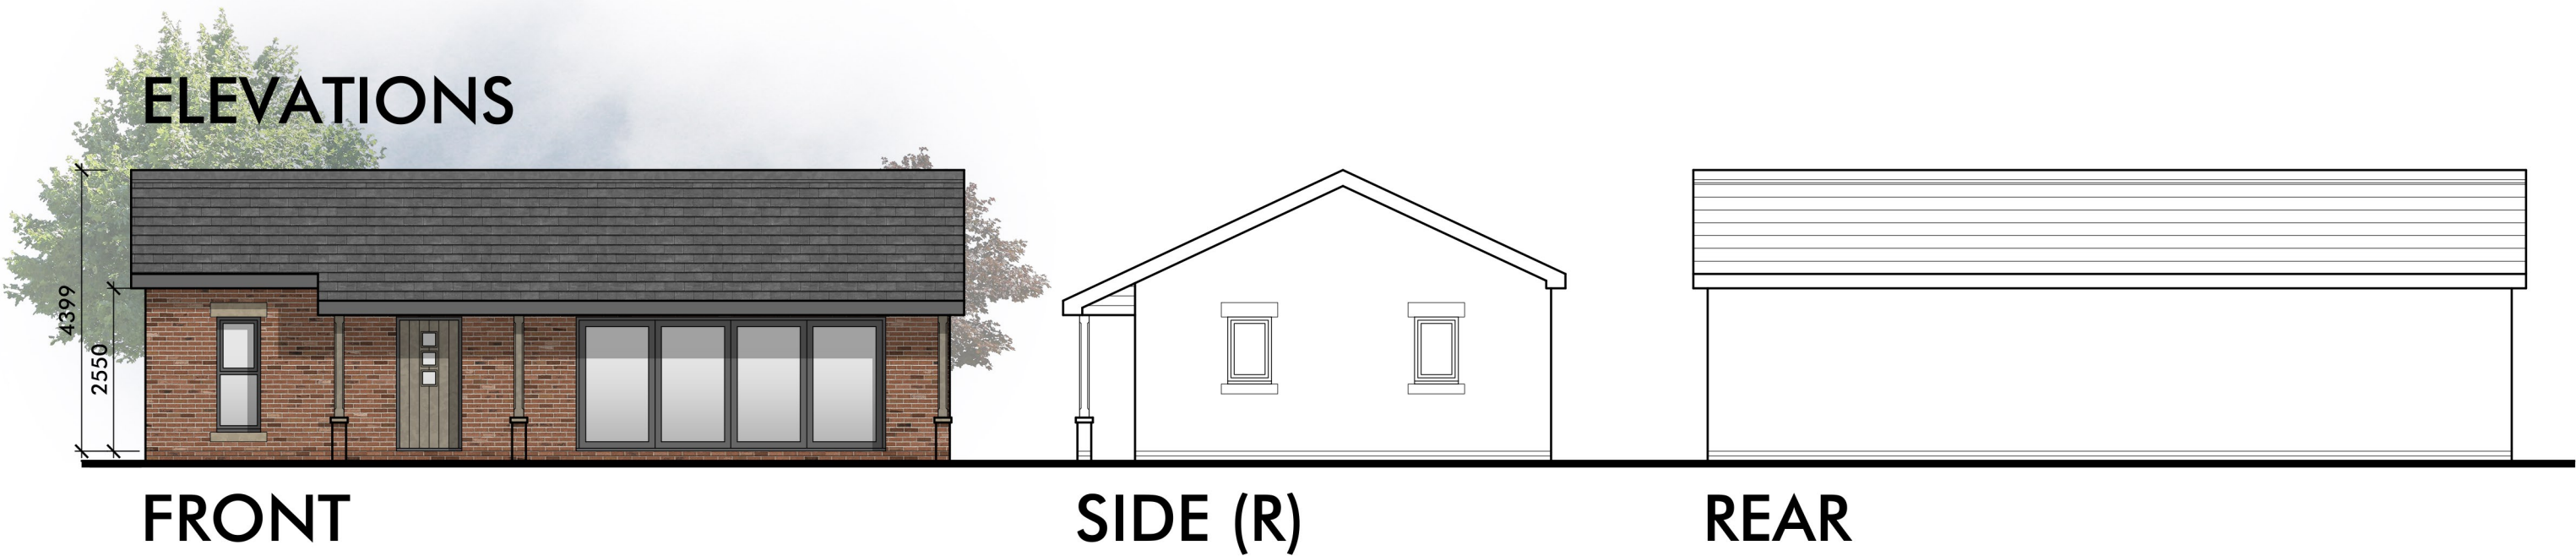

FLOOR PLAN

FLOOR AREA: 69.14m² / 744ft²

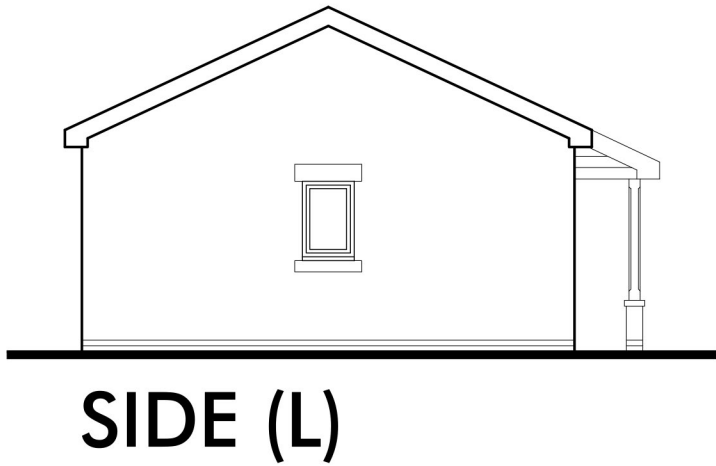

Revision Notes:

CLIENT	Fiaz, Omar				
PROJECT	Proposed Detached Dwelling and Outbuilding at 401 Wilbraham Road, Chorlton, Manchester, M21 0UT				
DRAWING	Outbuilding - Proposed Floor Plan and Elevations				
DRAWN	WA	DATE	12/01/25	NUMBER	24/089/P03
SCALE	1:100	SHEET	A3	REVISION	-

