

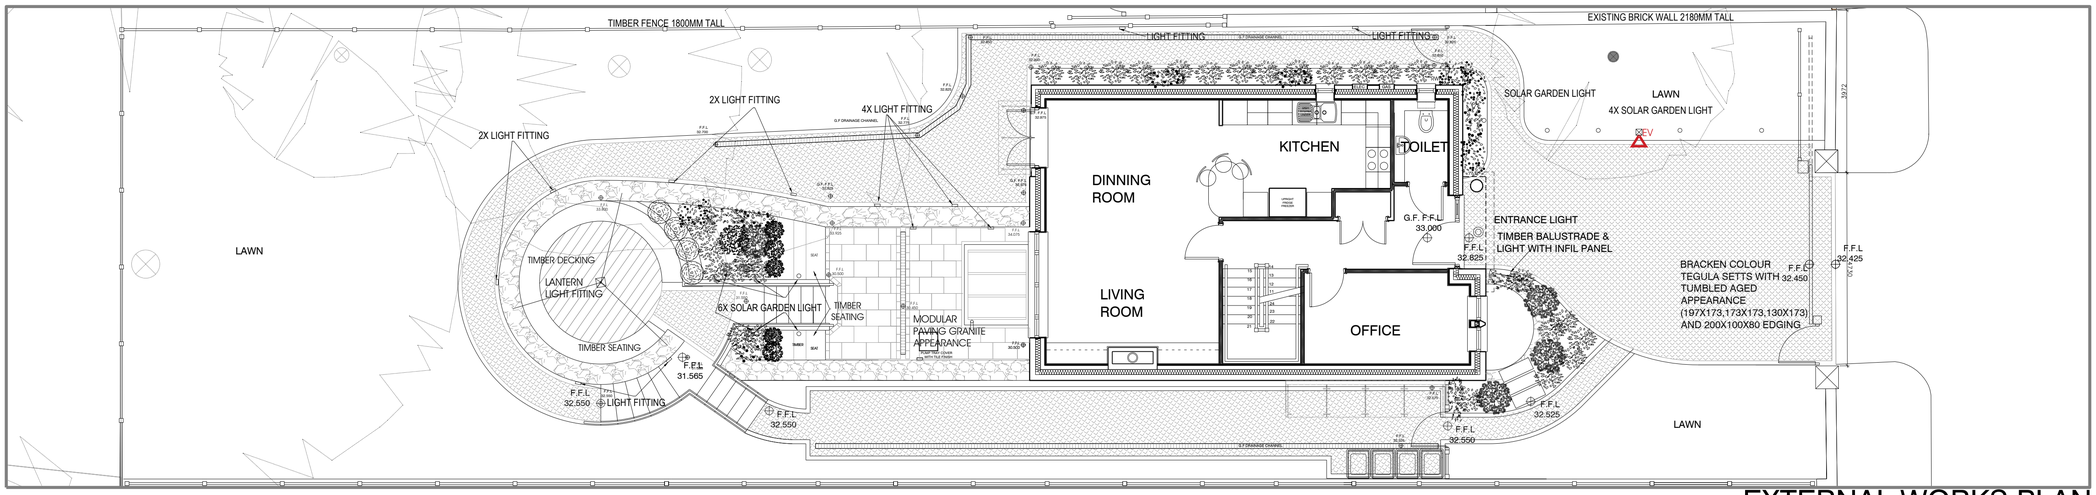



EXTERNAL WORKS PLAN

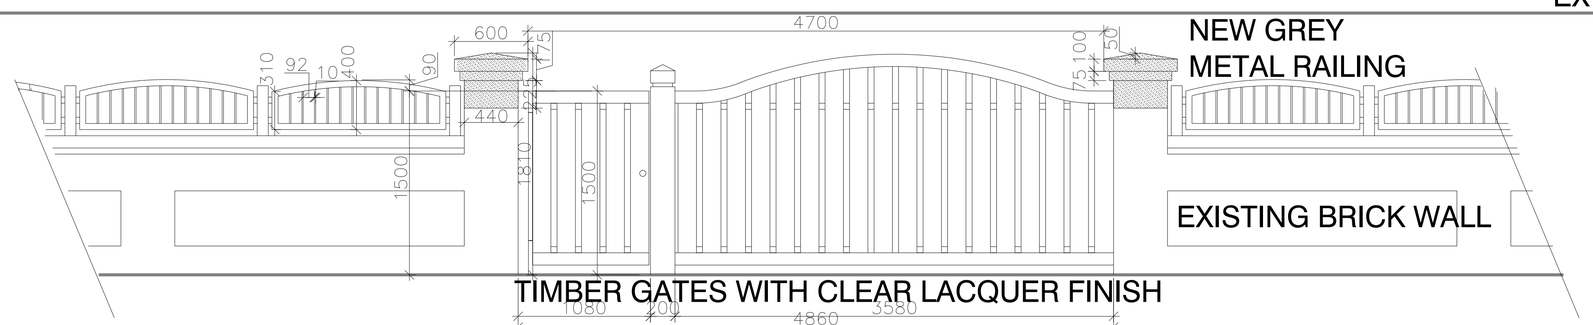


LAPWING LANE TYPICAL TIMBER GATE ELEVATION 1:25

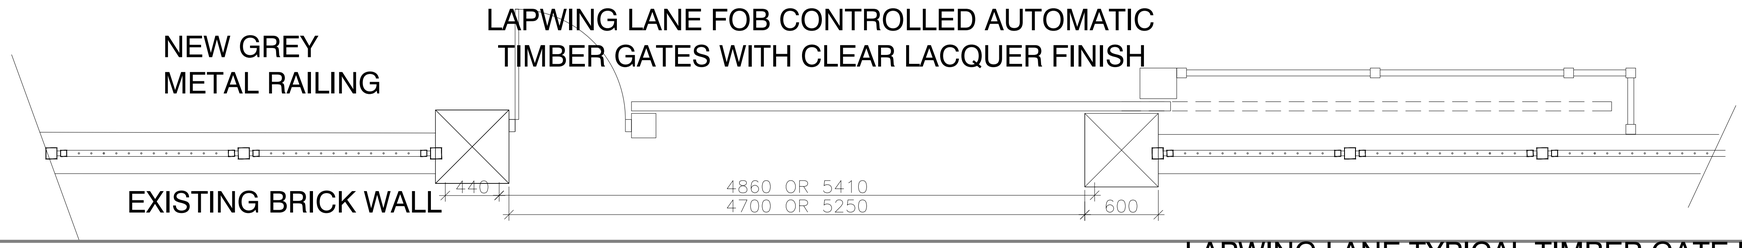


LAPWING LANE TYPICAL TIMBER GATE PLAN 1:25

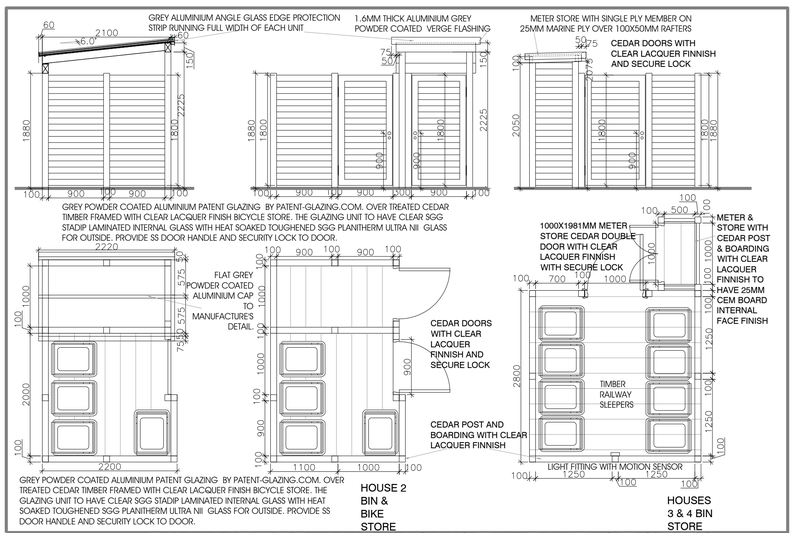

BIN, METER AND HOUSE 2 BIKE STORES 1:50

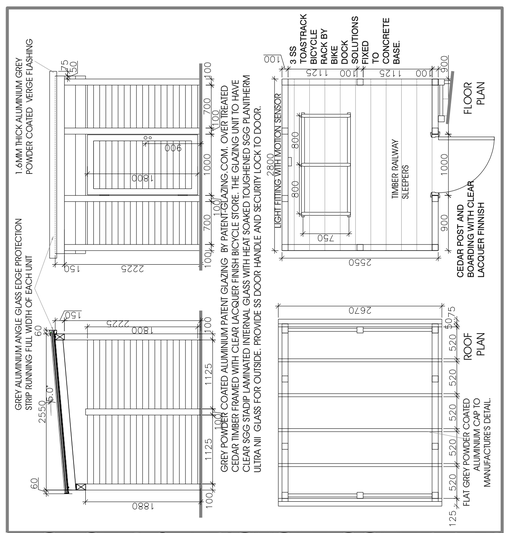

HOUSE 3 & 4 BICYCLE COVER 1:50

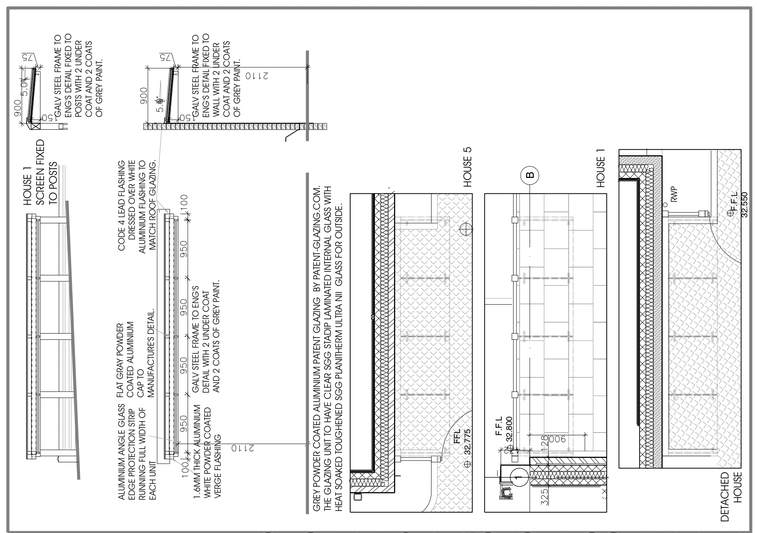

HOUSE 1,5 & 6 BICYCLE COVER 1:50

Where dimensions are not given,drawings must not be scaled and the matter referred to the Architect. In the event of any detail or dimensional conflict between drawings, the matter must be referred to the Architect for clarification. Do not scale from this drawing.

This drawing is not to be copied or disclosed by or to any unauthorised persons without the prior written consent from Urbane Forms Ltd .

Notes

PLEASE REFER TO CC PLANTING PLAN REV 3 FOR SOFT LANDSCAPING INFORMATION.

K	CONDITION 9 DISCHARGE INFO	06,02,25	JA
J	WATERPROOFING AMENDED TO SPECIALIST RECOMMENDATION	19,09,24	JA
H	FLOOR LEVELS & LAYOUT AMENDED	19,03,24	JA
G	CONSTRUCTION ISSUE	12,11,23	JA
F	BUILDING REGULATION ISSUE	22,10,22	JA
E	AMENDED TO PLANNING OFFICER'S COMMENTS	23,07,21	JA
D	AMENDED TO ARBORICOLOGIST REPORT	11,06,19	JWB
C	EXTERNAL WORKS AMENDED TO REFLECT PLANNING OFFICERS COMMENTS	12,04,19	JWB
B	PLANNING ISSUE	03,04,19	JA
A	AMENDED TO CLIENTS COMMENTS	17,01,19	JWB

Status	CONSTRUCTION
Drawn	JA
Date	22,10,2022
Scale @ A1	1:75
Review	Review
Client	WILMSLOW ROAD INVESTMENTS
Project	RESIDENTIAL DEVELOPMENT CLYDE COURT,CLYDE ROAD, MANCHESTER
Drawing Number	**18004,(9-)02K** CAD File
Drawing Title	EXTERNAL WORKS SHEET 2

URBANE forms
architects designers project managers
58 Leamington Close
Warrington
WA5 3PY
T : +44(0)1925 711061
E : info @urbaneforms.com
www.urbaneforms.com