PROPOSED ELEVATION C (WEST)

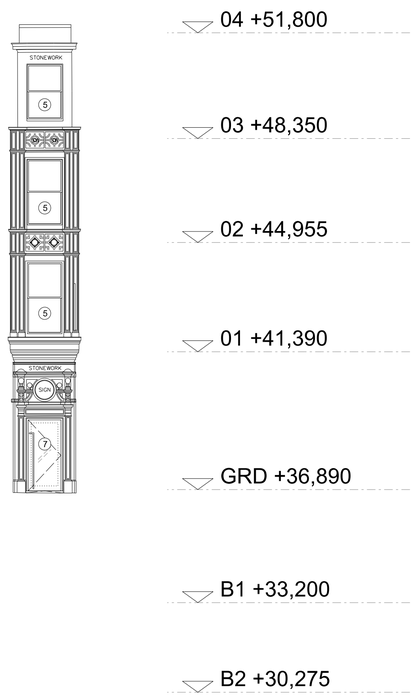

PROPOSED ELEVATION E

MATERIALS KEY

1. Existing wrought iron gate to be refurbished
2. Existing opening to be infilled with brick to match existing
3. Existing masonry coping to be reinstated/made good
4. Masonry cladding to match existing
5. Timber sash window - Painted Colour TBC
6. Alu. shopfront glazing - PPC Bronze
7. Alu. shopfront glazed door - PPC Bronze
8. Alu. window system - PPC Grey
9. Alu. window system back-painted - PPC Grey
10. Alu. window system louvre - PPC Grey
11. Metal panel - Galvanized
12. Louvred panel - Galvanized
13. Louvred door - Galvanized
14. Metal coping/parapet - Galvanized
15. Maintenance balustrade
16. Roof membrane
17. Metal louvred door to match existing - PPC Grey

Intake/Extract Vent - Location TBC

Hinged Opening (Window/Door)

AOV - Subject to CFD Analysis

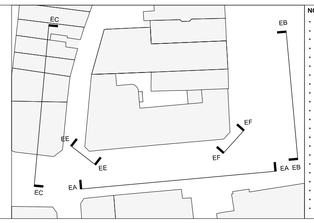

NOTES / REVISION

0 1 2 3 4 5 10 15

PROJECT **EQUITABLE BUILDINGS, MANCHESTER**	SCALE 1:100@A1 1:200@A3	DATE NOV 2024	
CLIENT **PH PROPERTY HOLDINGS**	JOB No 1572	DWG No AL[05]2620	REV *
TITLE PROPOSED ELEVATION C (WEST)	ISSUE FOR PLANNING DOCUMENT		

JB+CO ARCHITECTS + DESIGNERS

Jeffrey Bell Architects
3 Cobourg Street
Manchester
M1 3GY

t +44 [0]161 228 0651
e studio@jeffreybellarchitects.co.uk

© JEFFREY BELL ARCHITECTS
the copy right in this drawing is vested in Jeffrey Bell Architects and no license or assignment of any kind has been, or is, granted to any third party whether by provision of copies or originals of the drawings or otherwise unless otherwise agreed in writing

DO NOT SCALE FROM THIS DRAWING
the contractor shall check and verify all dimensions on site and report any discrepancies in writing to Jeffrey Bell Architects before proceeding with the work

FOR ELECTRONIC DATA ISSUE
electronic data / drawings are issued as 'read only' and should not be interrogated for measurement, all dimensions and levels should be read only from those values stated in text on the drawing