



Existing Elevation 1

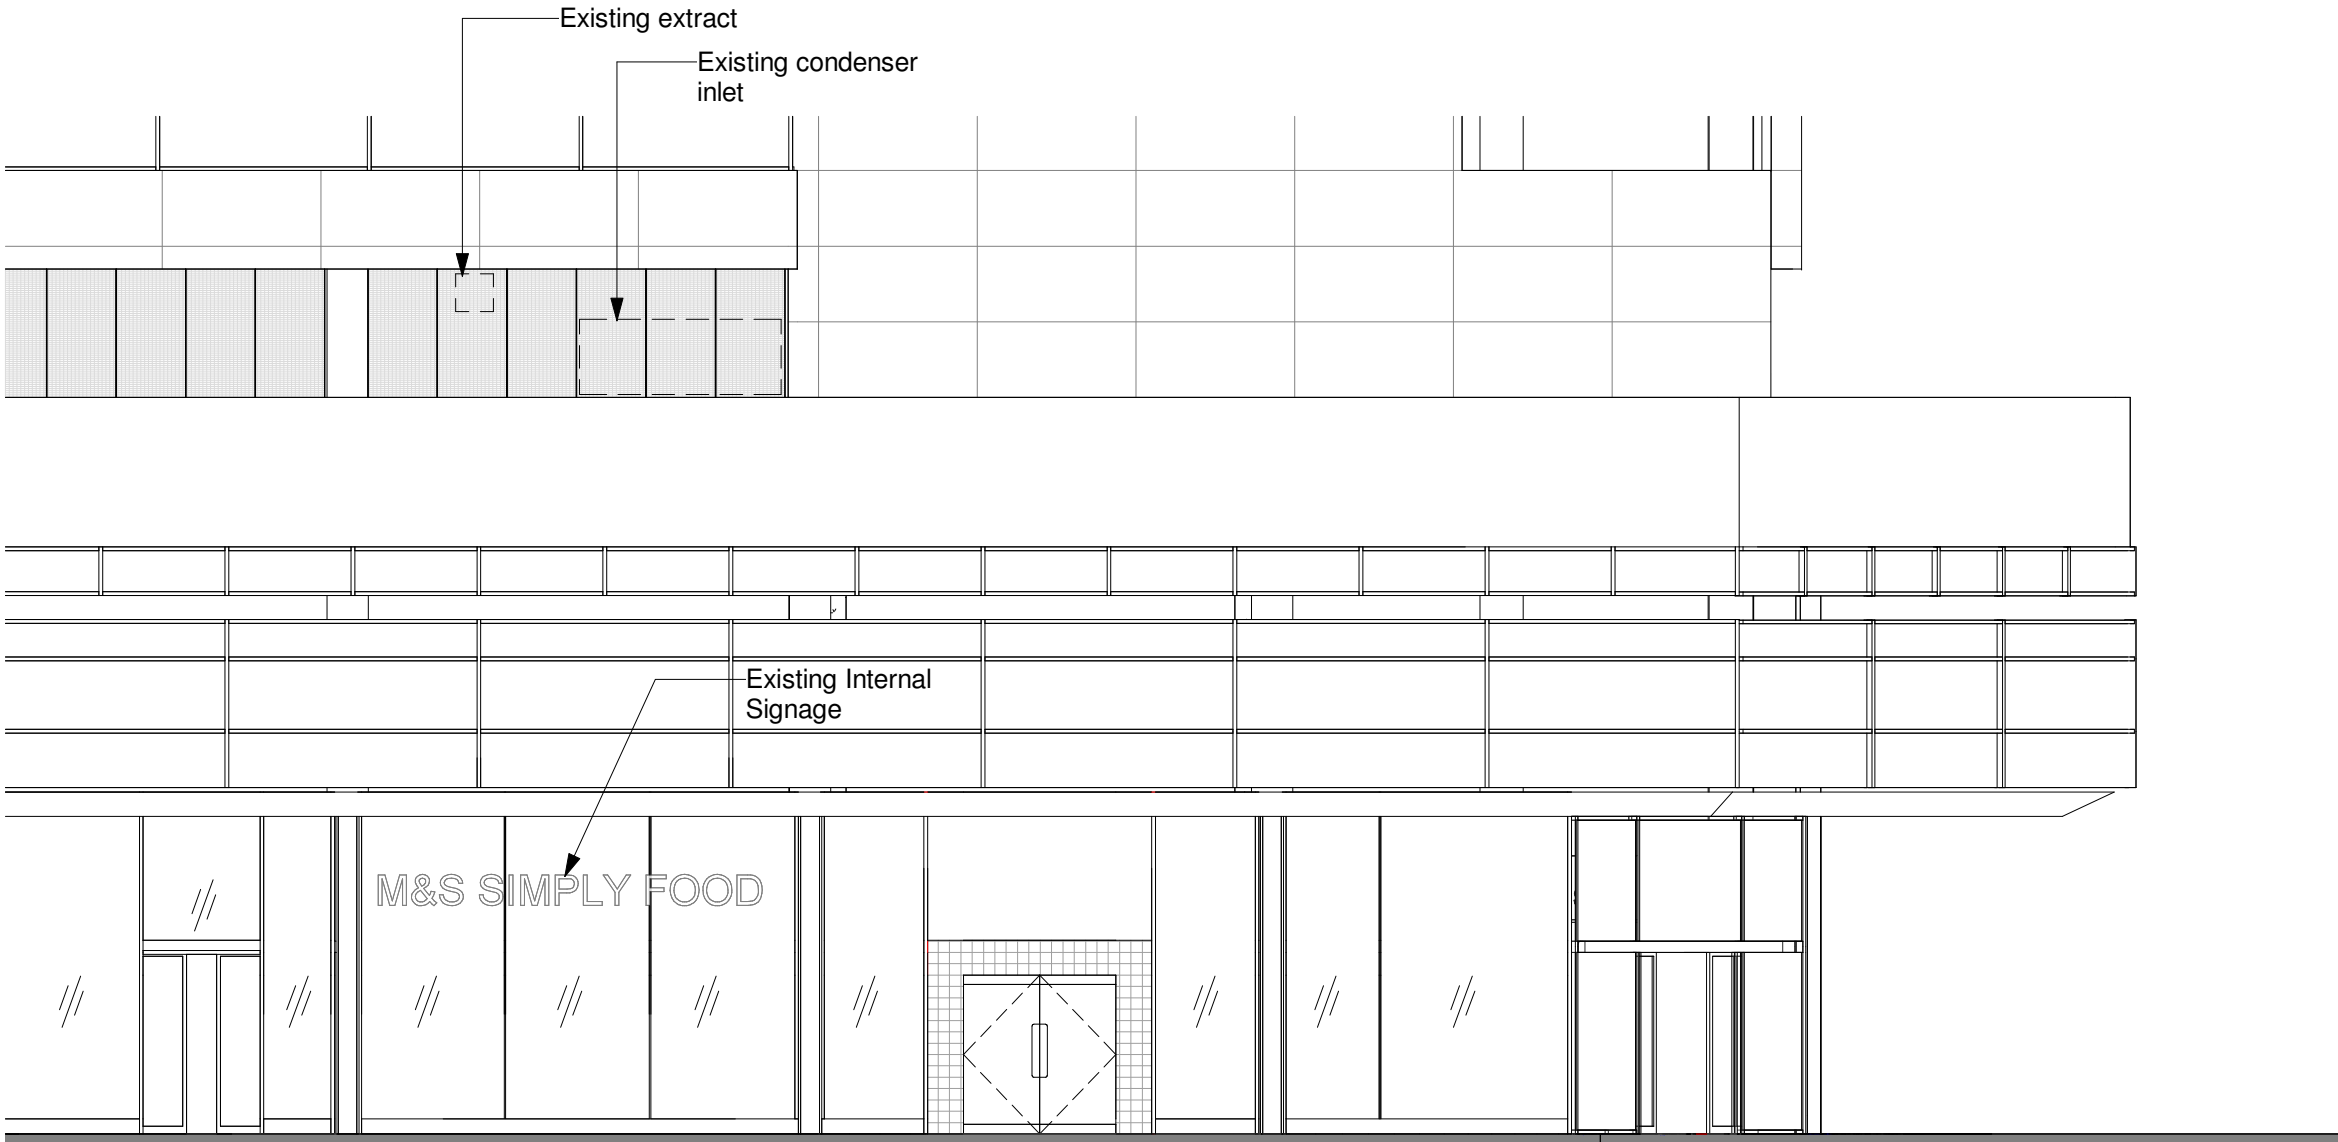

1 Existing Elevation 1.
1 : 100 @ A3, 1 : 50 @ A1

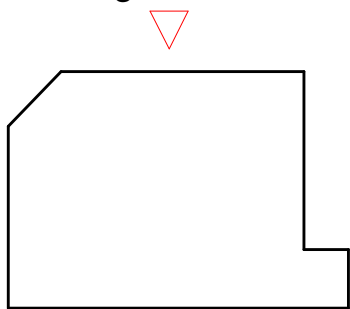