



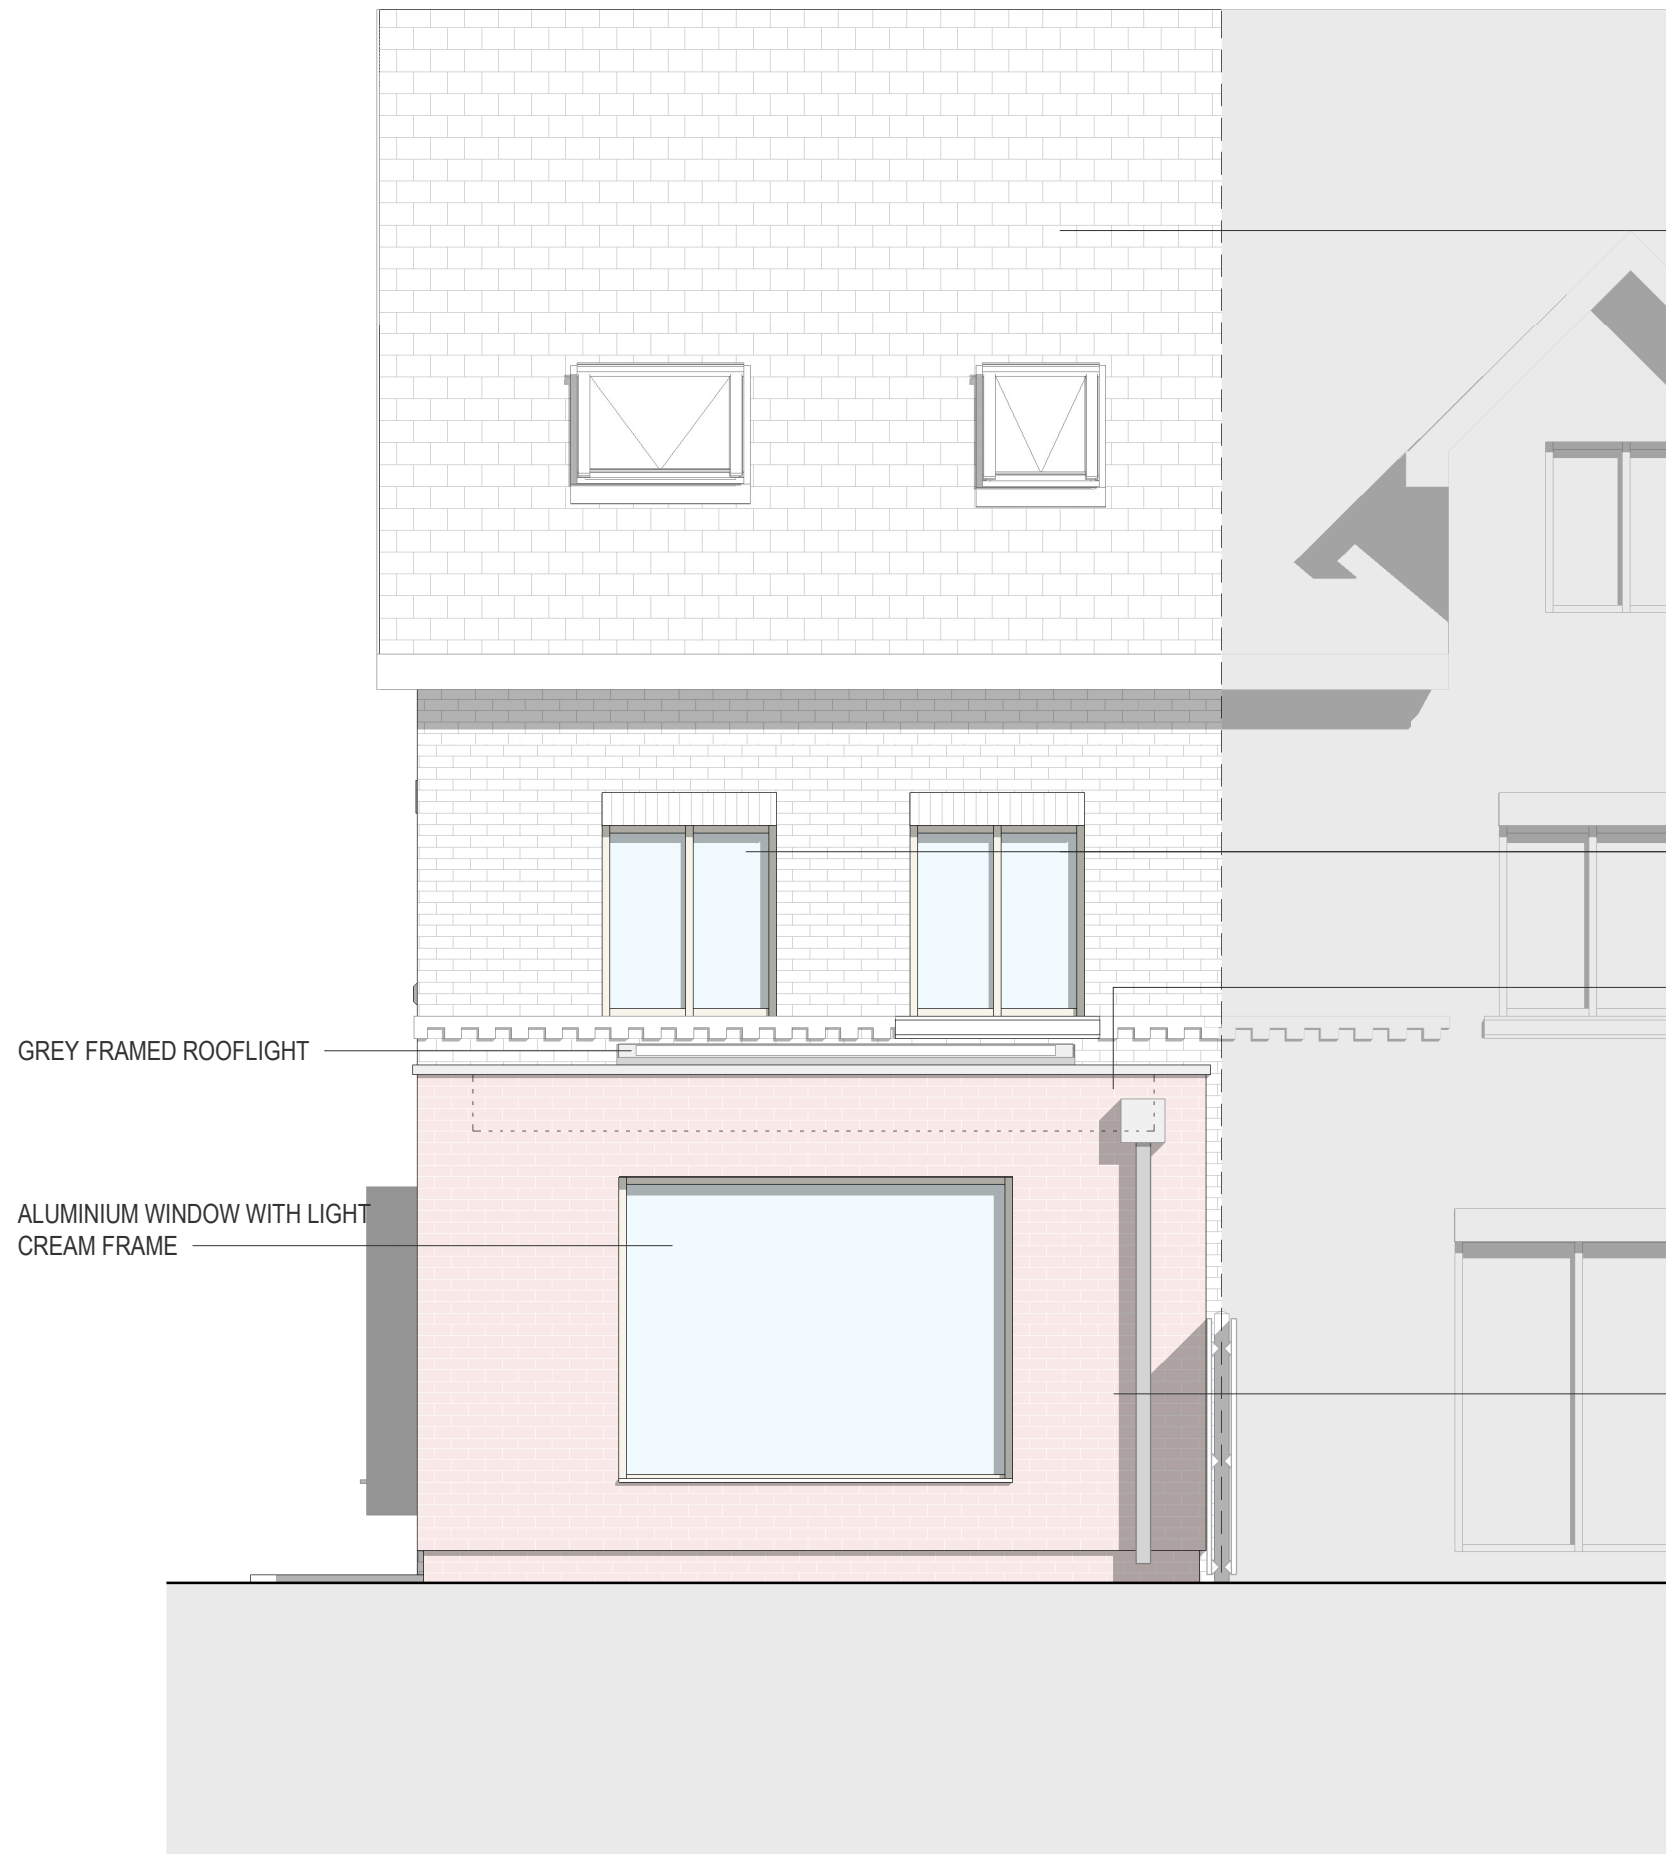

01 PROPOSED ELEVATIONS - NORTH-WEST

1 : 50

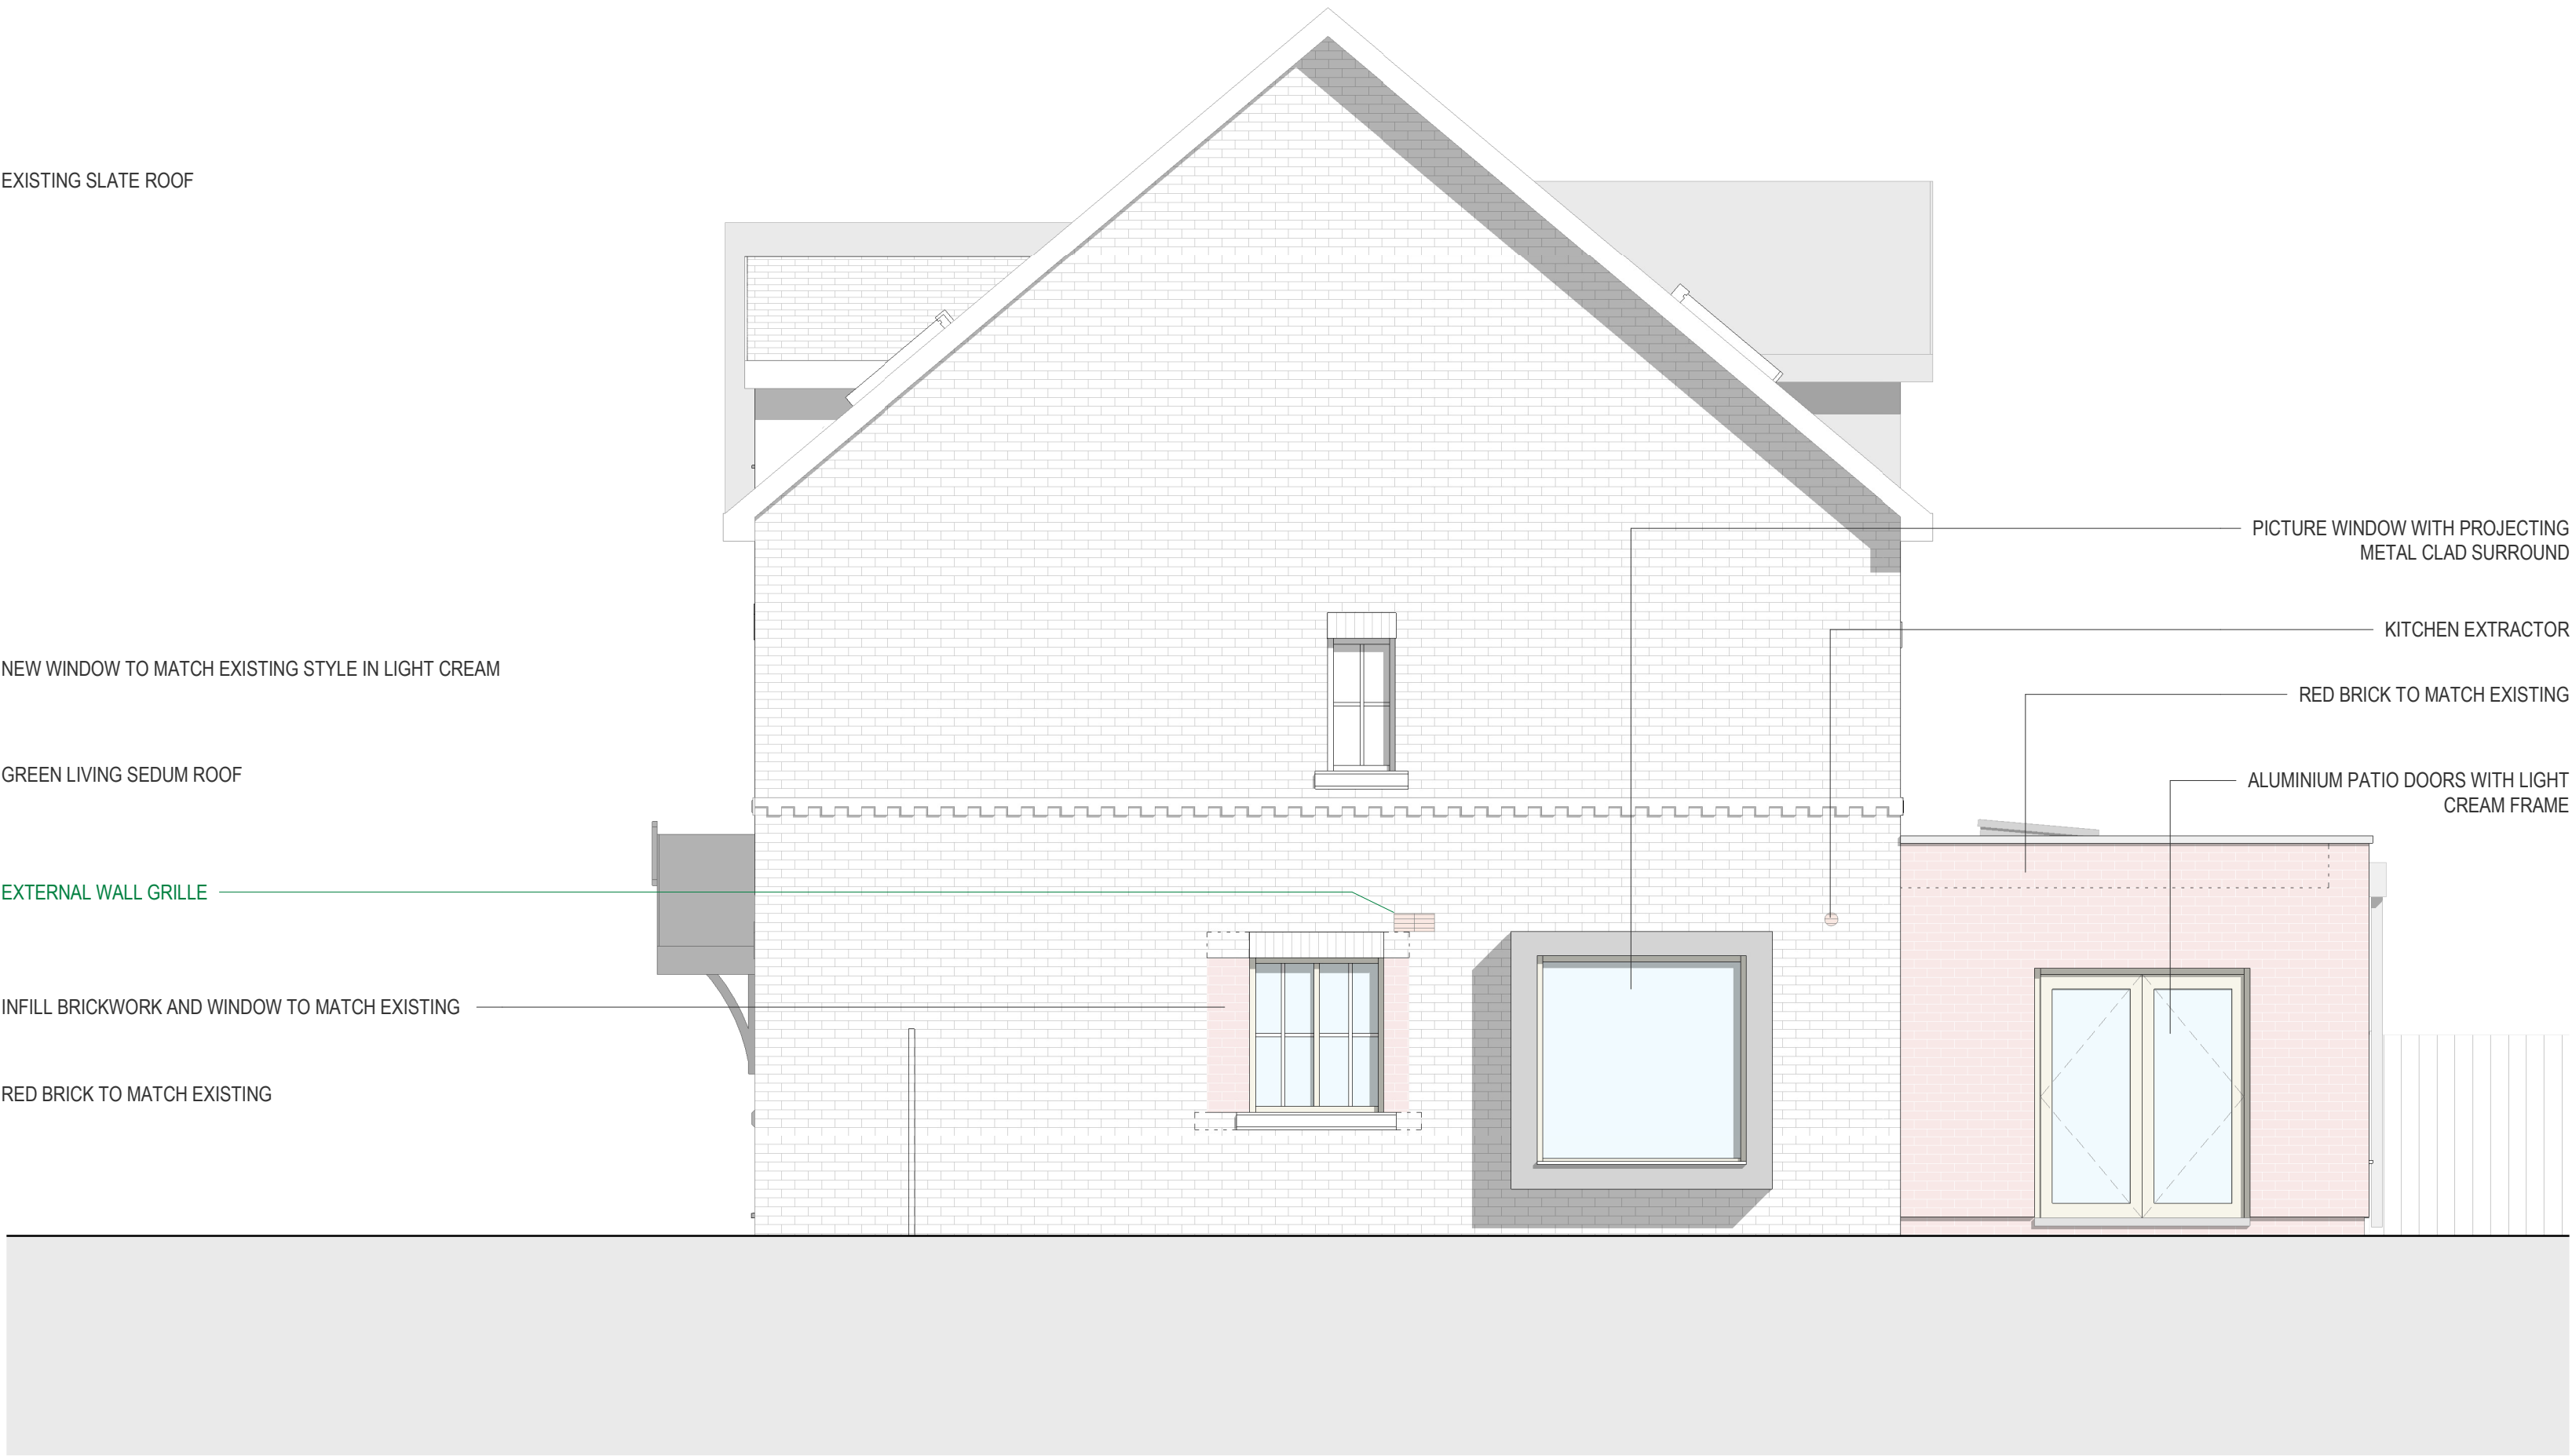


02 PROPOSED ELEVATIONS - NORTH-EAST

1 : 50



03 PROPOSED ELEVATIONS - SOUTH-EAST

1 : 50

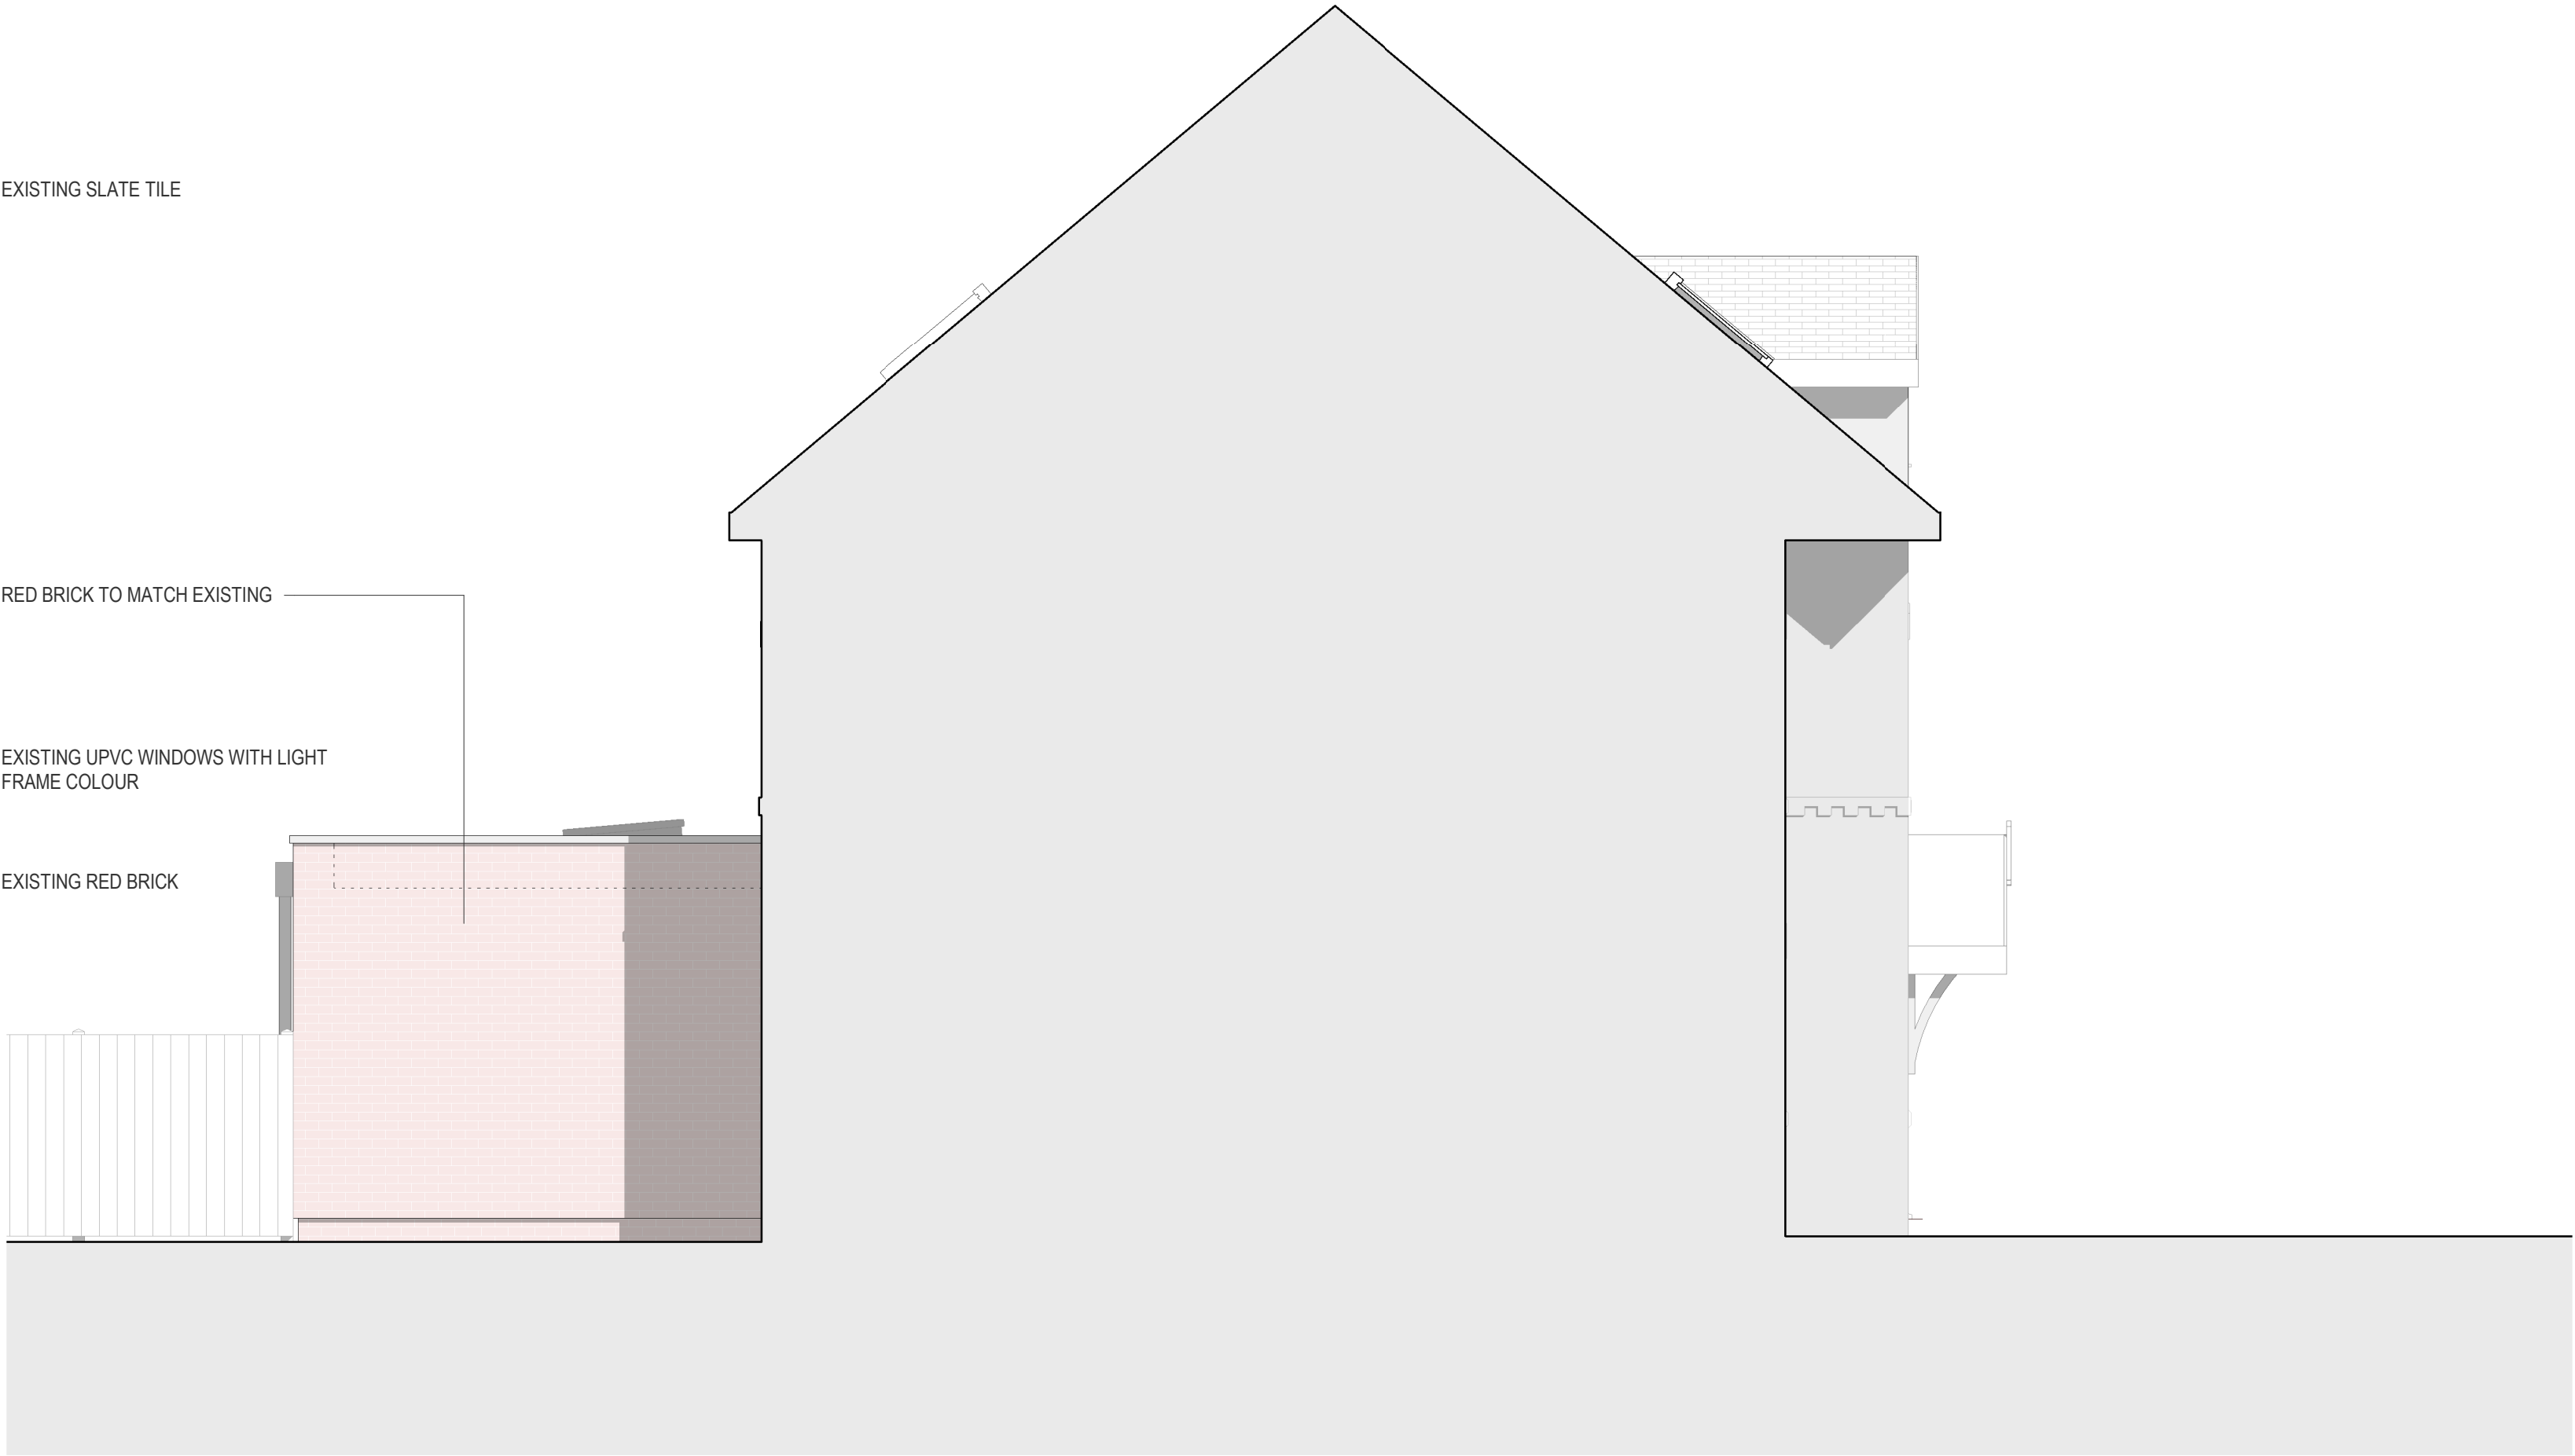

04 PROPOSED ELEVATIONS - SOUTH-WEST

1 : 50

Rev:	Description:	Revised By:	Issue Date:
P02	PLANNING ISSUE	CR	21.01.2025

Project:
21 HARTLEY HALL GARDENS,
M16 8LP, MANCHESTER

Drawing Title:
PROPOSED ELEVATIONS

Scale:	1 : 50@A1	Original Issue Date:
Original Drawn By:	AM	Original Checked by: CR

Drawing Number:	Revision:
23-0019-20-101	P02

Reason For Issue:
PLANNING APPROVAL

Swan Buildings, 20 Swan Street M4 5JW
T: 0161 826 1042 M:07914 402 101
manchester@guytaylorassociates.co.uk
www.guytaylorassociates.co.uk

GUY
TAYLOR
ASSOCIATES