

Project Title:		Project No:		Rev:	
Notes		Page No:		Scanned:	
Meeting Minutes		Date:		A.	
Sketch Sheet		Checked by:		Jan/25	
Made by:		11796K			
7/1					

Project Title:

Most Timber Repair - 4.8m Repair (Location A)

Project No:

11796K

Page No:

/

Rev:

A.

Calculations

Notes

Meeting Minutes

Sketch Sheet

Made by:

7/1

Checked by:


11796K

Date:

/

Scanned:

A.

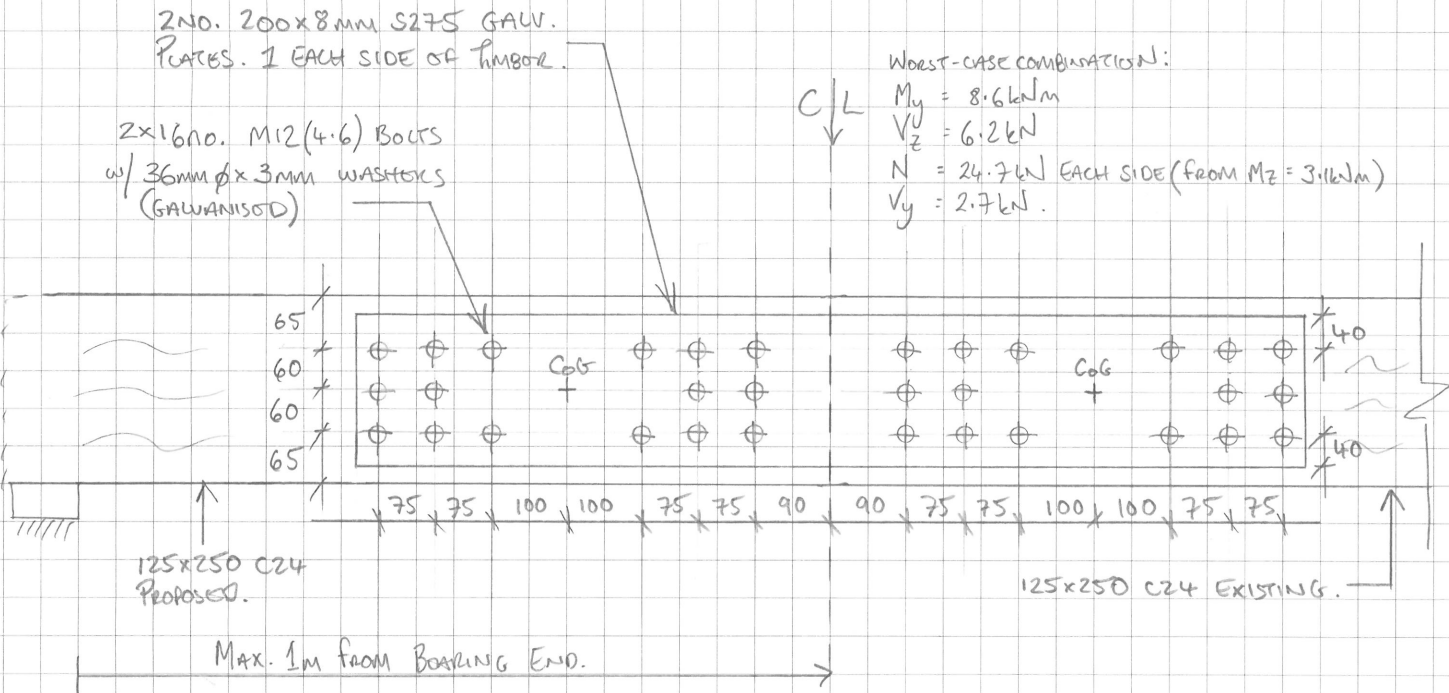

ELEVATION ON PURLIN REPAIR @ 1m from END.

DESIGN ASSUMES C24 TIMBER TO EXISTING AND PROPOSED. INFORM ENG. IF OTHERWISE.

TEMP. WORKS BY CONTRACTOR.