




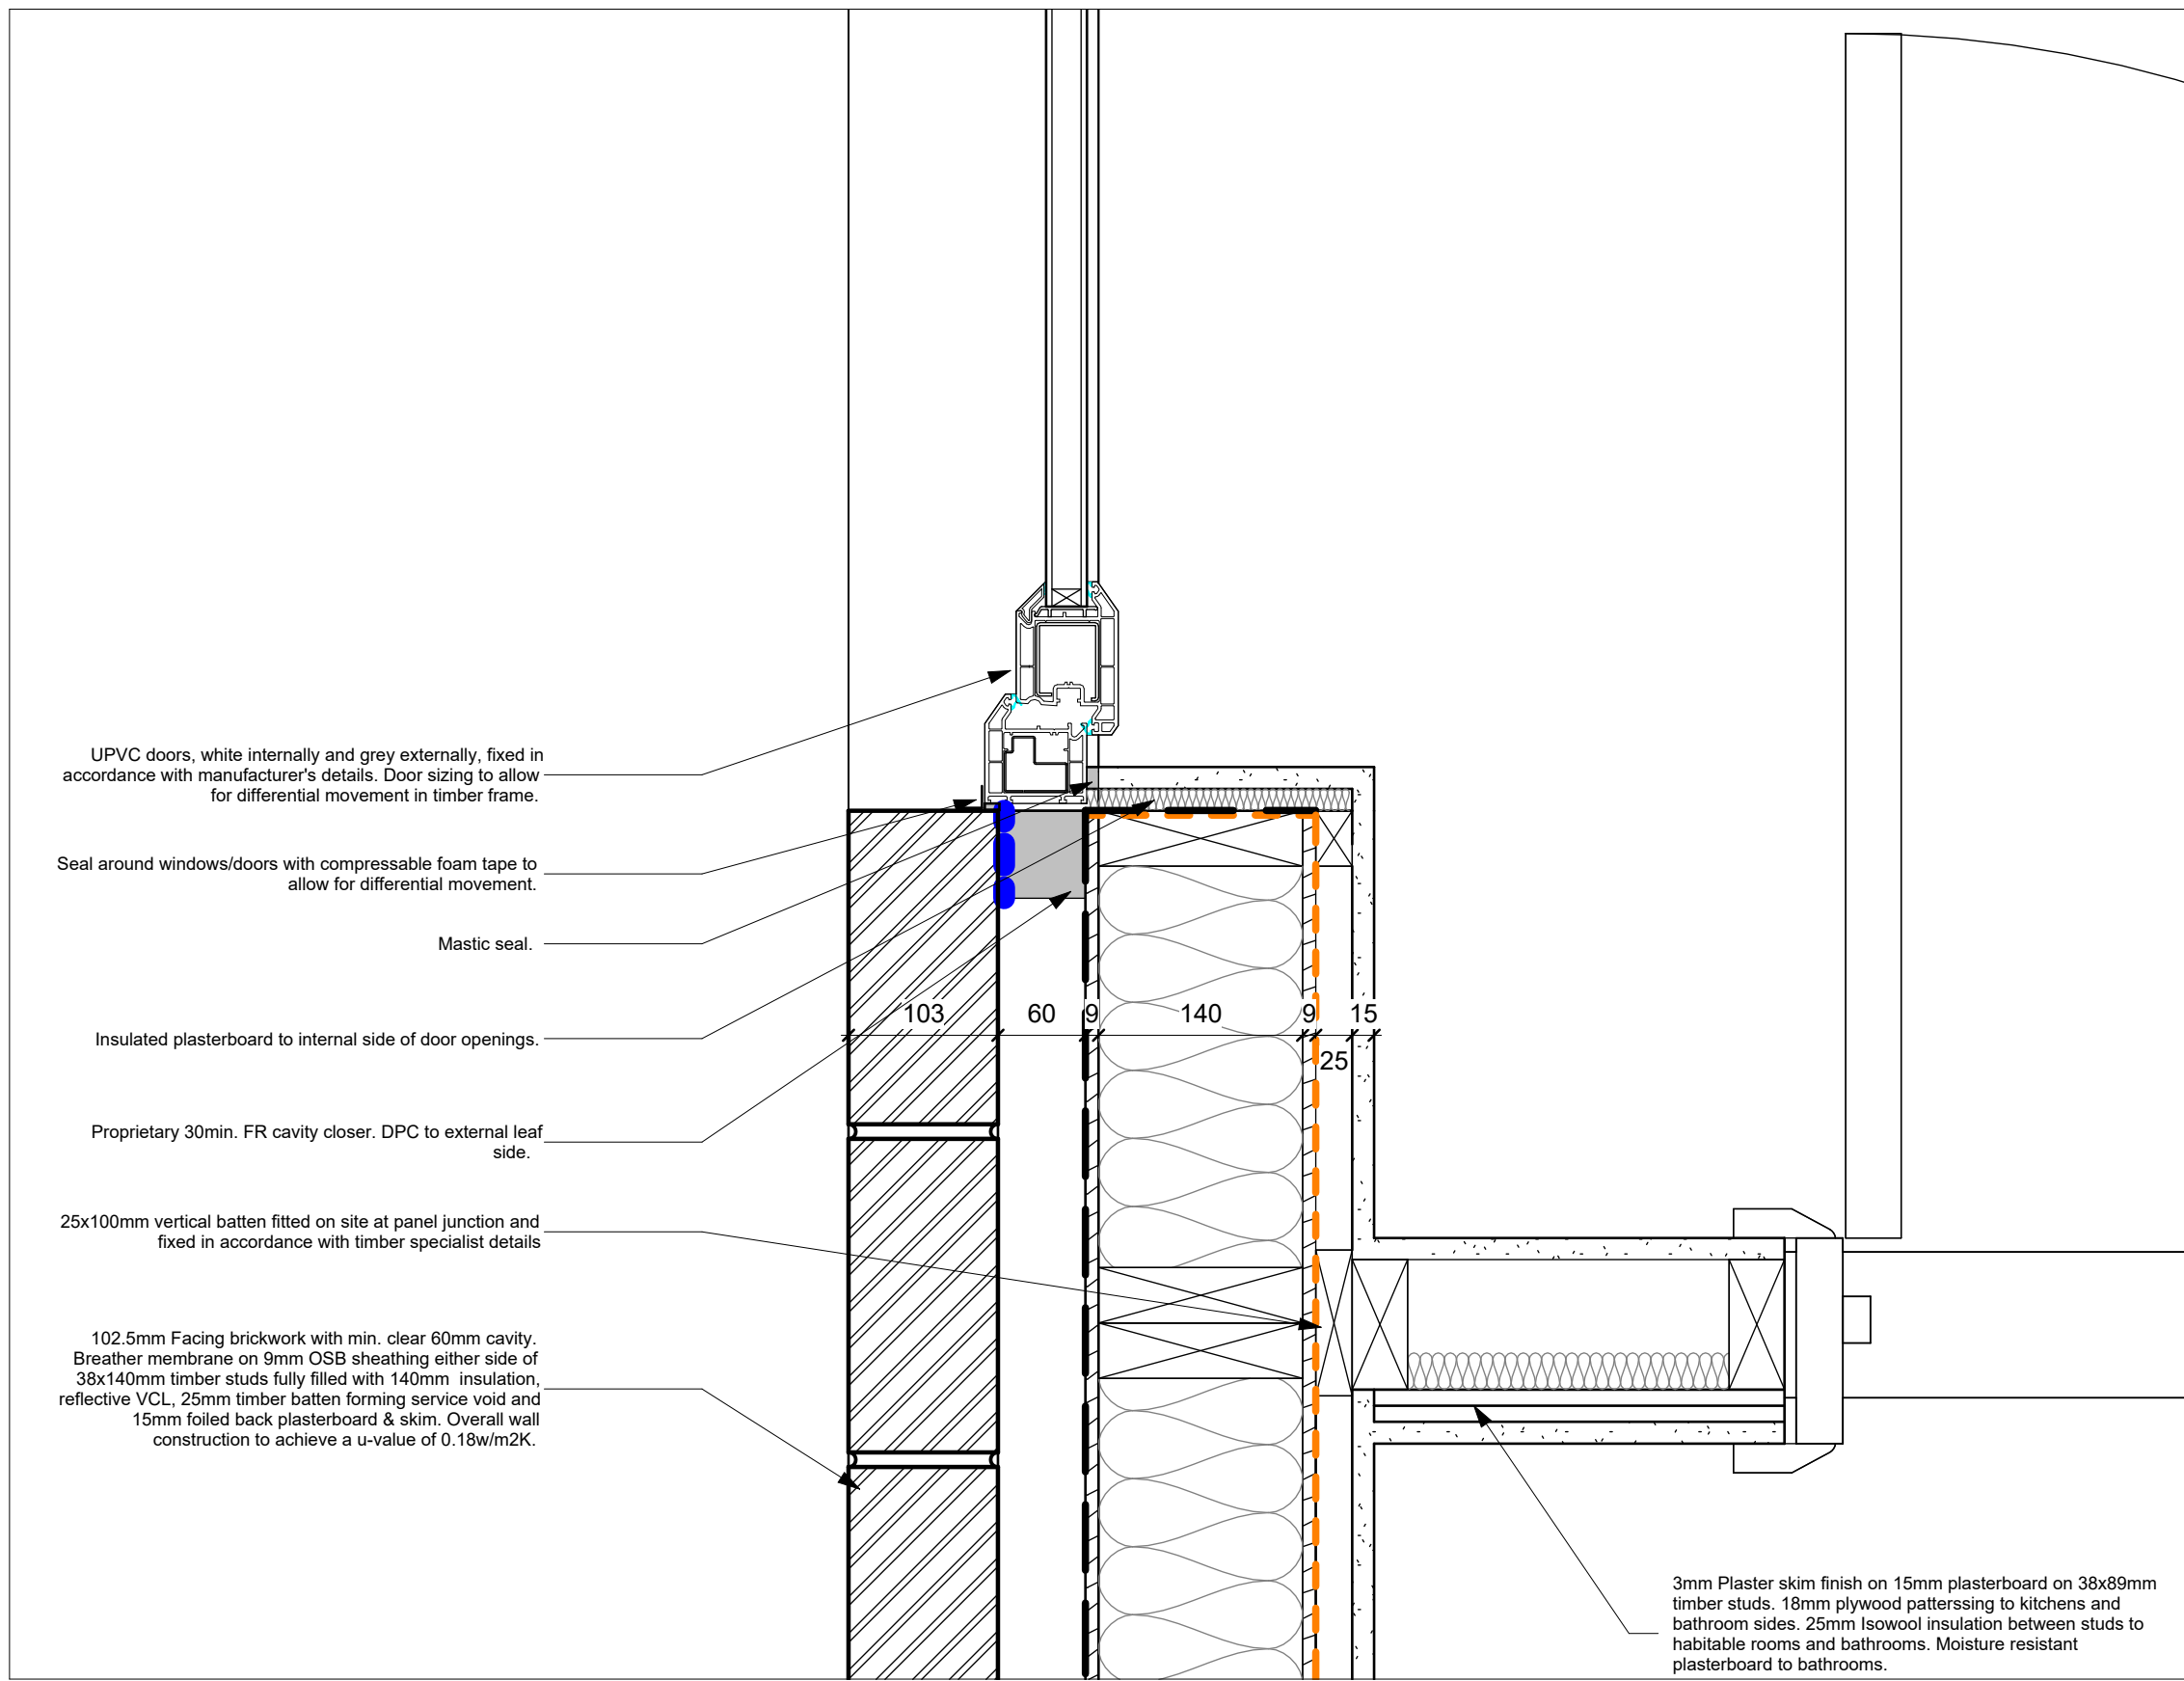


1 Typical External/Partition Wall Junction Detail
1 : 5

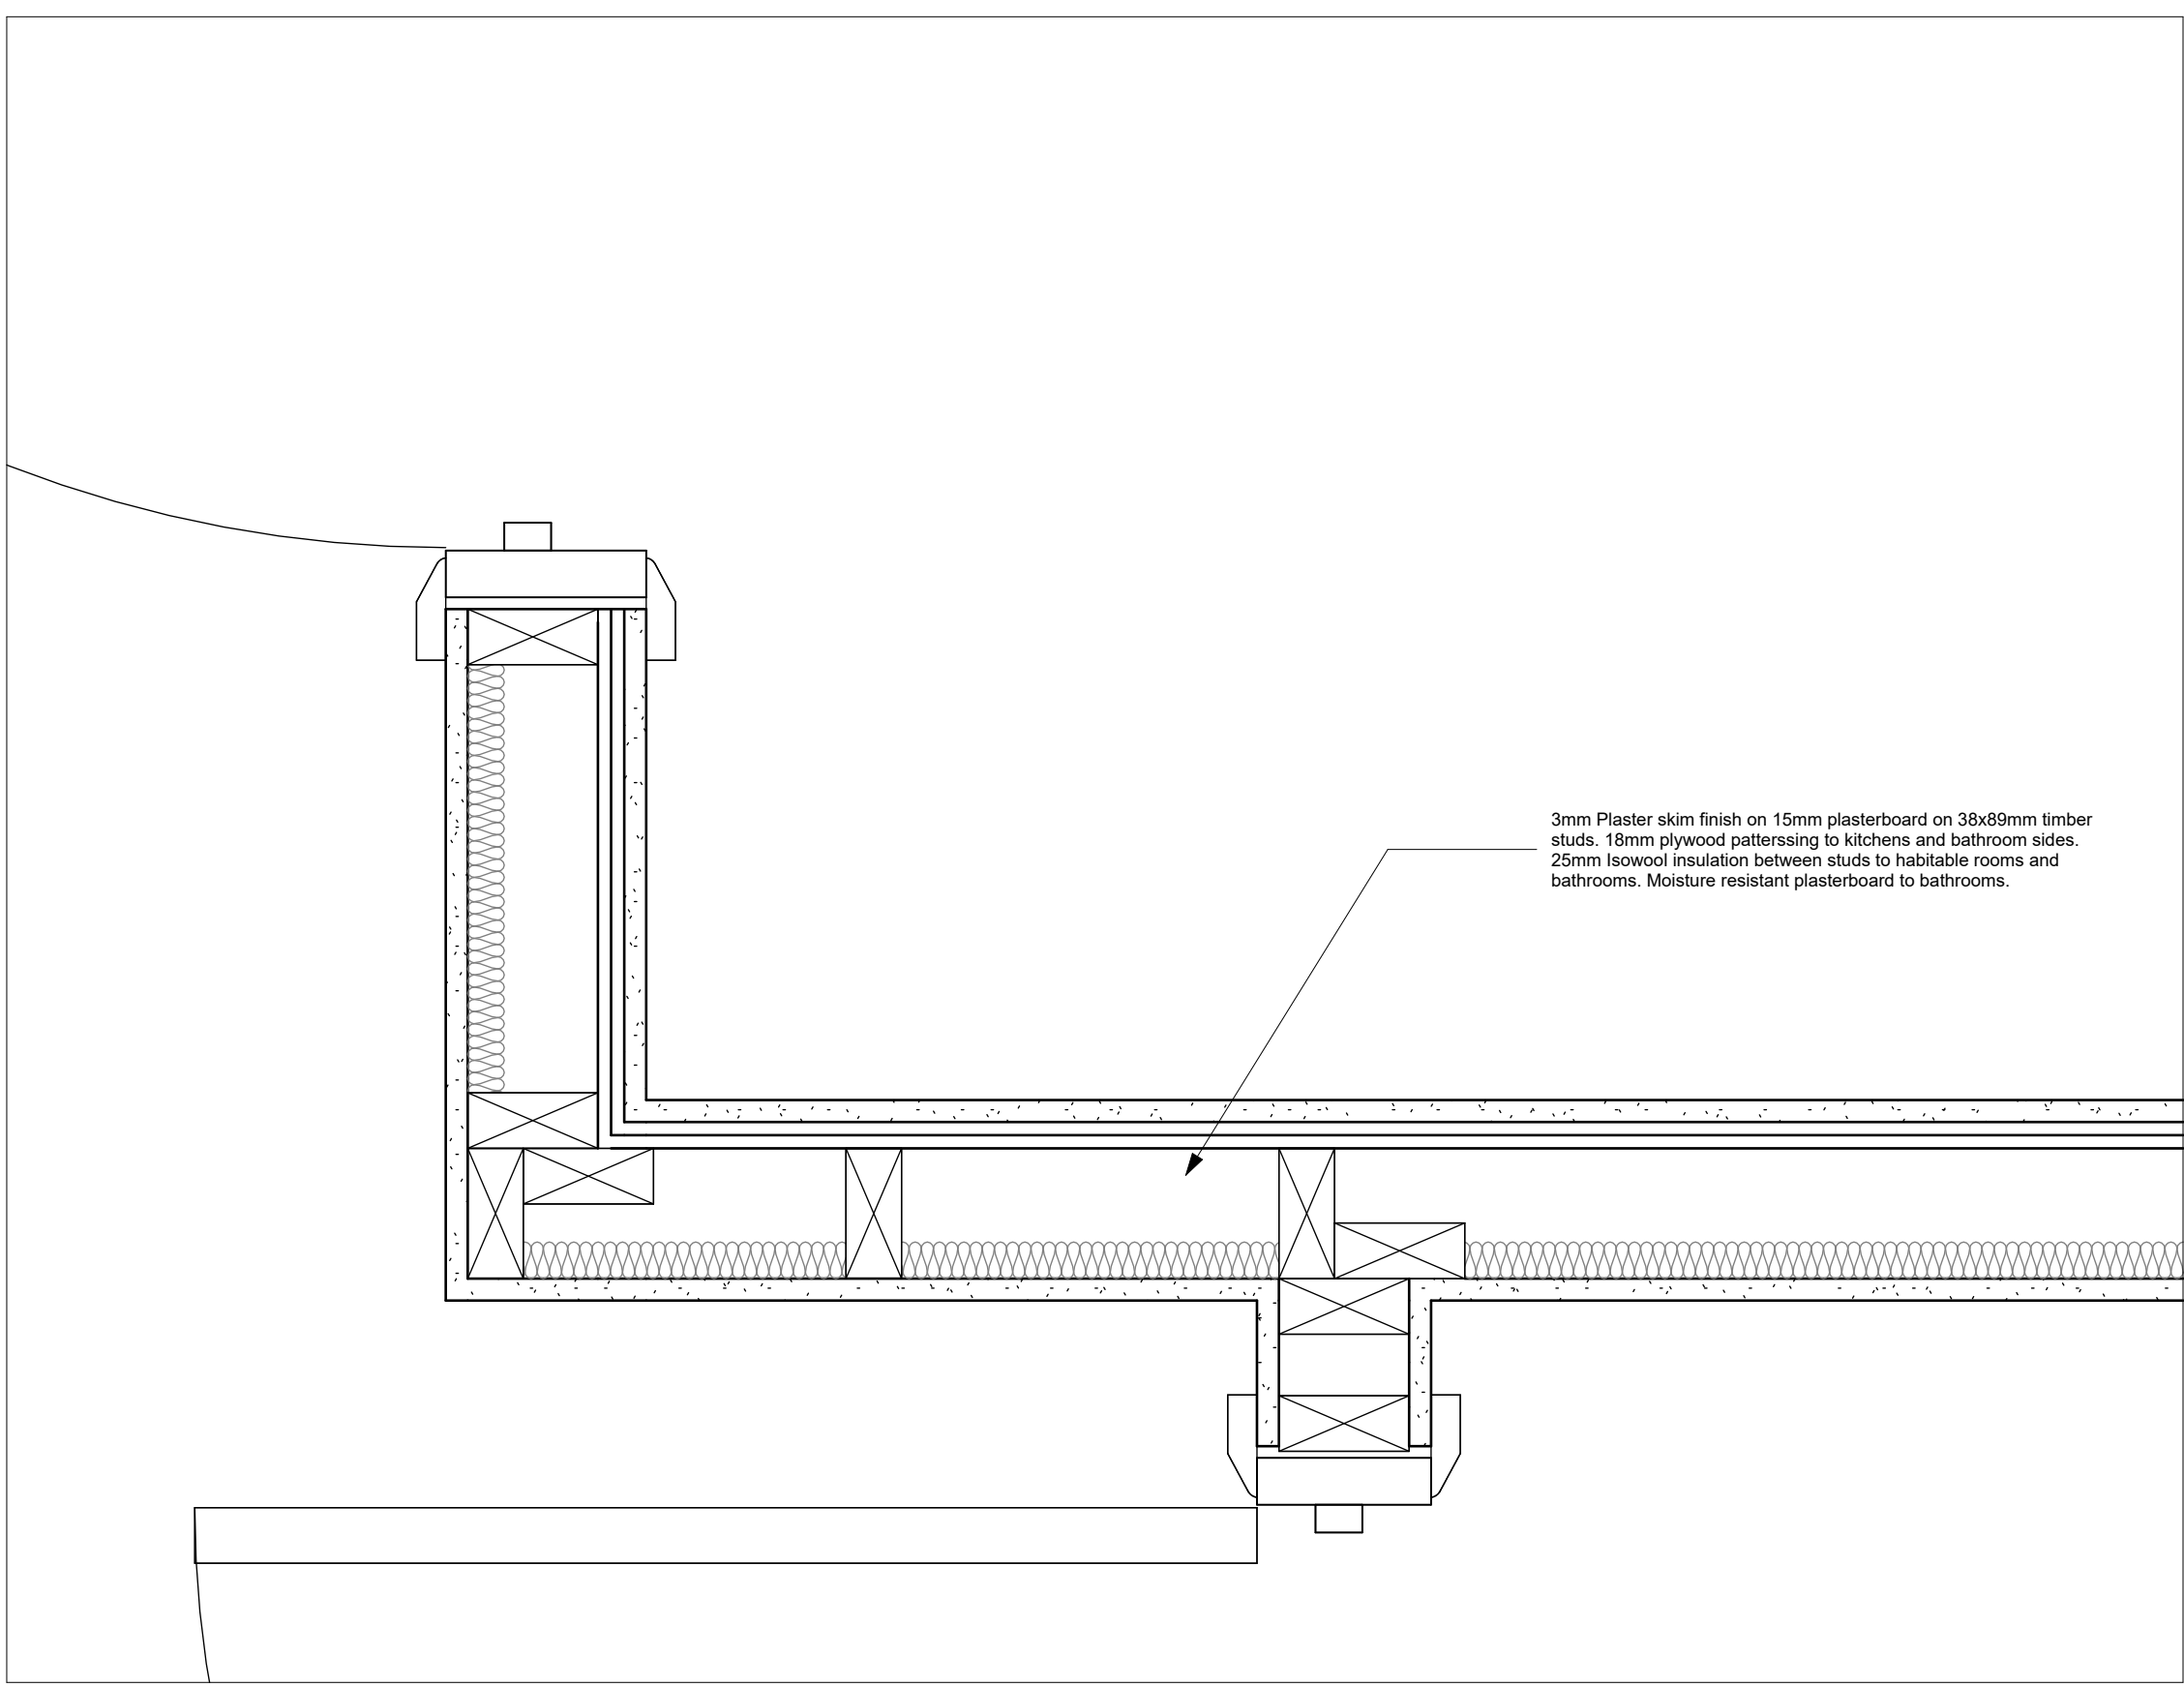

3 Typical Partition Wall Corner Detail
1 : 5

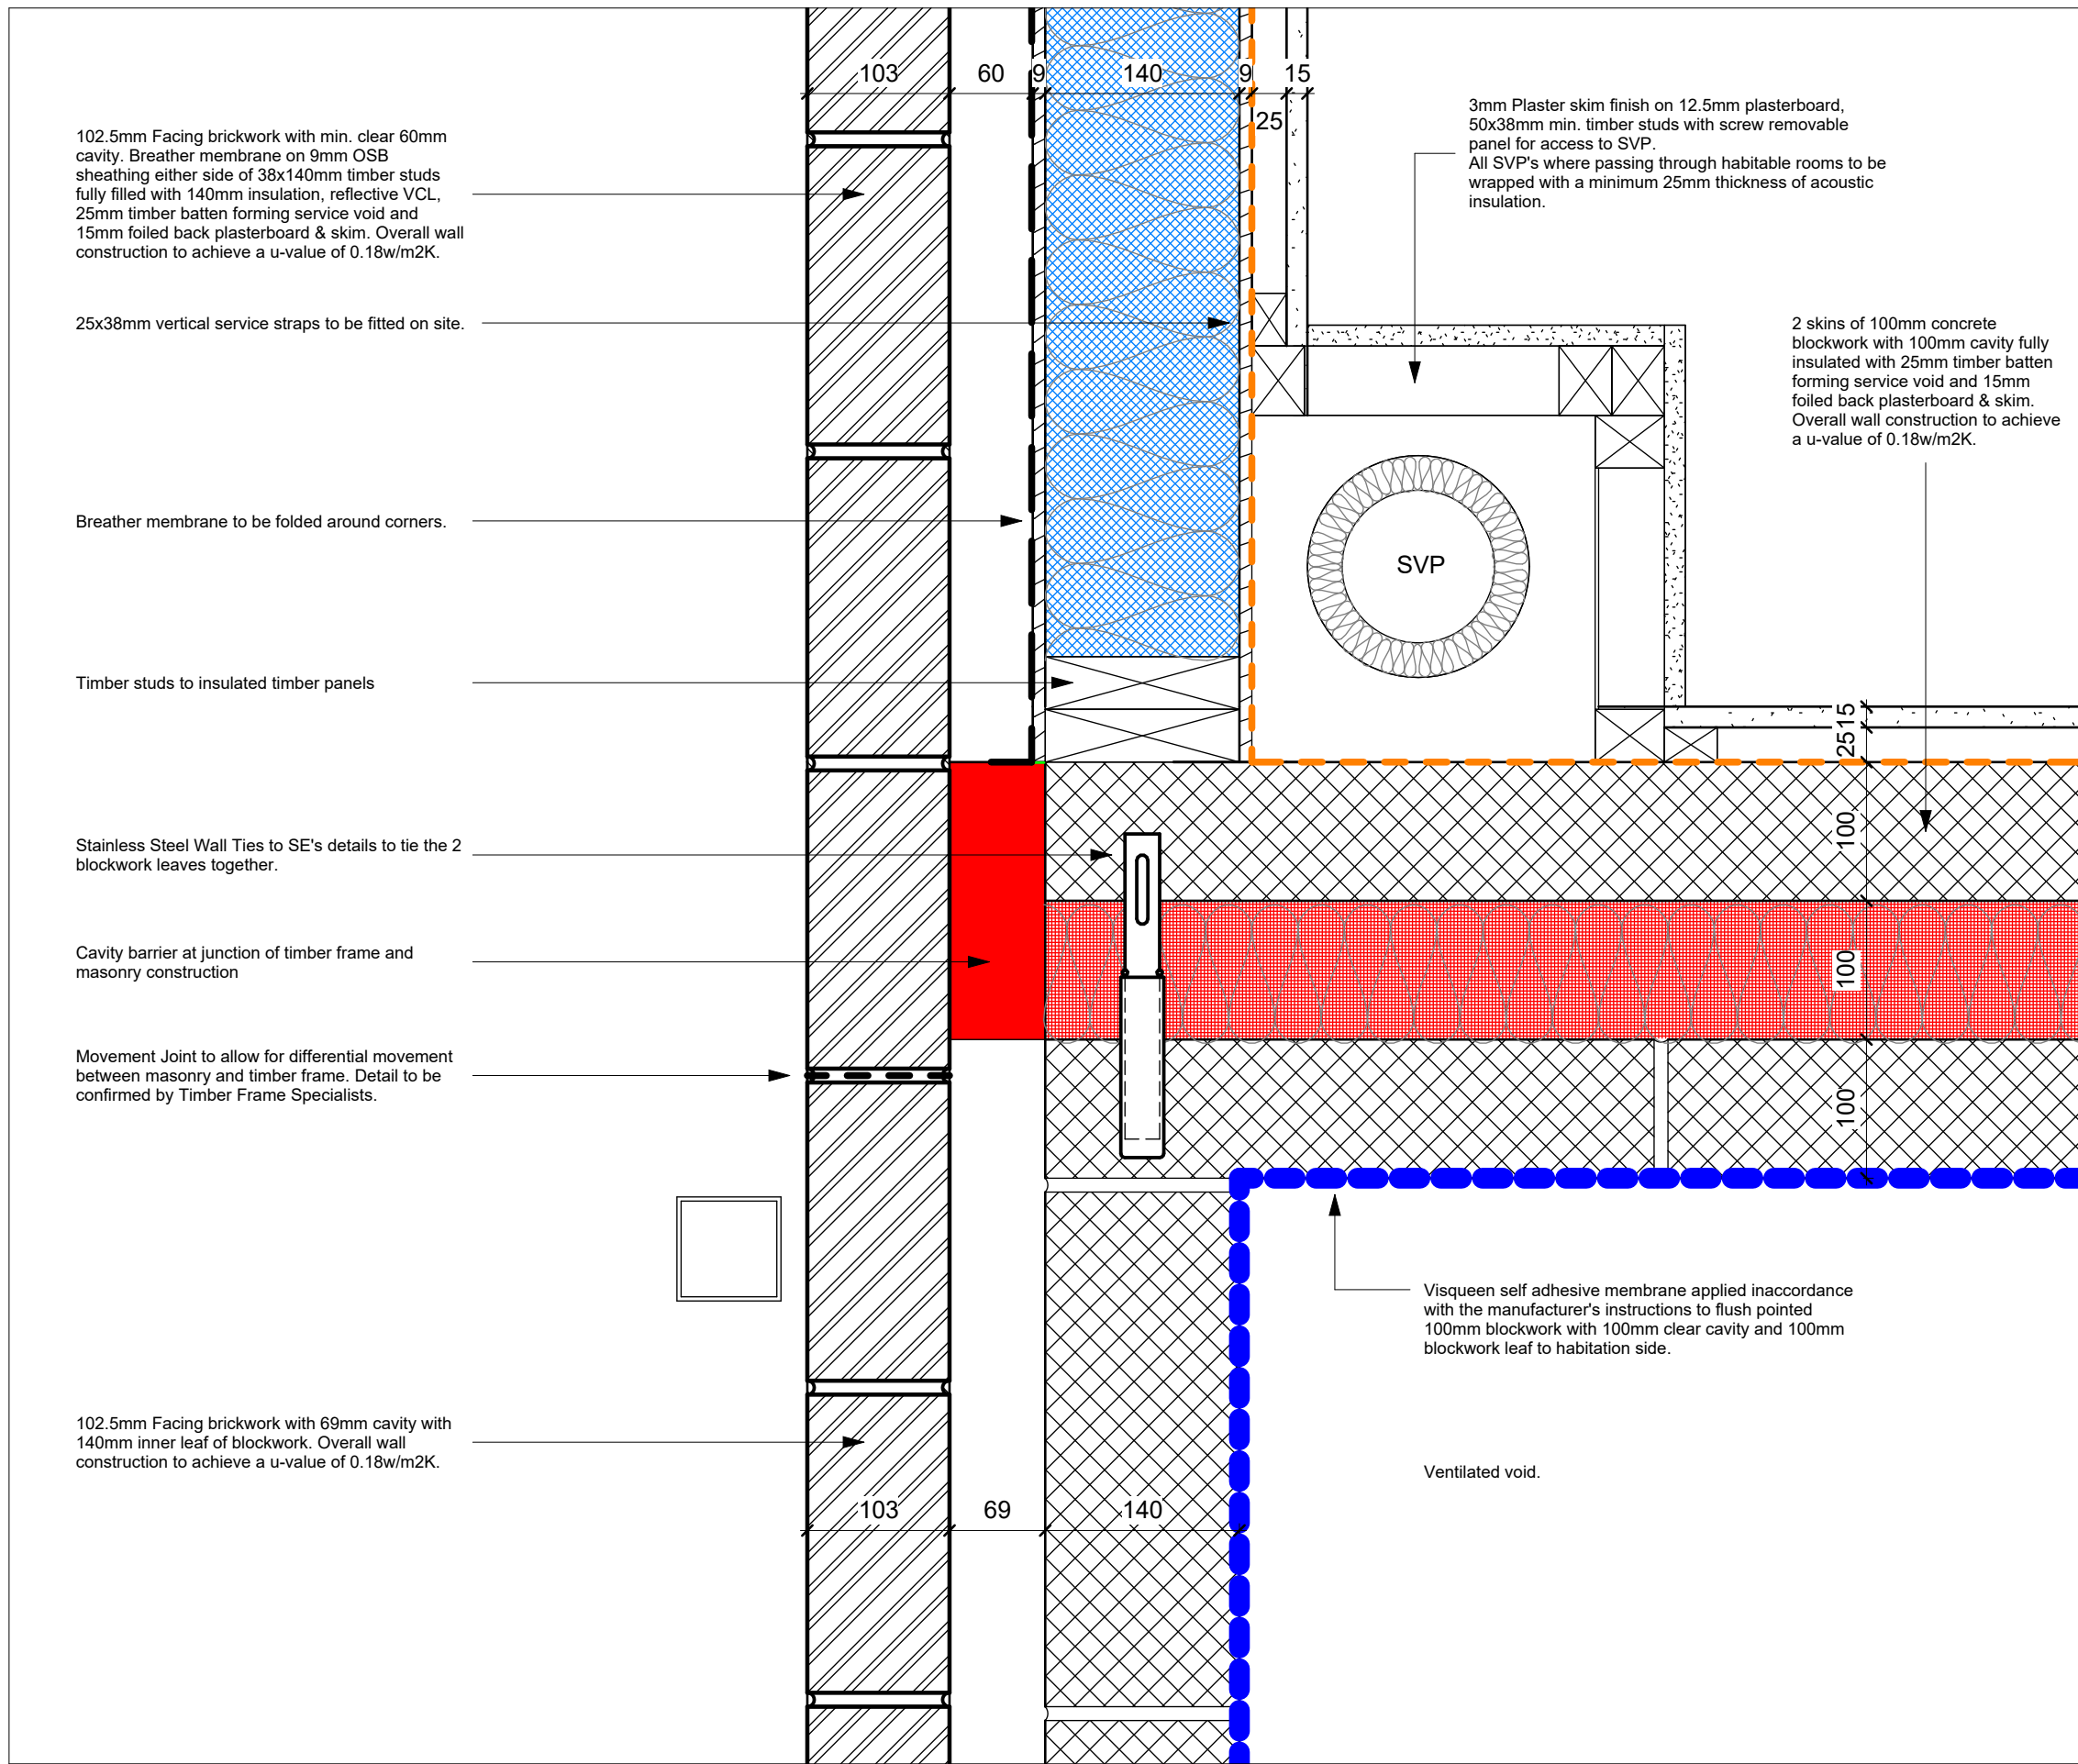

2 Typical Internal Wall to Void/External Wall Junction Detail
1 : 5

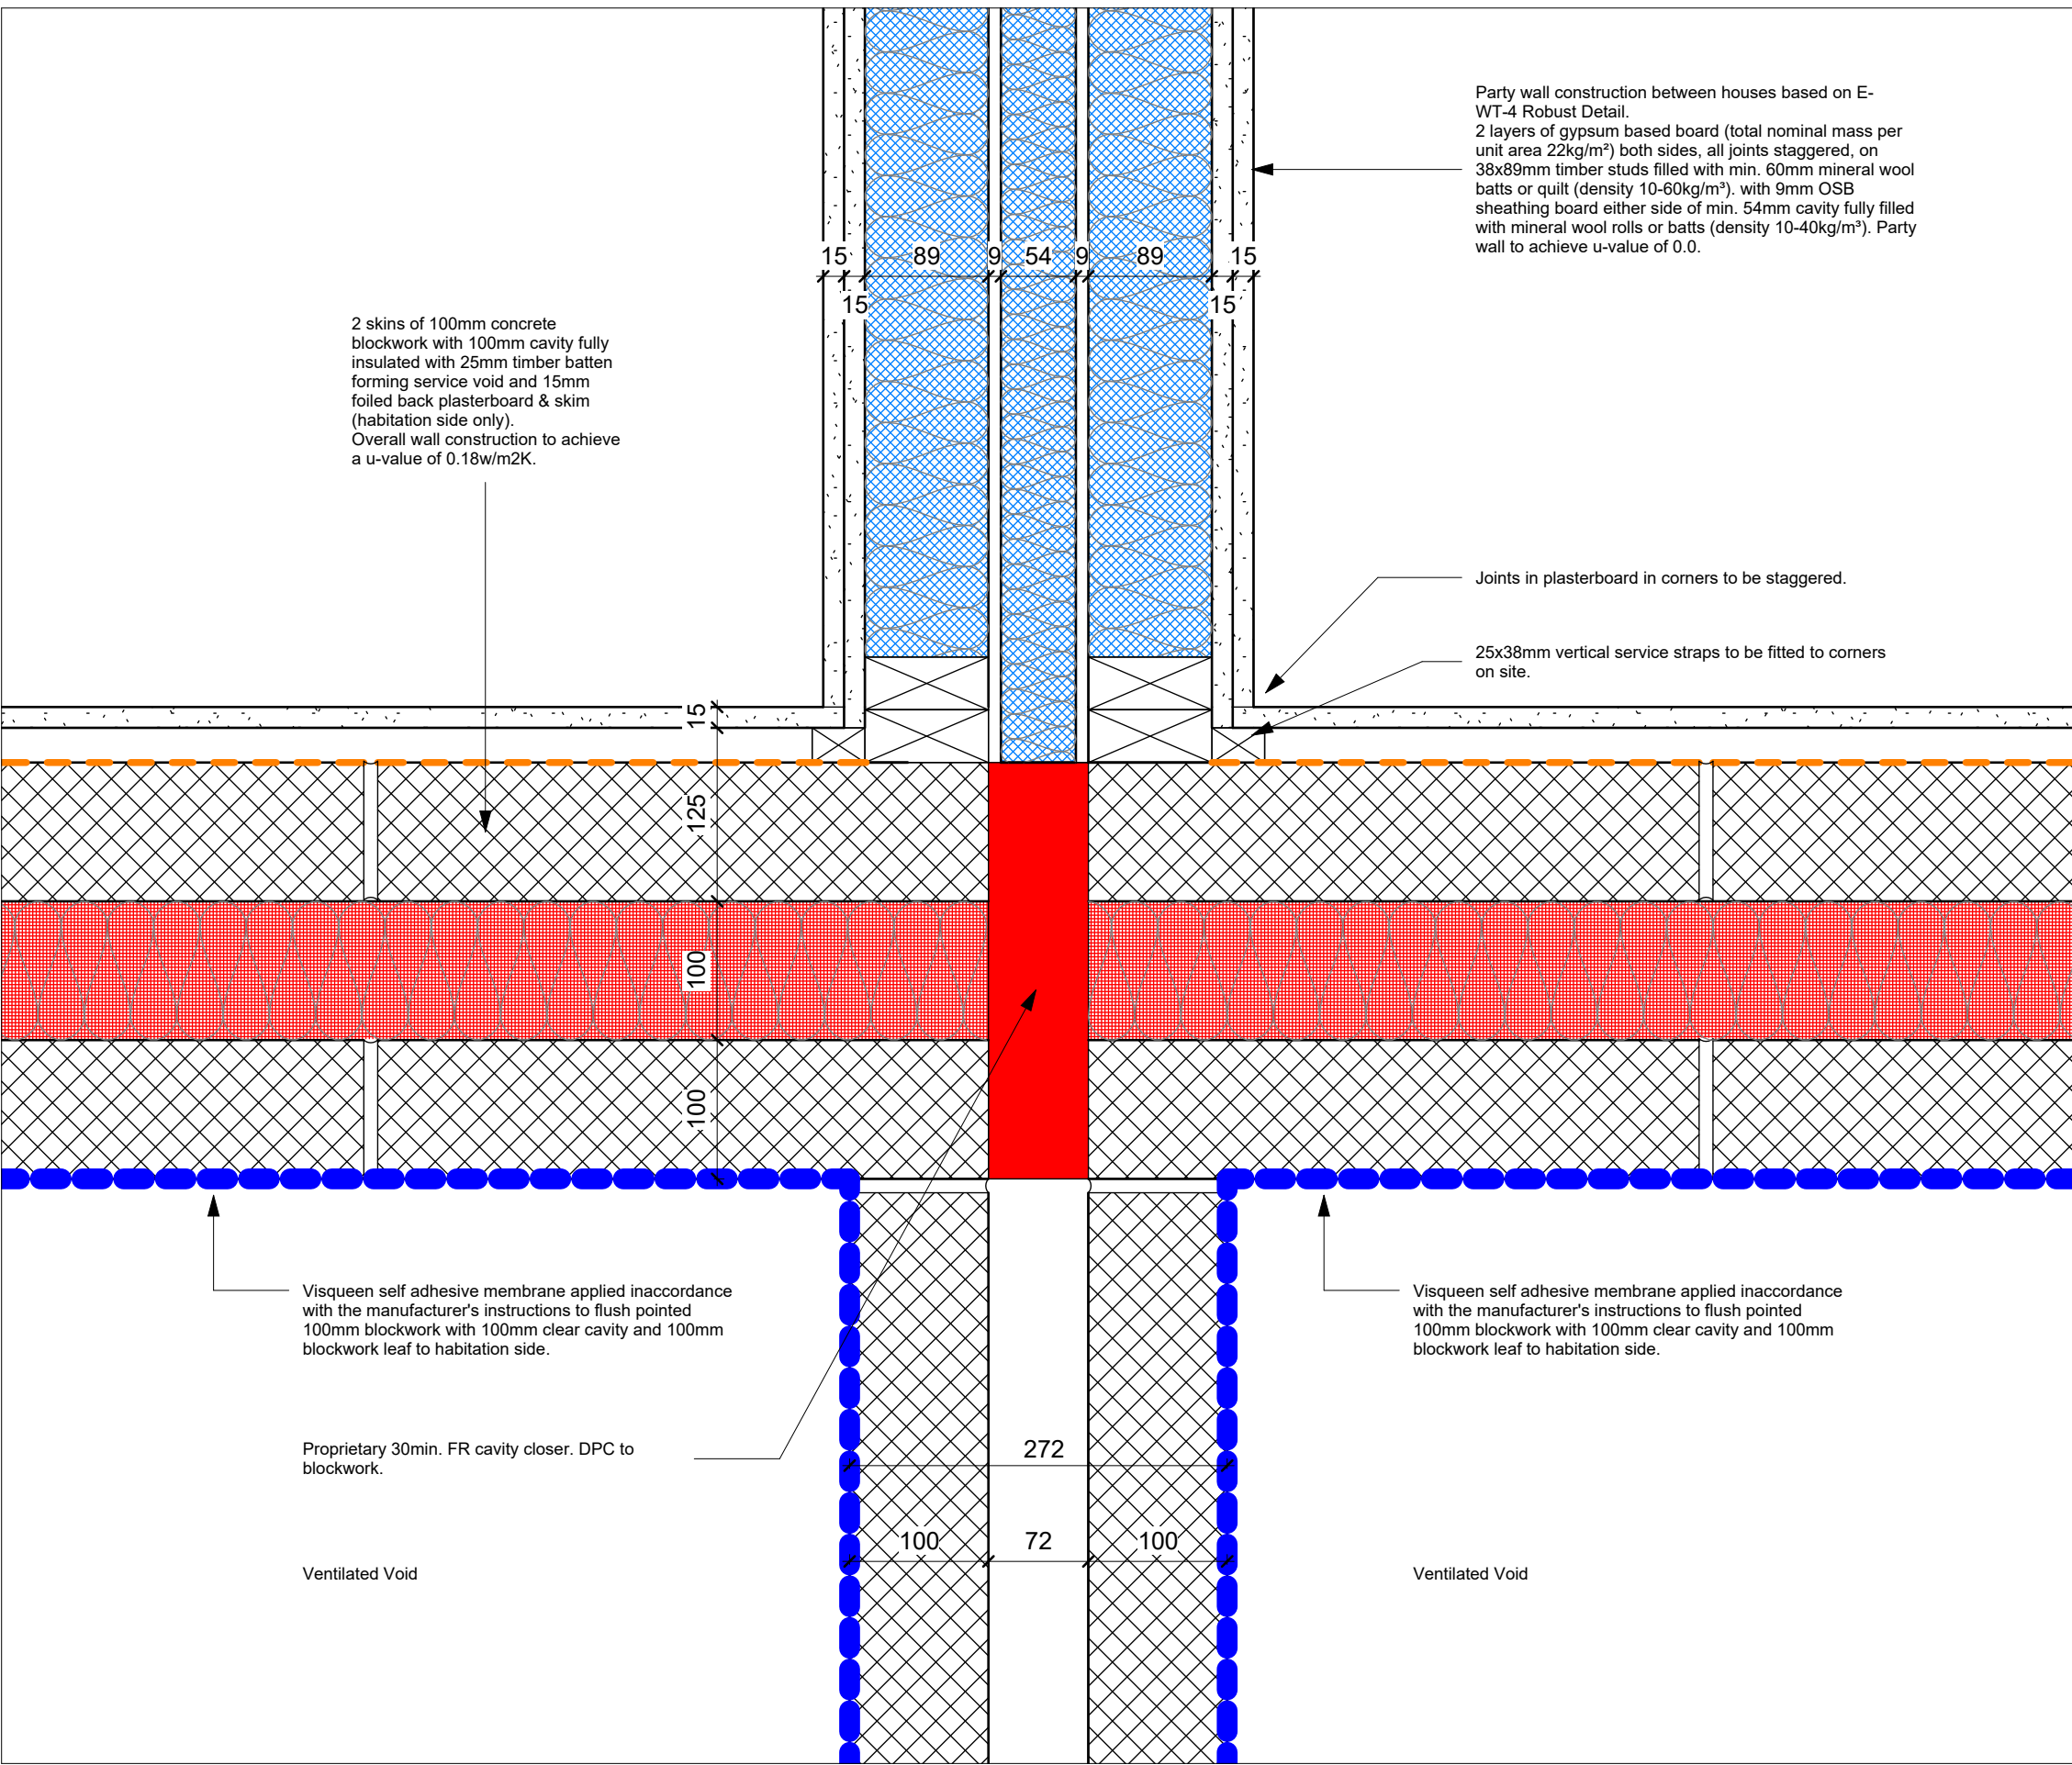

4 Typical Internal Wall to Void/Separating Wall Junction Detail
1 : 5

© Bowker Sadler Partnership Limited

■ This drawing is the subject of copyright which vests in Bowker Sadler Partnership Limited. It is an infringement of copyright to reproduce this drawing, by whatever means, including electronic, without the express written consent of Bowker Sadler Partnership Limited which reserves all its rights.

Bowker Sadler Partnership Limited asserts its rights to be identified as the author of this design

■ Drawing not to be scaled
■ Report Errors and Omissions to the Architect.
■ Check all dimensions on site
■ Drawing to be read in conjunction with the Health and Safety Plan and all relevant Risk Assessments

1:5
1:50
1m
2
3
1:1
1:100
1m
2
3
4
5
6

Rev. Date Dm. Chkd.

BowkerSadler

Project
Longhurst Road, Blackley

Client
Great Places Housing Group

Drawing
Houses Typical Plan Details 2

Scale
1 : 5

Sheet Size
@ A1

Drawn
ACo

Checked
CP

Date
22.04.24

Project No.
20-043

Originator
BSA

Zone
X

Level
X

Form
DR

Discipline
A

Number
6111

Status
Construction

Hatherlow House, Hatherlow, Romiley, Stockport, SK6 3DY
0161 406 7333 office@bowker-sadler.co.uk www.bowker-sadler.co.uk