




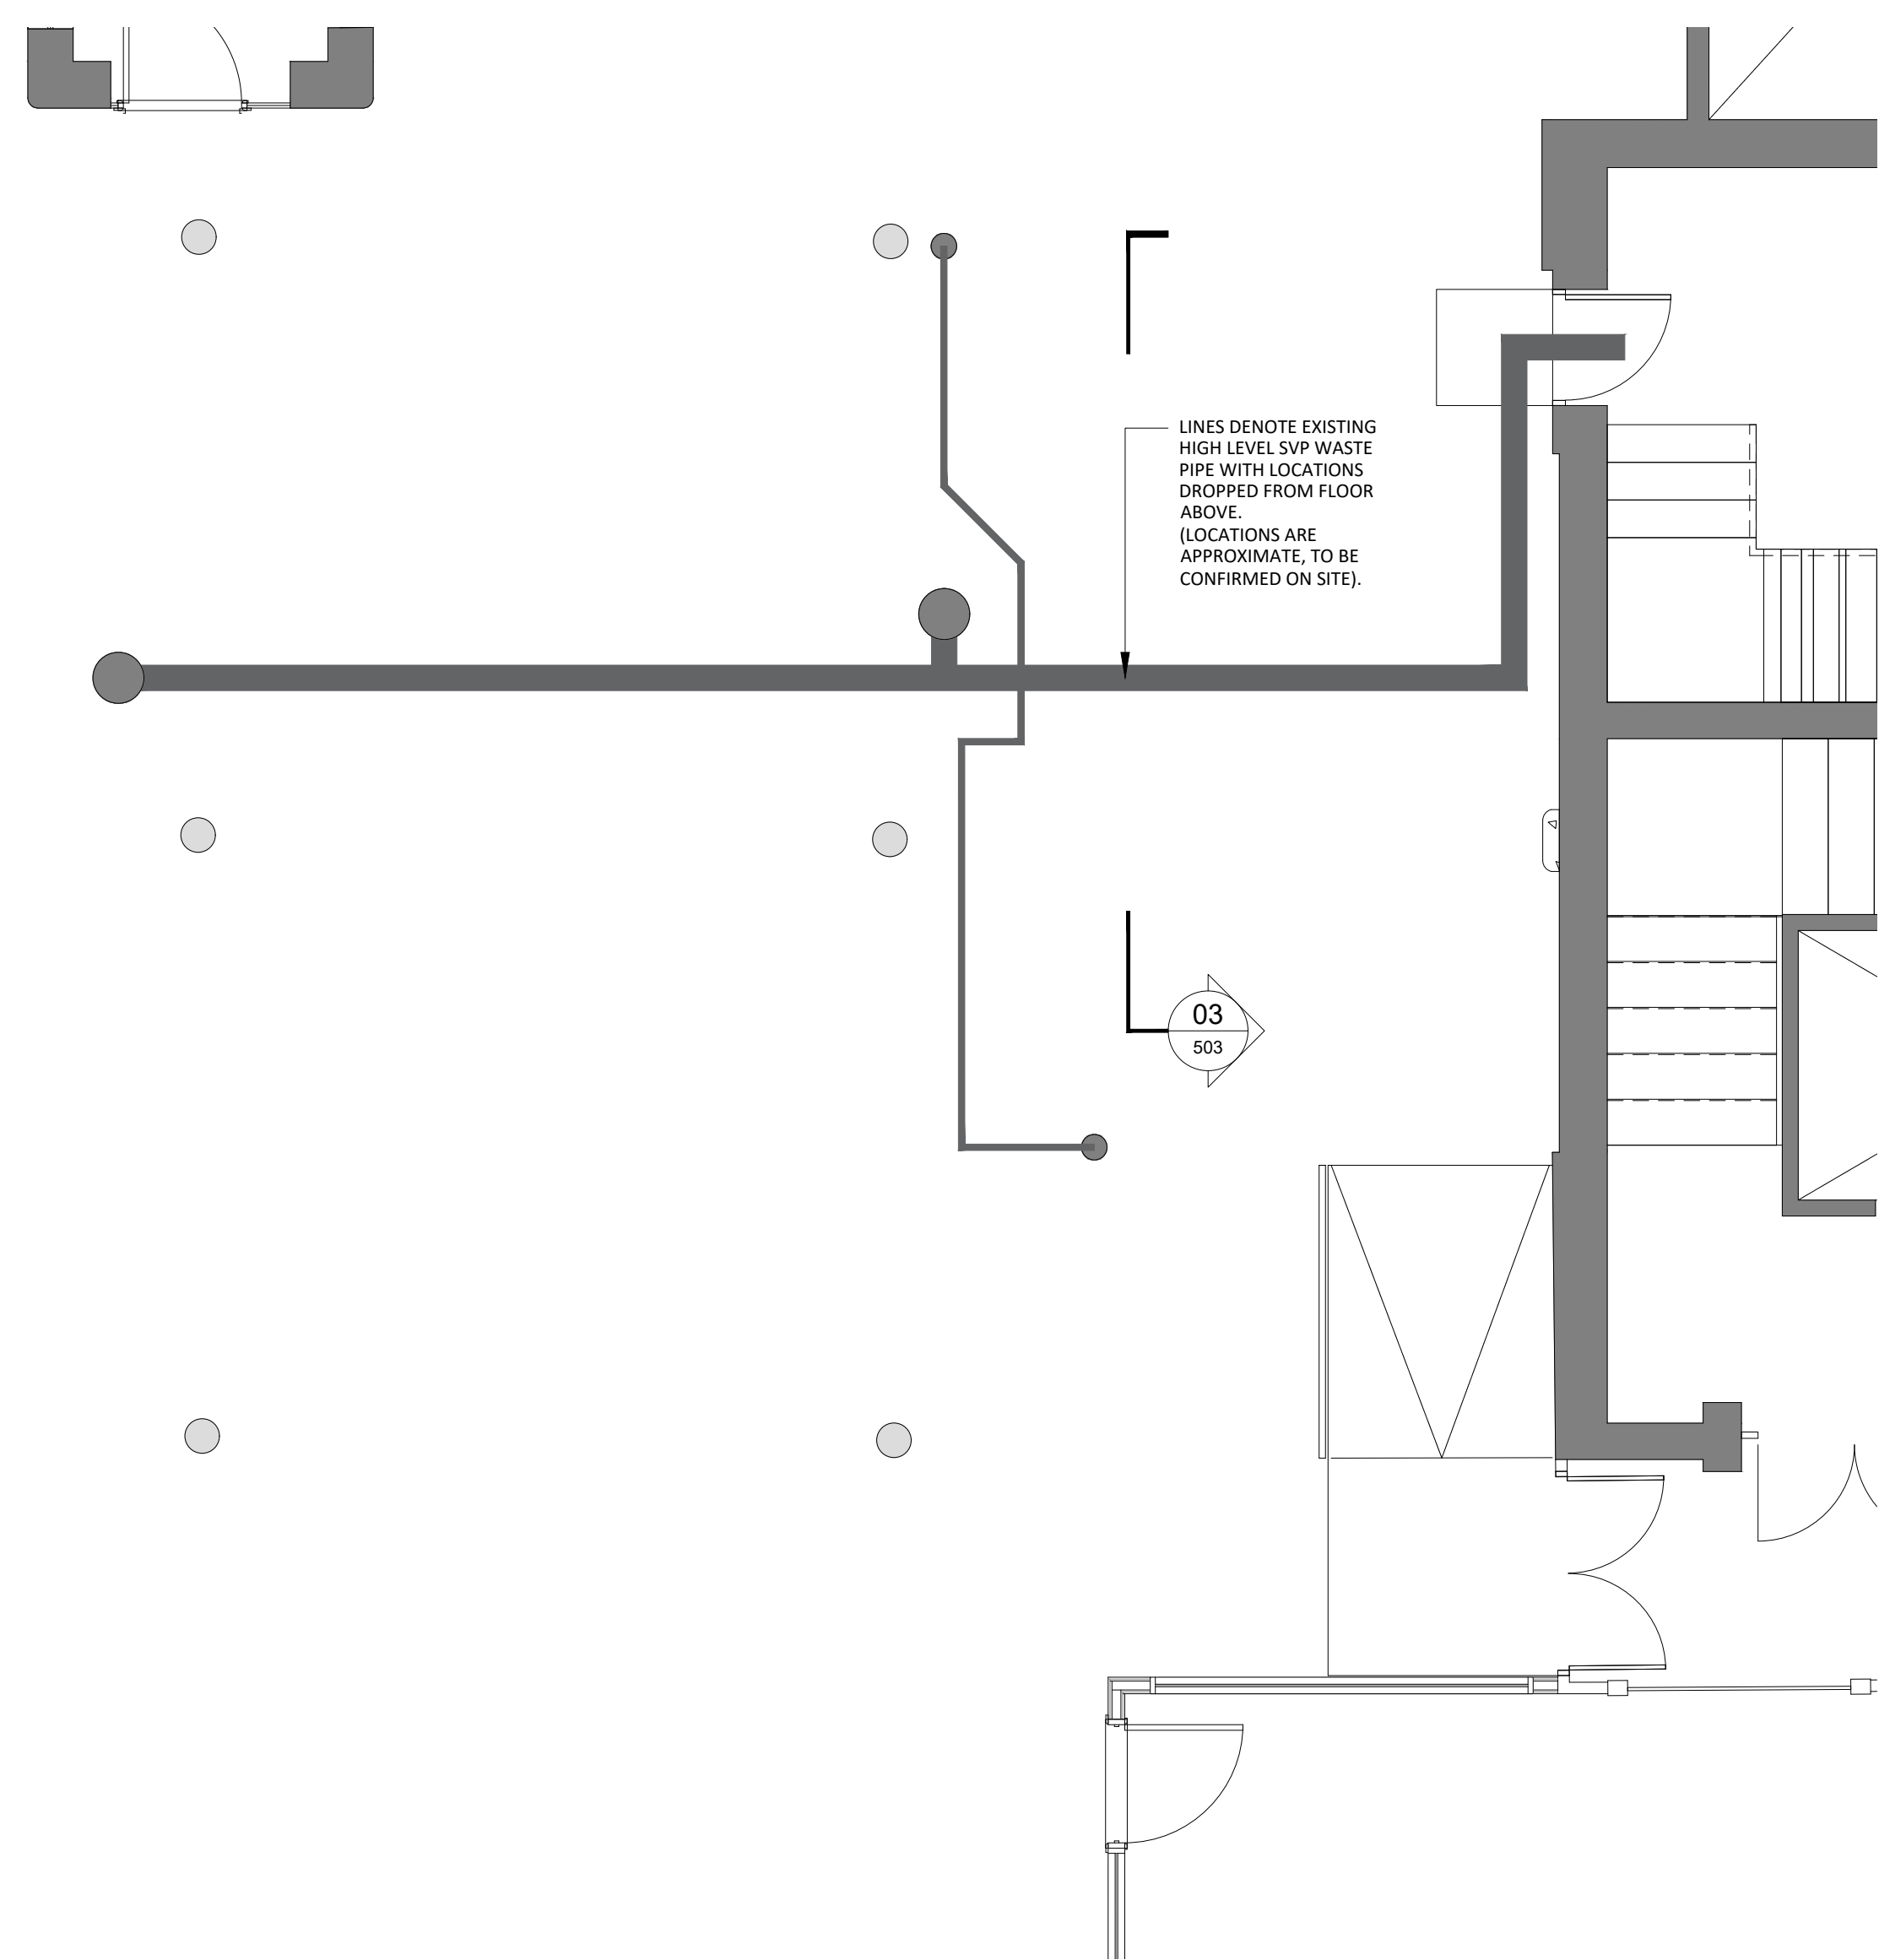


01 EIGHTH FLOOR: SVP WASTE PIPE PLAN  
SCALE - 1:50 @ A1 AS EXISTING

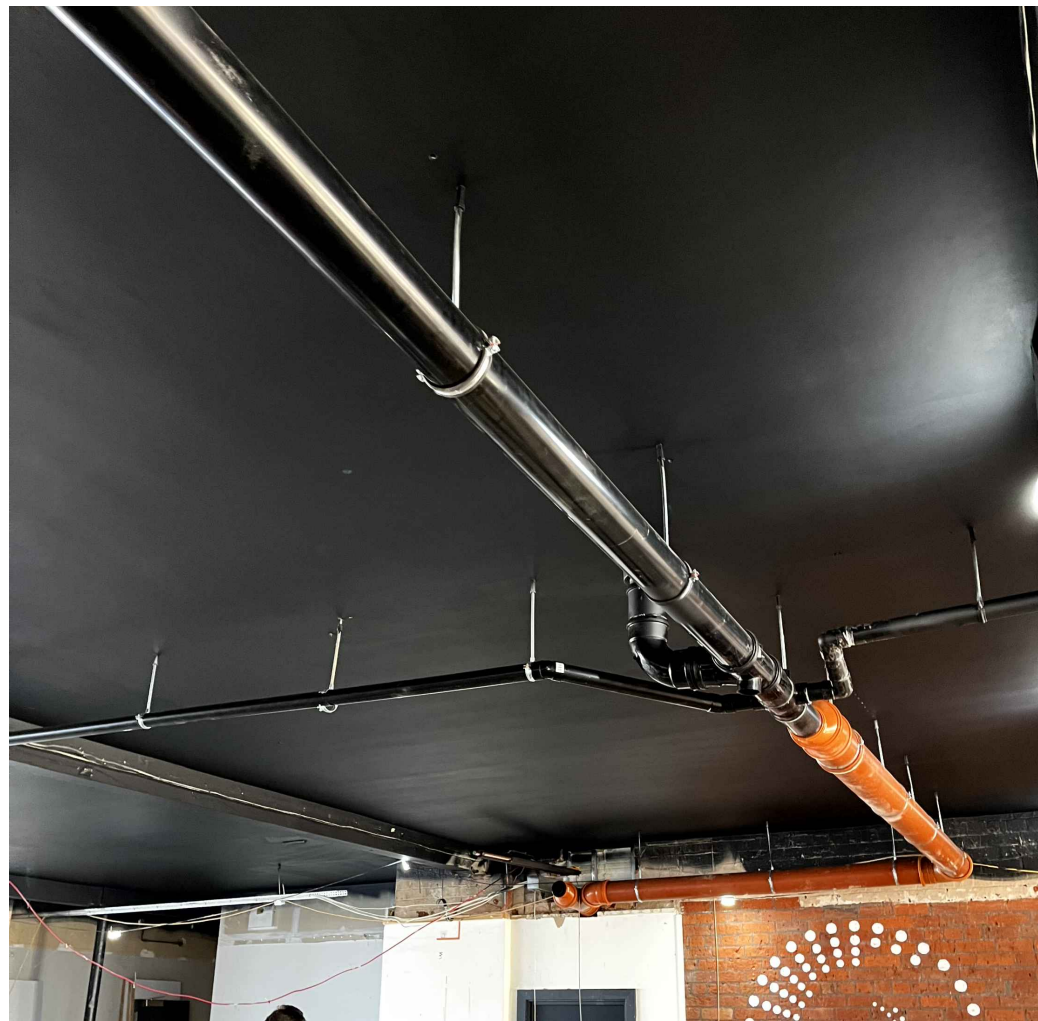

04 EIGHTH FLOOR: SVP WASTE PIPE PICTURE  
SCALE - NTS AS EXISTING

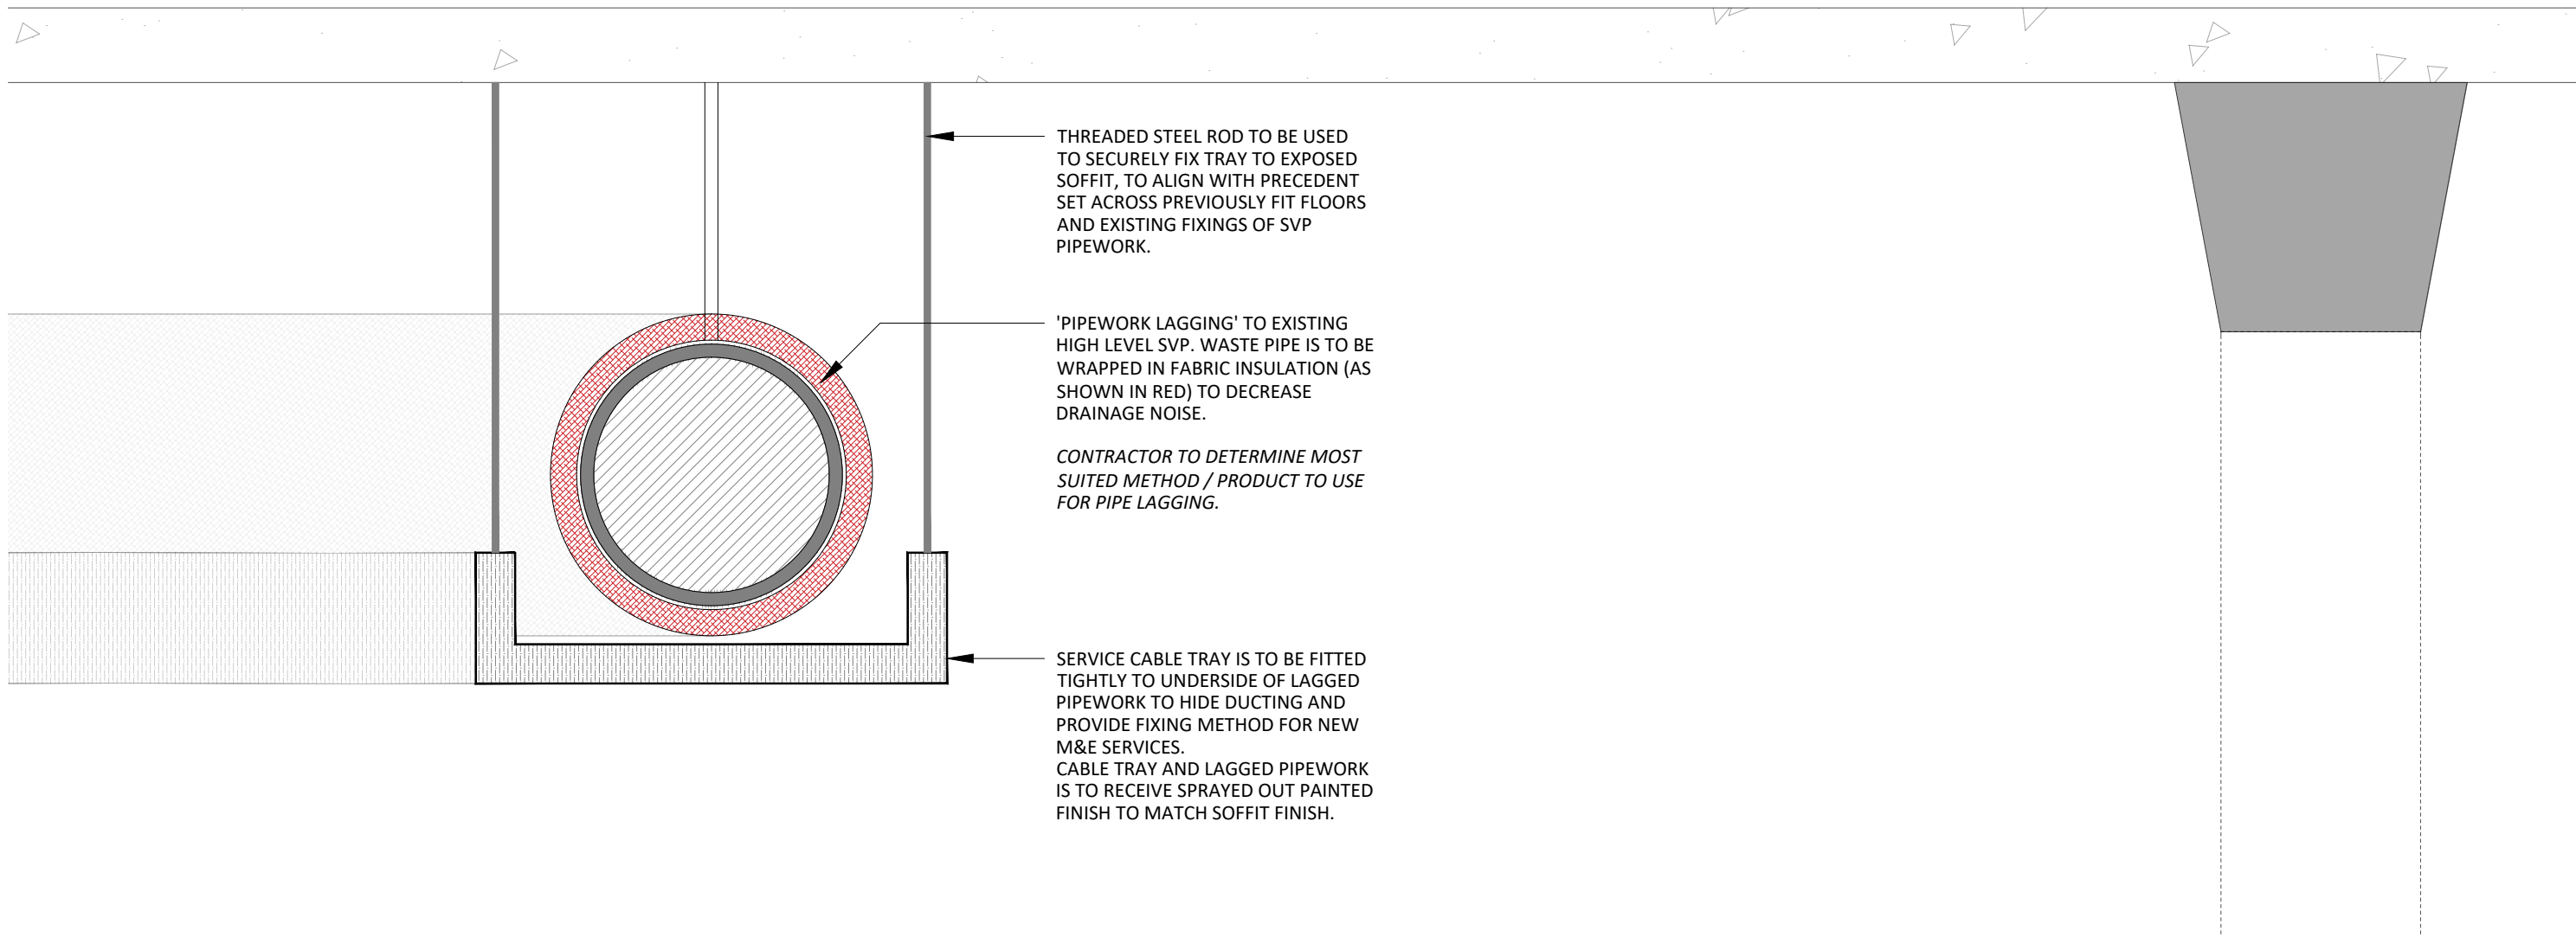

03 EIGHTH FLOOR: SVP LAGGING SECTION  
SCALE - 1: @ A1 AS PROPOSED

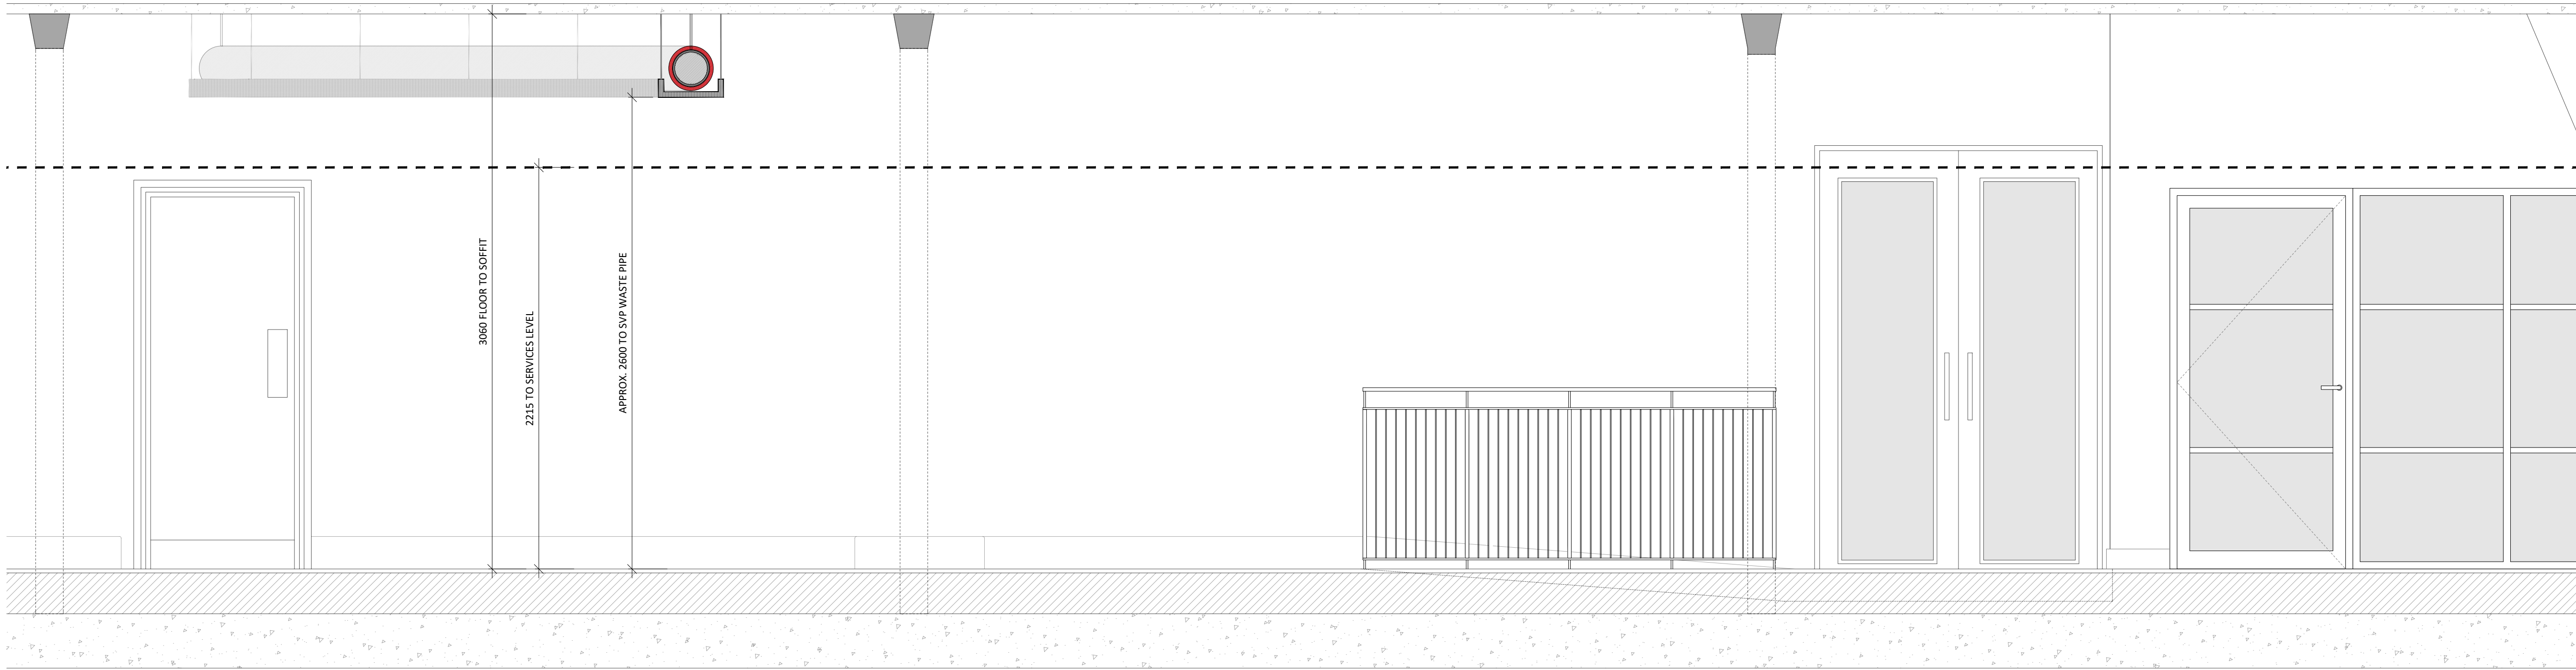

02 EIGHTH FLOOR: SVP PIPE LAGGING SECTION  
SCALE - 1:20 @ A1 AS PROPOSED

## NOTES

DO NOT SCALE FROM THIS DRAWING.  
ALL DIMENSIONS TO BE CHECKED ON SITE.  
(DRAWINGS MAYBE SCALED FOR LOCAL AUTHORITY & PLANNING PURPOSE ONLY)  
COPYRIGHT PROTECTED.

FOR PLANNING  
DO NOT USE FOR CONSTRUCTION

### CONSULTANT REFERENCES IN DRAWING:

#### STRUCTURAL - REF/REVISION

#### GENERAL NOTES:

THE CONTRACTOR IS NOT TO SCALE FROM THIS DRAWING BUT FOLLOW THE WRITTEN FINISHED DIMENSIONS. ANY DISCREPANCIES BETWEEN THE DRAWING AND THE OTHER CONTRACT DOCUMENTS OR ANY DISCREPANCIES WITHIN A DRAWING OR BETWEEN DRAWINGS MUST BE REPORTED IMMEDIATELY TO THE ARCHITECT.

THE CONTRACTOR IS TO INSPECT THE SITE PRIOR TO TENDER AND IS RESPONSIBLE FOR STRIPPING OUT IN ACCORDANCE WITH THE DRAWINGS ENSURING THAT THE WORK IS UNDERTAKEN SAFELY.

THE CONTRACTOR WILL BE RESPONSIBLE FOR THE SETTING OUT OF THE WORKS.

CONTRACTOR IS TO ALLOW FOR ALL FIRE STOPPING THROUGH WALLS, CEILINGS AND FLOORS.

THE ELECTRICAL INSTALLATION IS TO BE IN ACCORDANCE WITH THE CURRENT EDITION OF THE IEE REGULATIONS AND ALL CABLING TO BE LSF.

THE CONTRACTOR IS RESPONSIBLE FOR THE DETAILED SERVICES DESIGN INCLUDING LOADINGS, CABLE AND PIPEWORK ROUTES AND PIPEWORK / CABLE SIZING AND SPECIFICATION. ALL CABLE TRAY, MS CONDUIT AND OTHER SERVICES ARE TO BE EXPOSED BELOW SLAB/ CEILINGS.

ANY H&V PROPOSAL IS INDICATIVE ONLY AND THE SPECIALIST CONTRACTOR IS TO BE RESPONSIBLE FOR THE DETAIL DESIGN & ALL SWITCH/ SOCKET OUTLETS TO COMPLY WITH CLIENT'S STANDARD SPECIFICATION. ANY SOCKETS IN RETAIL AREA TO BE FINISHED BRUSHED STAINLESS STEEL.

NOTE - ALL EXISTING FIRE RESISTING ENCLOSURES TO SERVICE RISERS TO BE MAINTAINED OR MADE GOOD WHERE DISTURBED. NEW AND EXISTING CABLES, PIPES, AND DUCTS PASSING THROUGH FIRE RESISTING CONSTRUCTION TO BE ADEQUATELY FIRE STOPPED. NEW AND EXISTING DUCTWORK PASSING THROUGH FIRE RESISTING CONSTRUCTION TO HAVE FIRE DAMPERS.

ANY WALL, CEILING LININGS TO BE TO EUROCLASS A (CLASS 0 EQUIVALENT).

CONTRACTOR AND SUPPLIERS OF SPECIALIST JOINERY/ EQUIPMENT TO ENSURE ALL TIMBER MATERIALS ARE TREATED WITH FIRE RETARDANT FINISH TO ACHIEVE CLASS 0 RATING. MDF TO BE ACHIEVE CLASS 0 RATED.

CONTRACTOR AND SUPPLIERS OF SPECIALIST EQUIPMENT TO PROVIDE FIRE RATING CERTIFICATES FOR ALL SPECIALIST LININGS AND LAMINATES TO BE USED FOR NWR APPROVAL.

ALL PAINTS TO BE WATER BASED

ALL DIMENSIONS TO BE CHECKED ON SITE PRIOR TO ANY MANUFACTURE OR CONSTRUCTION OF EQUIPMENT, FINISH, SIGNAGE ETC.

0 0.5 1.0 2.0 2.5m

Scale 1:50

0 0.20 0.40 0.60 0.80 1.0m

Scale 1:20

0 0.05 0.10 0.20 0.25m

Scale 1:5

|      |          |                     |       |         |
|------|----------|---------------------|-------|---------|
| 3.00 | 20/02/25 | ISSUED FOR PLANNING | JW    | ARB     |
| REV  | DATE     | DESCRIPTION         | DRAWN | CHECKED |

A X I

ADDRESS : 4th FLOOR CALICO 53-55 MOSLEY STREET,  
MANCHESTER, M2 3HQ  
TELEPHONE : +44 (0)161 879 7357  
EMAIL : www.axi.studio  
COMPANY No : 11847325

CLIENT



APAM

PROJECT

8th FLOOR  
BRIDGEWATER HOUSE  
WHITWORTH STREET, M1 6LT

DRAWING REFERENCE

EIGHTH FLOOR CAT A  
WASTE PIPE COVERING DETAILS  
AS PROPOSED

|                   |                   |      |       |         |
|-------------------|-------------------|------|-------|---------|
| JOB REFERENCE     | DRAWING SCALE     | DATE | DRAWN | CHECKED |
| 24 - 247          | varies@A119/02/25 | JW   | ARB   |         |
| DRAWING REFERENCE | STAGE             | REV  |       |         |
| AXI - 503         | 3                 | 00   |       |         |