

All dimensions shall be verified by the Contractor(s) on site prior to work commencing and relevant orders being placed. Do not scale from this drawing and only work to written dimensions. Any discrepancies to be brought to the attention of the Contract Administrator for instructions prior to proceeding.

DRAWING STATUS: STAGE FOUR



SAMPLE PANEL SIZE

537 No. / 7.3m² (area is in elevation and excluding window, reveals area not included)



BS - 1 CORNER SLIP (BONDED)

234 No. / 4.79 m²



BS - 2 MOULDED CORNER SLIP (ROUNDED)


34 No. / 0.71 m²



BS - 3 STANDARD UNIT


397 No. / 5.27 m²

FIGURES DO NOT ALLOW FOR WASTAGE

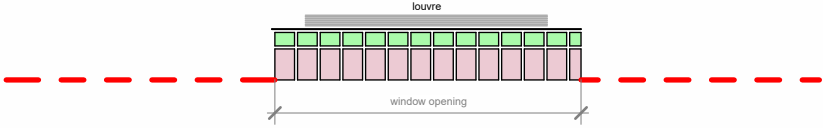


Head (1)

1 : 25

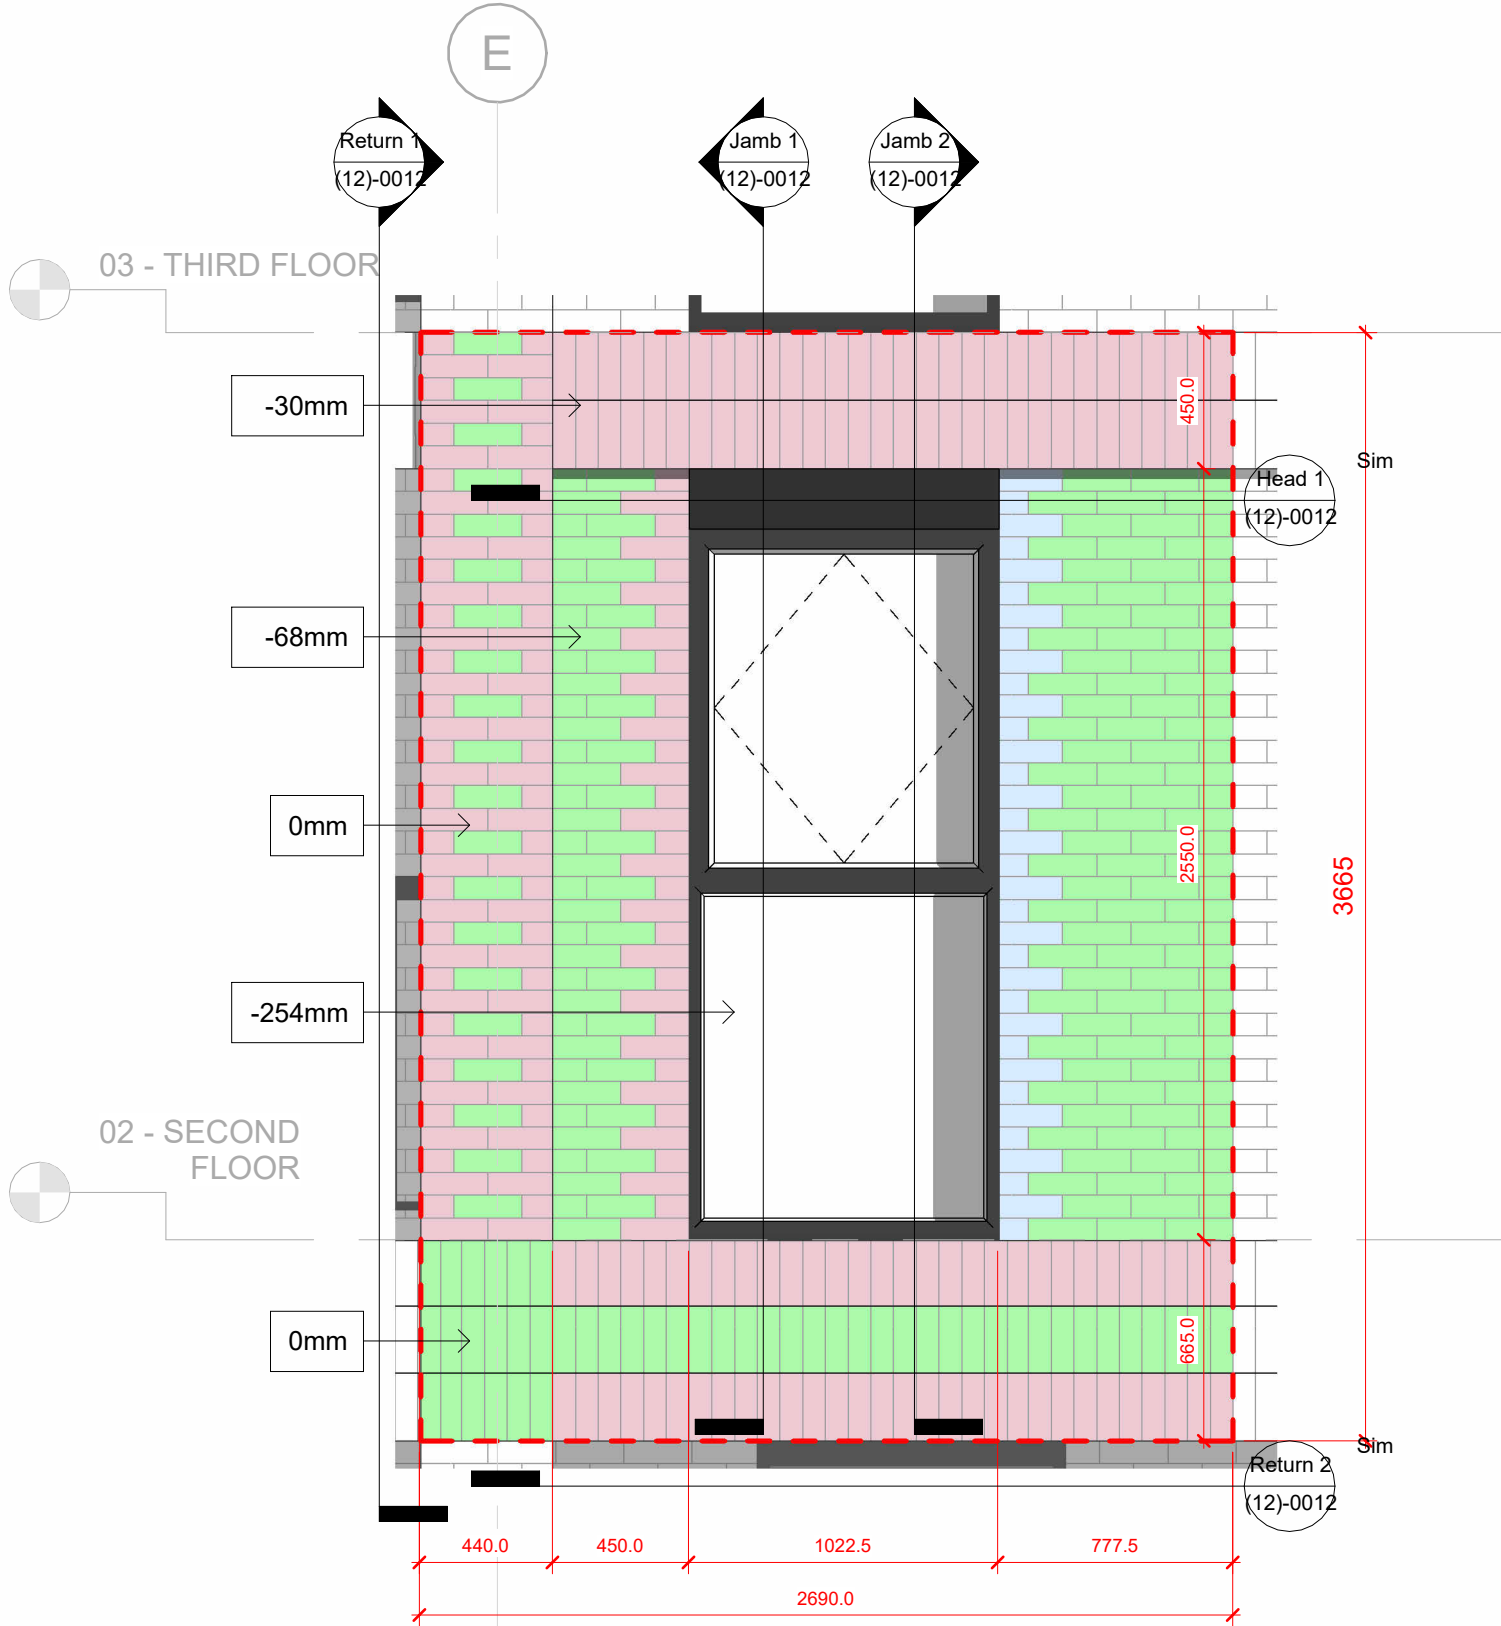


Slip typology

1 : 25

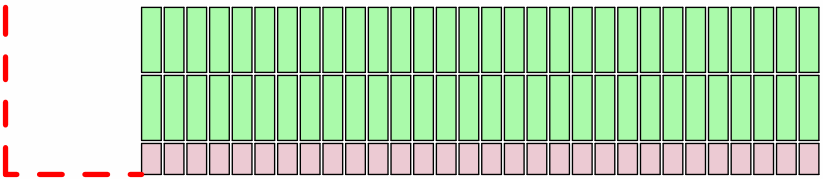


Return (2)

1 : 25

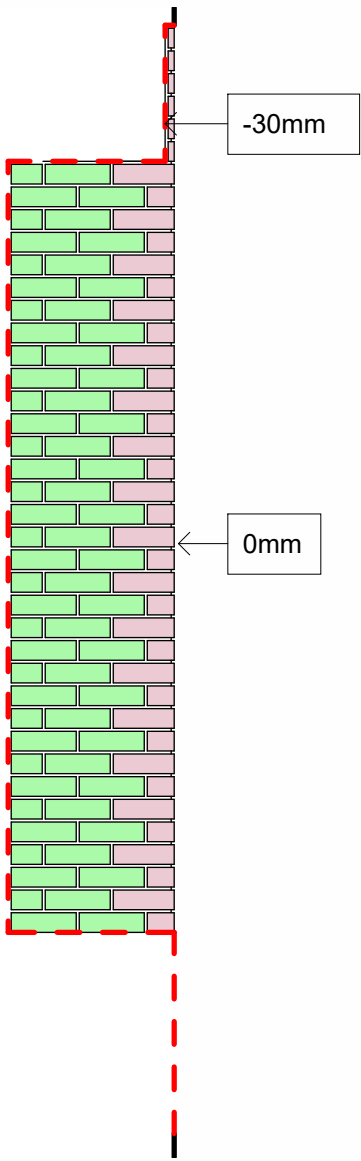


Return (1)

1 : 25

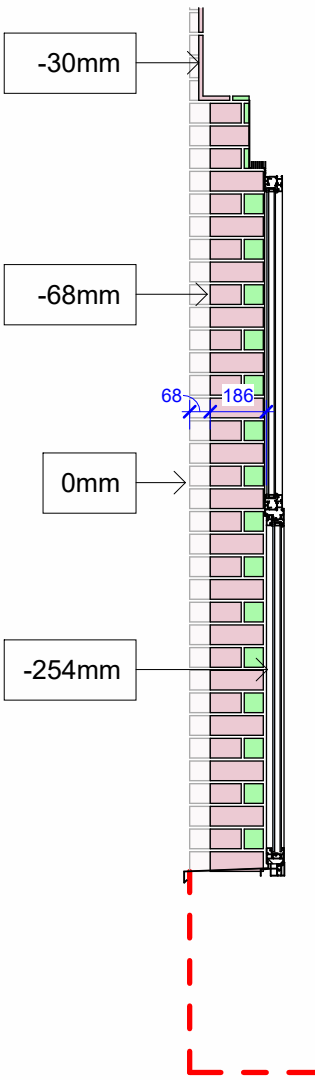

Jamb (1)

1 : 25

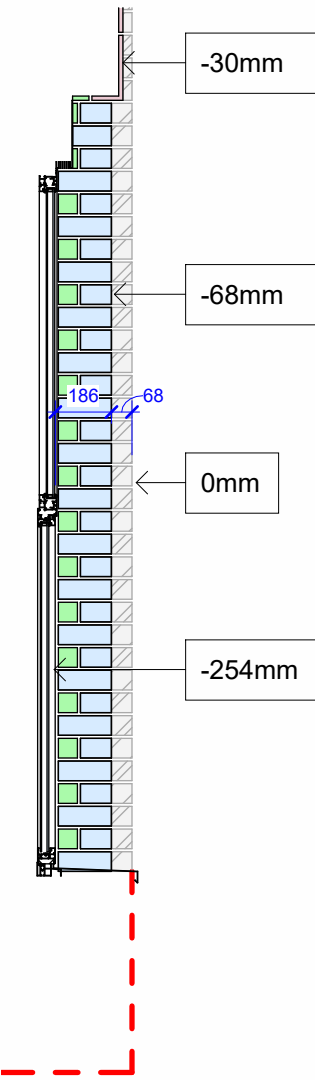

Jamb (2)

1 : 25

P01	06.03.2024	Panel return and dimensions added, facade steps clarified
REV	DATE	COMMENT

CLIENT: CERT

PROJECT: OSBORNE YARD, MANCHESTER

DRAWING: Terrix sample panel

DRAWING N°:	REV:	STATUS:	SCALE:	CHECKED:	DRAWN:
2075-ABWA-ZZ-ZZ-DR-A-(12)-0012	P01		As indicated	GW	GW
			SHEET:	DATE:	
			A2	14.02.2024	

AUDER-BW
ARCHITECTS