

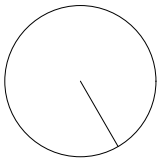


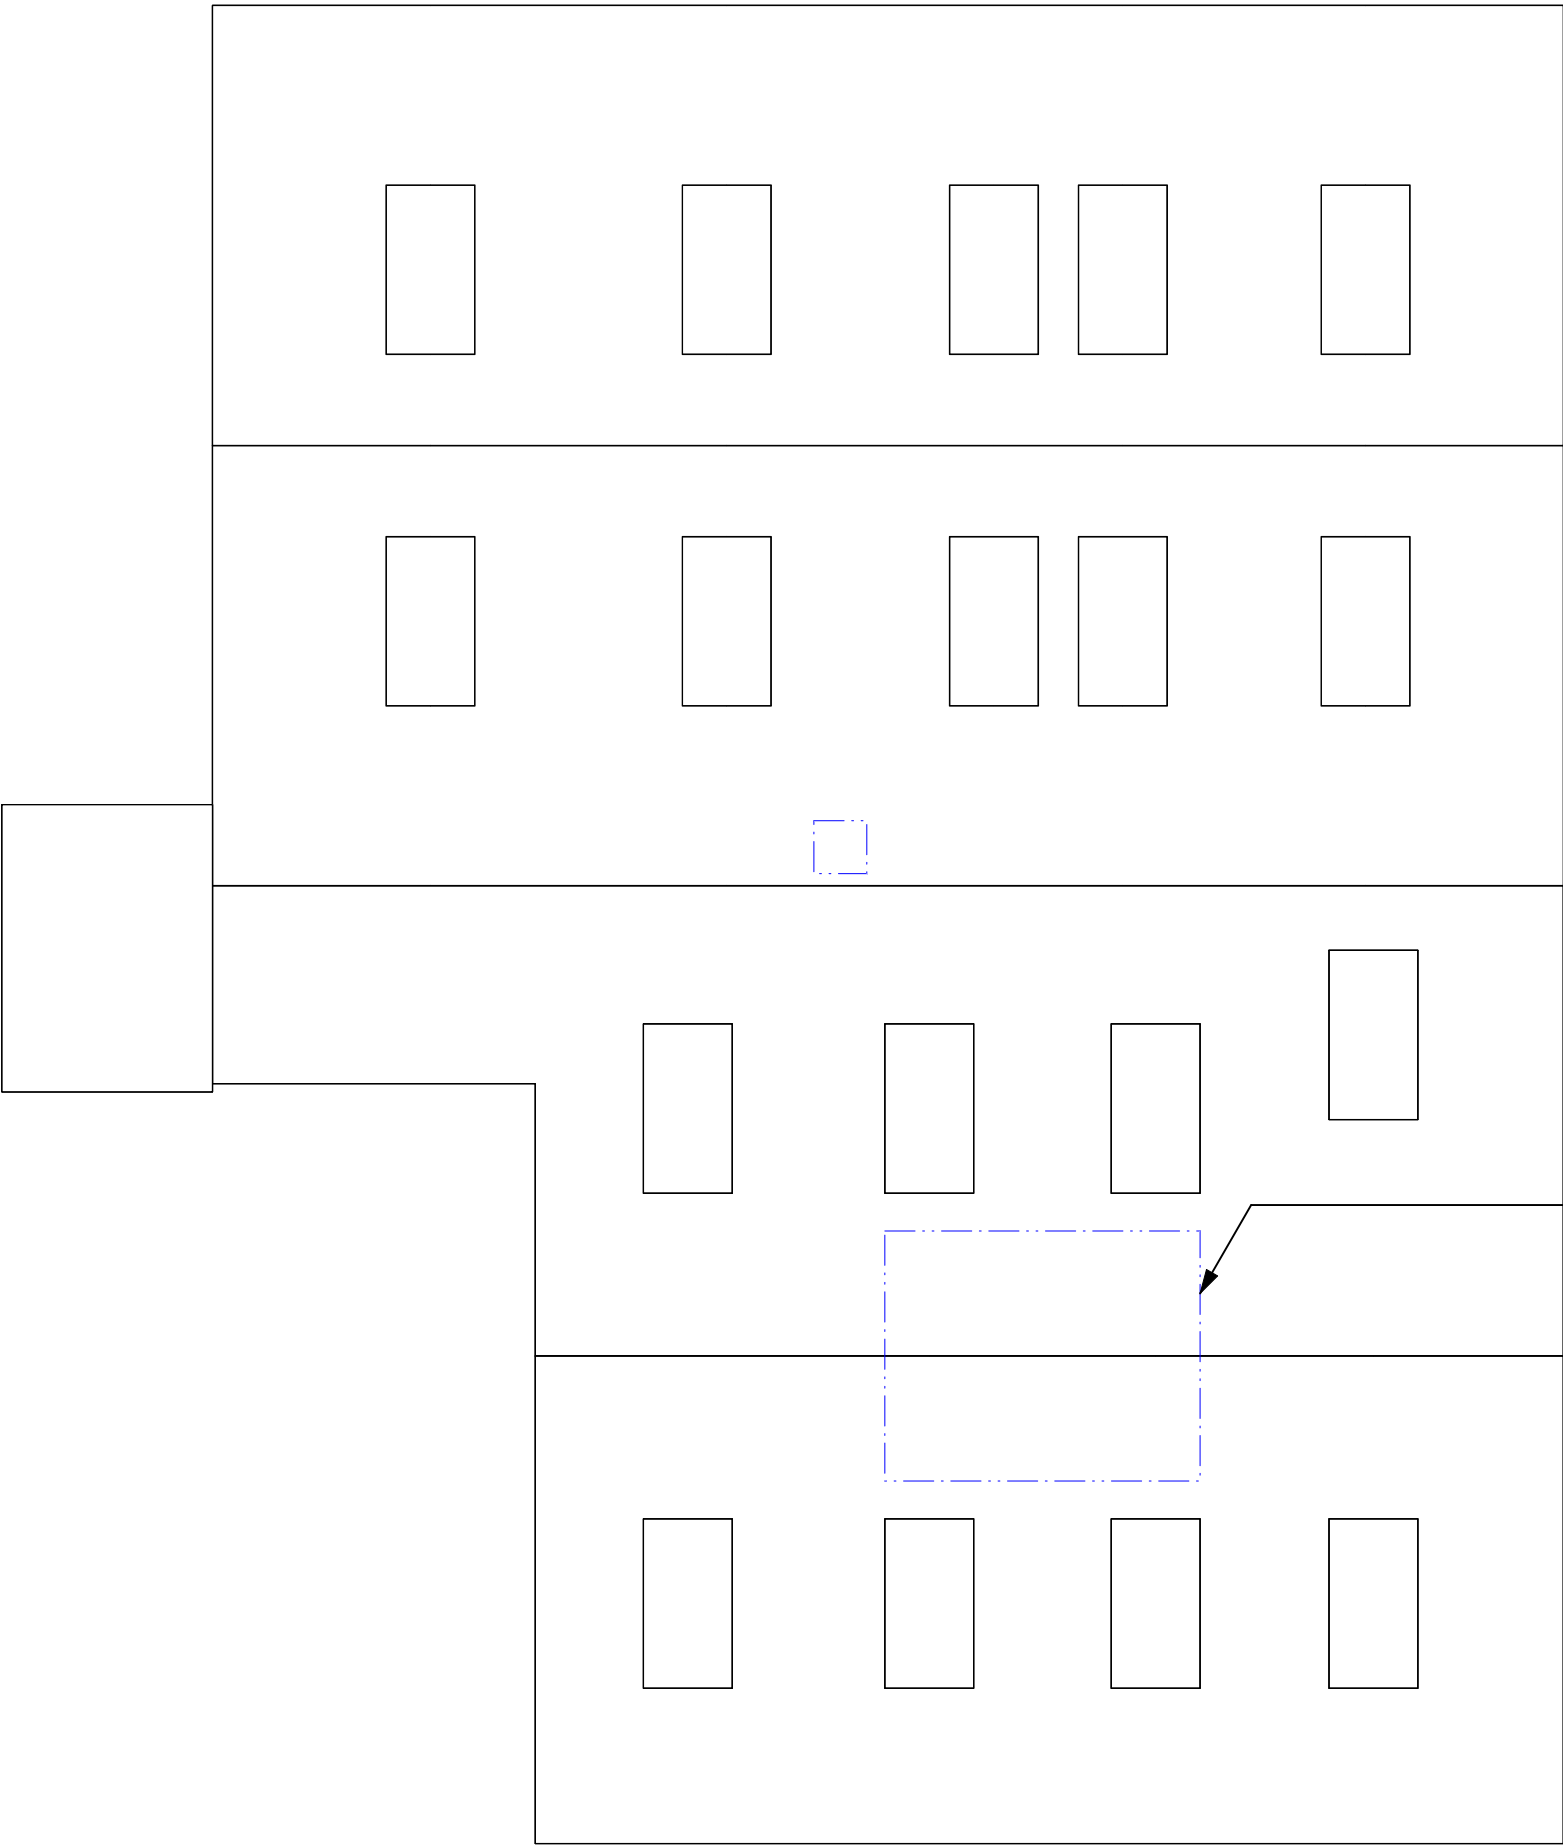

Section of roofing to be removed

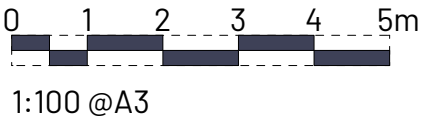

A	Various updates	HW	HW
12/12/2024	following client		
	comments.		
REV	NOTE	DRN	CHK

Blossom Market

Roof Plan - Existing to
be Removed

PROJECT REF.	2062
DRWG NO.	P(121)
REVISION	A
SCALE	1:100 @ A3
DATE 1st	Jan 24
DRAWN	PL

SK sketch E existing P proposed T tender C construction FI final issue

+44 161 236 0051
ARCHITECT@ATELIERMB.CO.UK

ATELIER.MB