



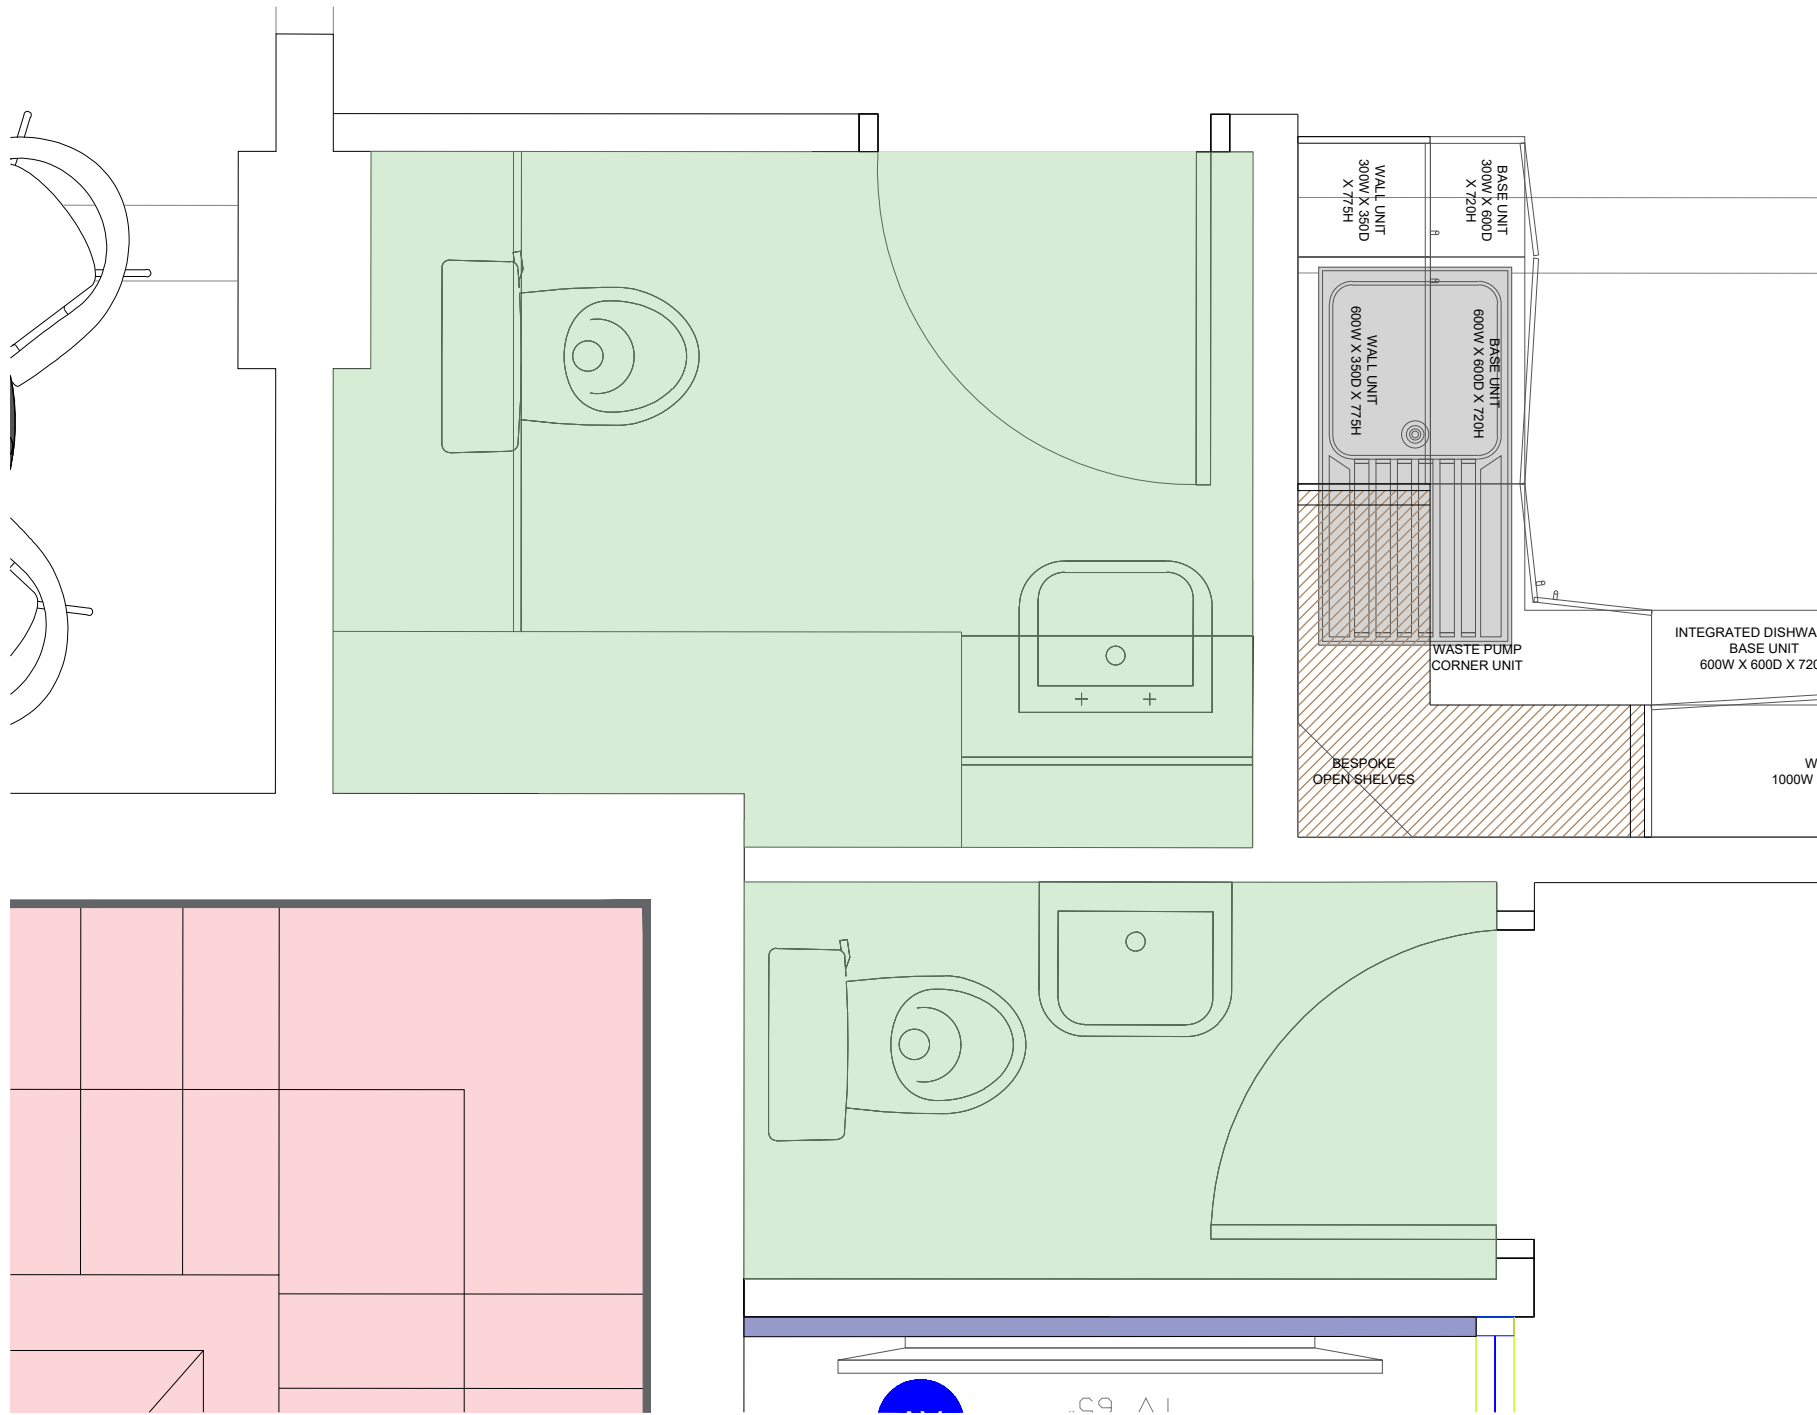


4TH FLOOR TOILETS
PLAN

TOILET LEGEND
TOILETS IN SCOPE
SPECIFICATION TO REPLICATE 1ST FLOOR
SEE BELOW

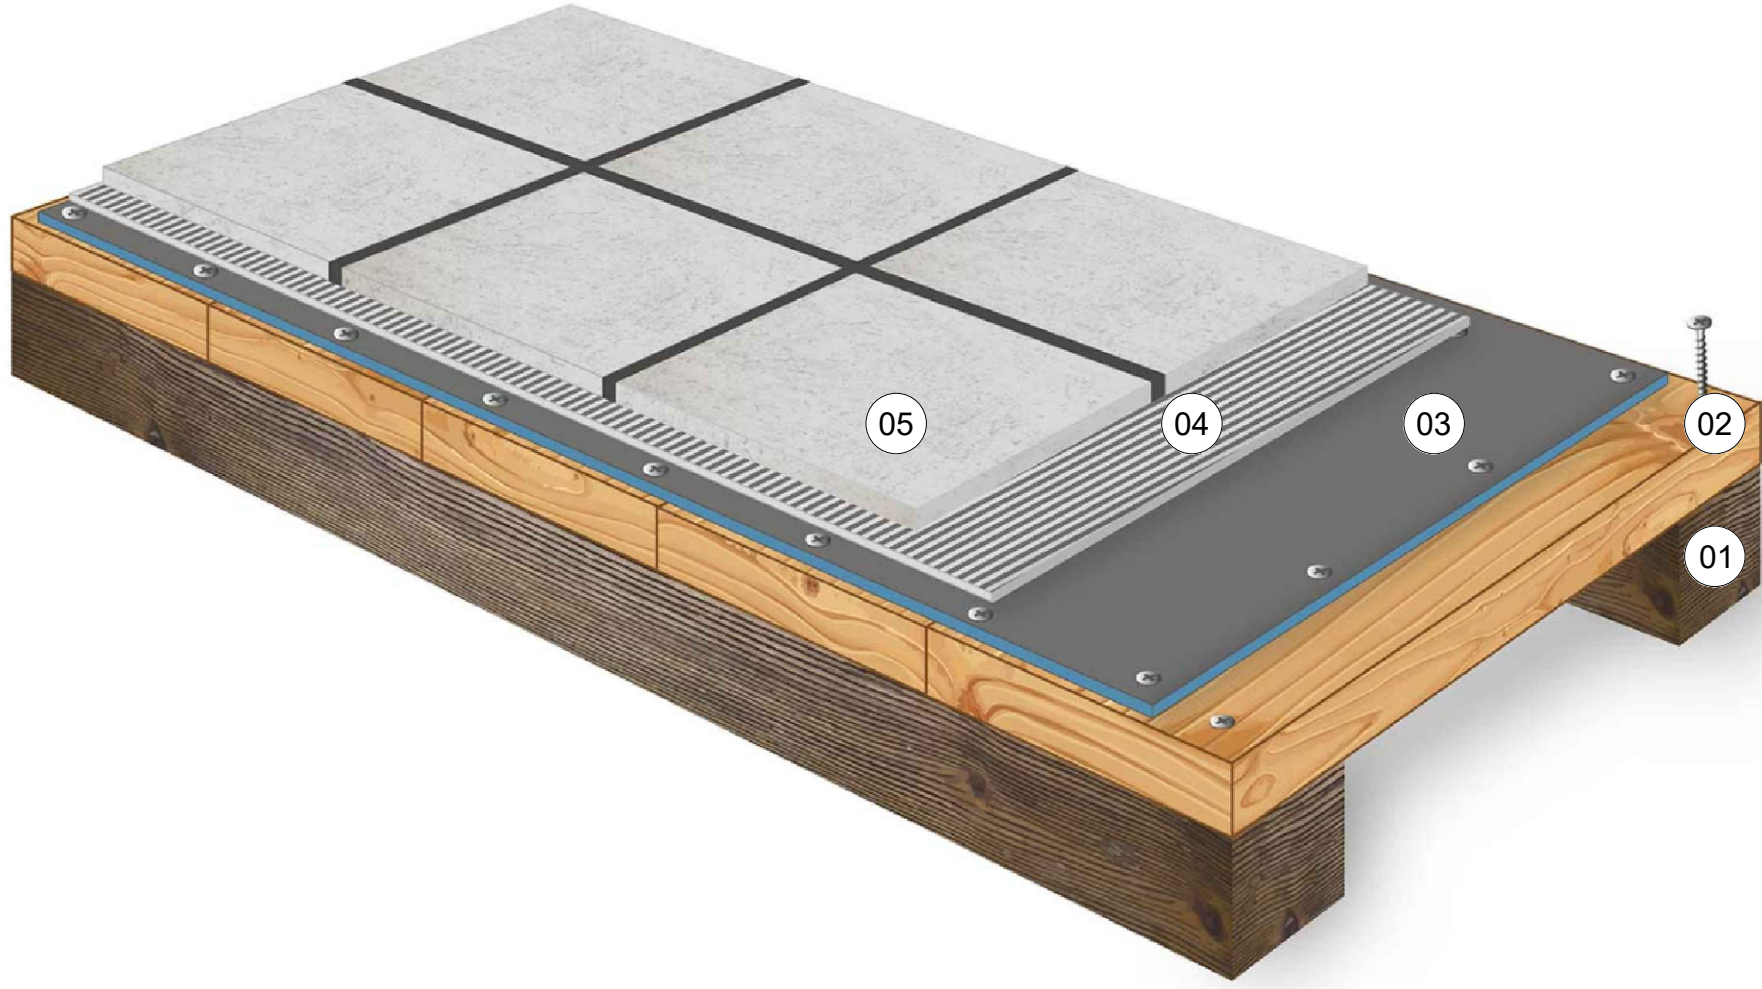

PROPOSED FLOOR BUILD UP

- 01 EXISTING TIMBER FLOOR JOISTS
- 02 EXISTING TIMBER FLOORBOARDS
- OVERBOARD TIMBER FLOORBOARDS WITH 6MM TILE BACKER BOARD
Prime backs and edges of board with Weber PR360 or similar approved.
- 03 Lay boards so that they do not coincide with the joints in the existing wooden floor and make sure to leave slight gaps between board and perimeter for expansion. Screw boards down every 200-300mm
- 04 FLEXIBLE TILE ADHESIVE
- 05 PROPOSED FLOOR TILE TO MATCH FIRST FLOOR

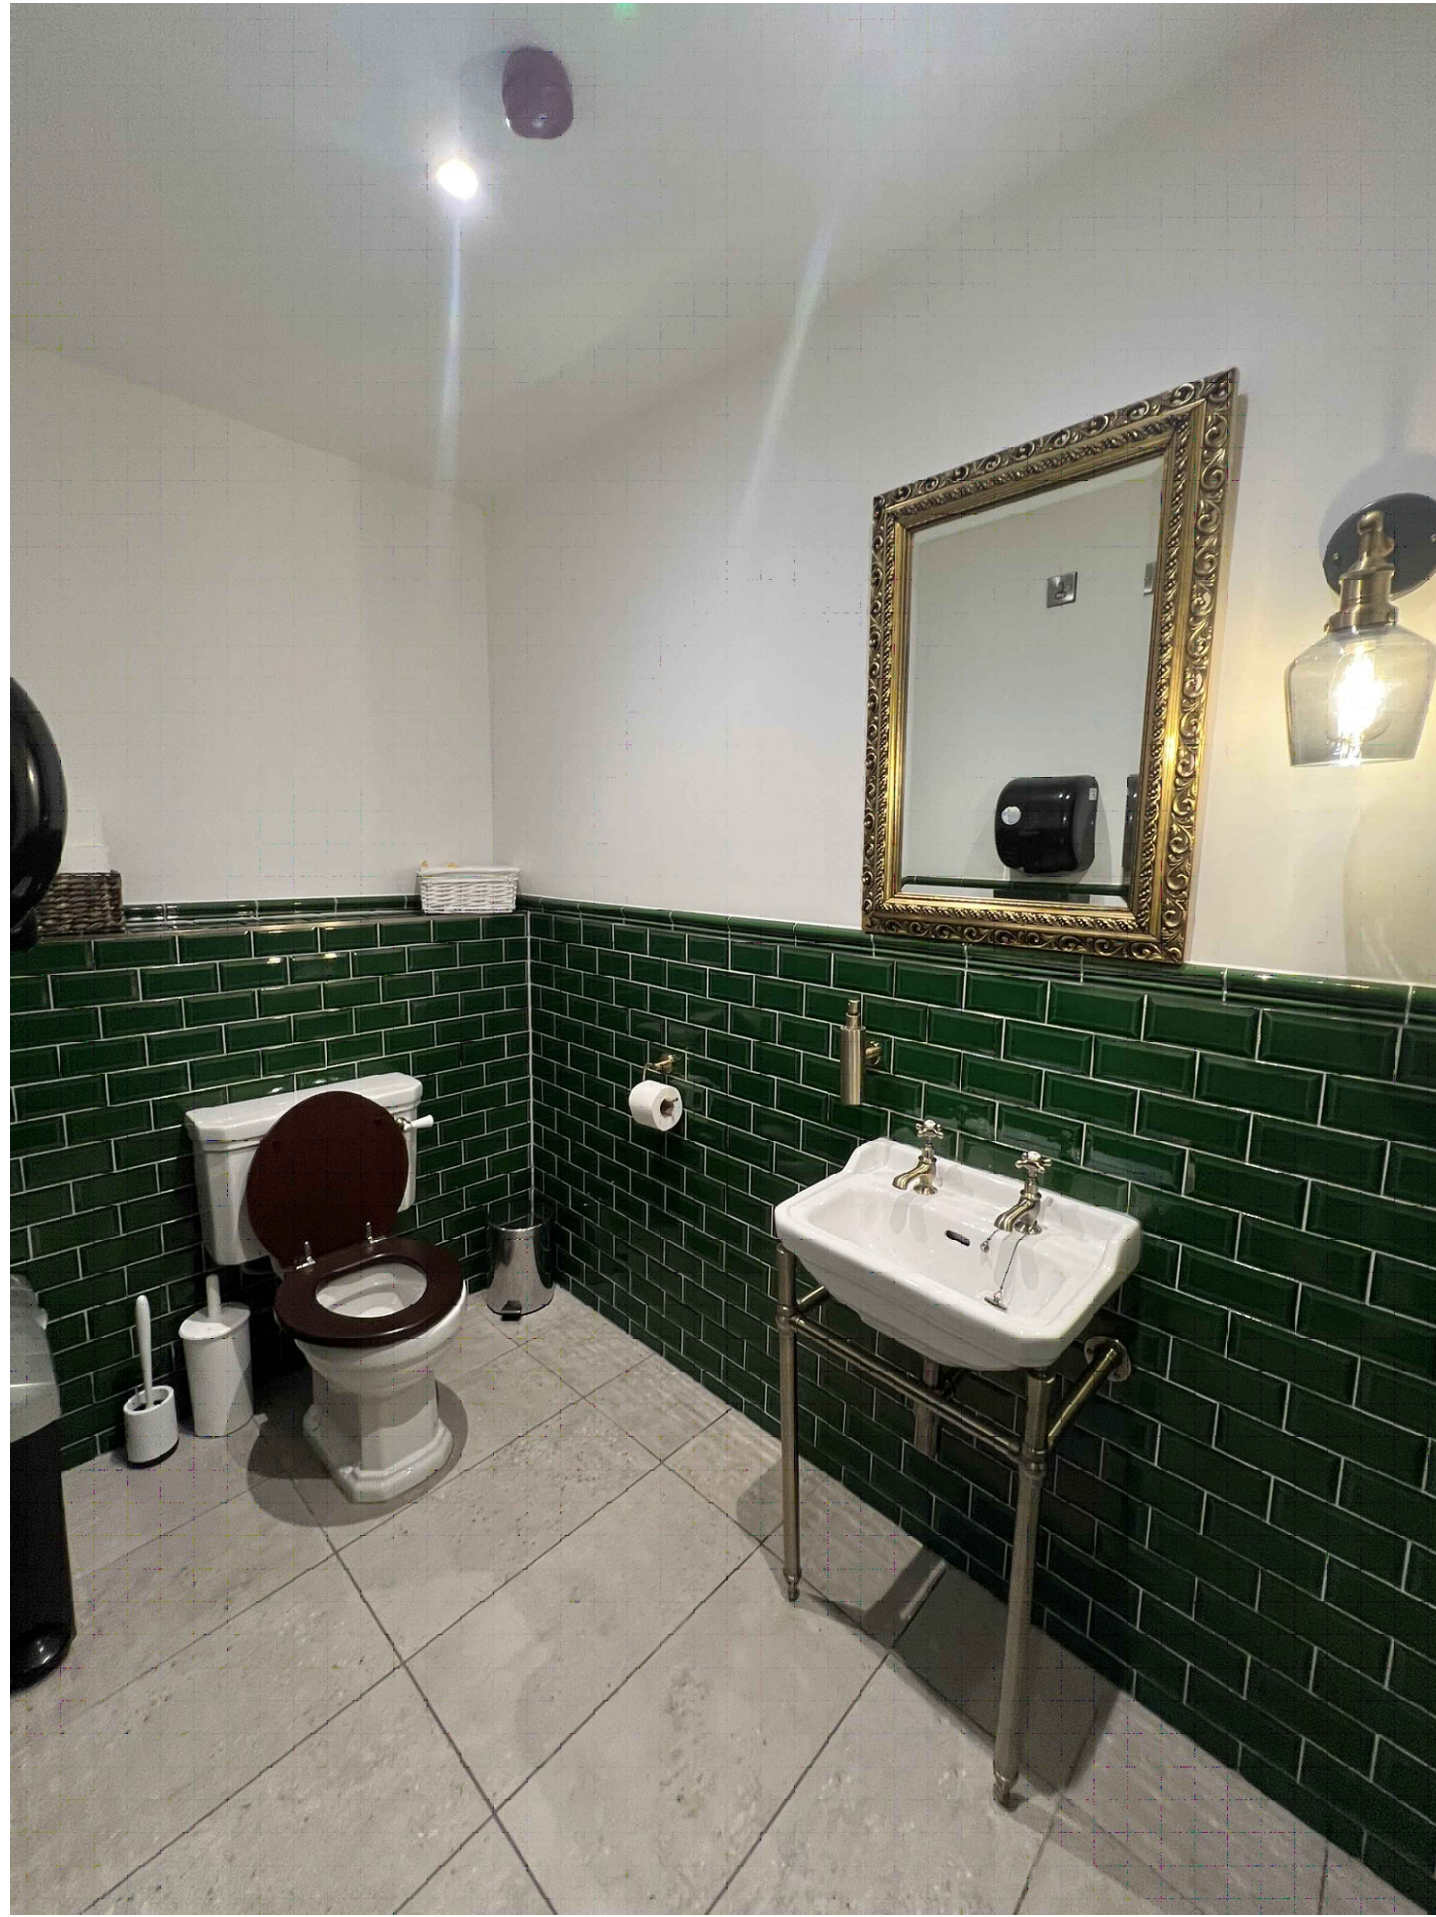

EXISTING 1ST FLOOR TOILETS (SPECIFICATION)
PHOTO



EXISTING 1ST FLOOR TOILETS (SPECIFICATION)
PHOTO

DEMISE AREA'S
1ST 377 sqm | 4057 sqft
4TH 231 sqm | 2486 sqft

PROPOSED FIRST & FOURTH FLOOR - TOILETS

CHECKED		Date	By
NOTED		NOTE:	
THIS DRAWING IS THE COPYRIGHT OF CLAREMONT GROUP INTERIORS LTD. AND MAY NOT BE REPRODUCED IN ANY FORM WITHOUT PRIOR WRITTEN CONSENT.			
DO NOT SCALE FROM THIS DRAWING. ALL DIMENSIONS ARE TO BE CHECKED ON SITE. ALL DIMENSIONS ARE SHOWN IN MILLIMETERS (SCALING BY LOCAL AUTHORITIES IS PERMITTED).			
CLIENT ALL ABOUT FOOD			
PROJECT TITLE & SITE ADDRESS Fourways House, 57 Hilton Street, Manchester, M1 2EJ			
DRAWING TITLE PROPOSED FIRST & FOURTH FLOOR TOILETS			
DRAWING NO. E013981 1&4F 301		REVISION -	
LEAD DESIGNER FB		DRAWN BY SW	
DATE 08.01.25	SCALE 1:100	PAPER SIZE A1	
DRAWING STATUS PLANNING			