


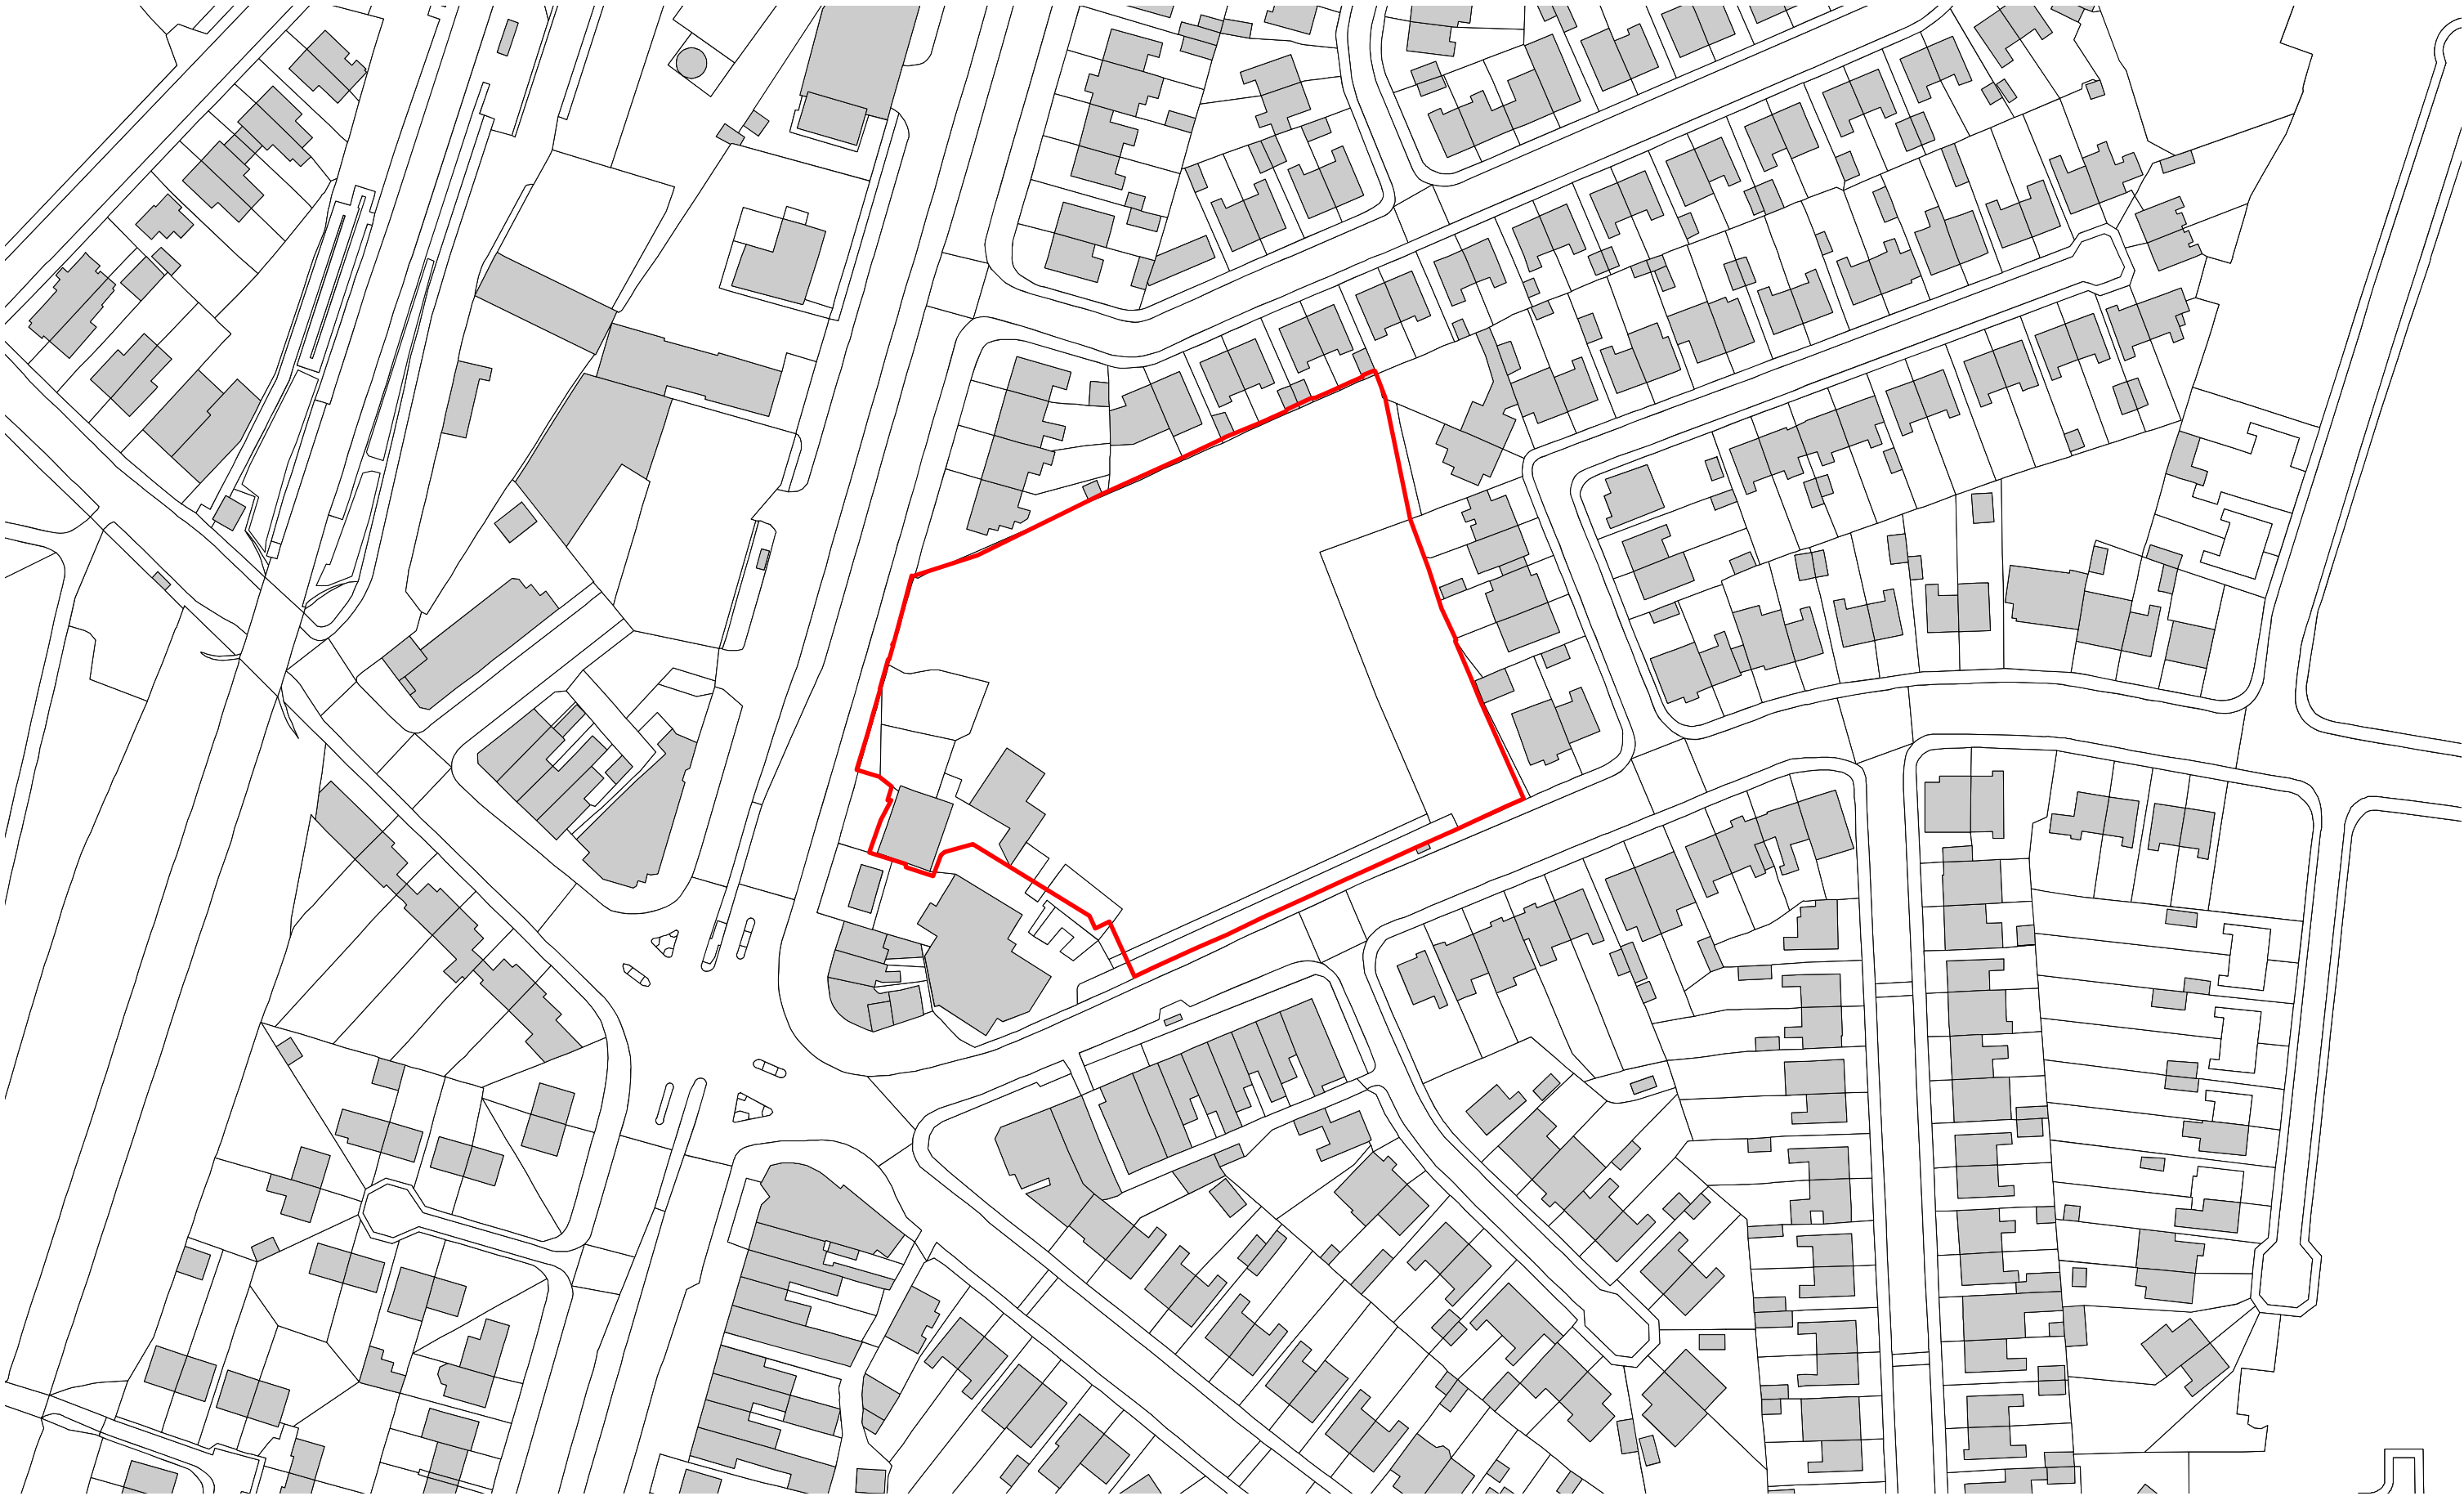

LOCATION PLAN

1:1250@A3

N

0

20

30

40

50 M

© Copyright Ollier Smurthwaite Architects

REVISION

DATE

DESCRIPTION

A

24/02/25

AMENDED SITE BOUNDARY

CLIENT: VIEWS

PROJECT: PROPOSED RESIDENTIAL DEVELOPMENT

ADDRESS: BURNAGE CRICKET CLUB, M19 1AX

DRAWING TITLE: LOCATION PLAN

SCALE: 1:1250@A3

DATE: AUGUST 2024

DRAWING NO: A815_P_001A

OLLIER SMURTHWAITE ARCHITECTS

40 King Street, Manchester, M2 6BA

T 0161 883 0838

F 0161 883 0839

E mail@olliersmurthwaite.com