


General notes

1. This information is confidential and the copyright of Anomaly.
2. Anomaly accepts no liability for use of this drawing by parties other than the party for whom it was prepared or for purposes other than that which is stated on the issue sheet. It shall not be disclosed or passed to any other party in any form in whole or part without Anomaly's express permission in writing nor should any other party place reliance upon it.
3. Where data is supplied electronically, it is for convenience only. The original information is the printed or controlled copy which will be supplied on request.
4. All dimensions are in millimetres. No dimensions or other information shall be inferred from the electronic data unless specifically stated on the printed or controlled copy. Where dimensions are not given, drawings must not be scaled and the matter should be referred back to Anomaly.
5. This drawing should be read in conjunction with all other project information, produced by Anomaly and others. In the event of any conflict between the information contained on this drawing and in any other project document, drawings, specifications, schedules etc. the matter must be referred back to Anomaly for clarification.
6. All dimensions and conditions are to be checked on site by the contractor prior to preparing designs, drawings, calculations etc. or commencing any work. The contractor is responsible for checking that there is no conflict between site dimensions and drawn dimensions

Key plan

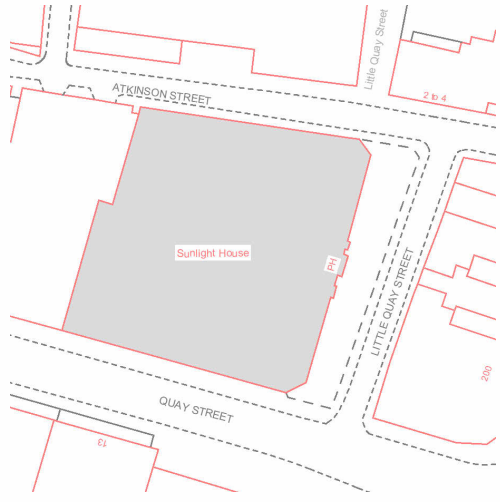

Drawing key

NOTE:

- DRAWING FOR INFORMATION ONLY
- DRAWING FOR INDICATIVE PURPOSES ONLY
- DRAWING NOT APPROVED BY MMC
- DRAWING NOT FULLY COORDINATED WITH ACOUSTIC ENGINEERS, MEP ENGINEERS AND FIRE ENGINEERS

NOTE:

- NOMINATED CONTRACTOR TO CHECK ALL DIMENSIONS, HEIGHTS AND SETTING OUT ON SITE.
- DRAWING ILLUSTRATES THE DESIGN INTENT FOR ROOMS. NOMINATED CONTRACTOR TO MODIFY AND ADJUST CONFIGURATION TO FIT APPLICABLE SPACES.
- REFER TO ARCHITECTURAL SPECIFICATION FOR ALL FINISHES AND FITTINGS.
- ALL DRAWINGS TO BE READ IN CONJUNCTION WITH MECHANICAL AND ELECTRICAL CONSULTANTS' STRUCTURAL ENGINEERS AND FIRE ENGINEERS' DRAWINGS AND SPECIFICATIONS.
- REFER TO FINISHES SCHEDULE FOR FURTHER INFORMATION.
- CONTRACTOR TO ALLOW FOR SUFFICIENT PATTERESSING FOR FIXTURES ON ELEVATIONS.
- TILE EDGE TRIM TO BE INCLUDED AT ALL INTERFACES BETWEEN TILE AND NON-TILE FINISHES.
- DOOR STOPS TO BE FITTED BEHIND ALL DOORS.
- CONTRACTOR TO ENSURE NO CLASHES WITH OTHER WALL FITTED ITEMS.

Existing Elements Proposed Element

S2	P01	13.01.25	STAGE 03
Status	Revision	Date	Description

JW / LHR / LE	LE / JW	DL / LHR	AM
Designed by	Drawn by	Checked by	Approved by

Architect
ANOMWLY
Morelands, 5-23 Old Street
London EC1 V9HL
+44 (0) 20 7054 1145
hello@anomaly.london
www.anomaly.london

Client
Karrev (Sunlight) Ltd


Project
Sunlight House - End of Journey
Little Quay Street
Manchester M3 3HP

Drawing title
PROPOSED EOJ TYPICAL SHOWER


Job number	Sheet size	Scale @ A1
160	A1	As indicated

Project stage
STAGE 3


Drawing number
SLH - ANO - P0 - B2 - DR - A - 26611

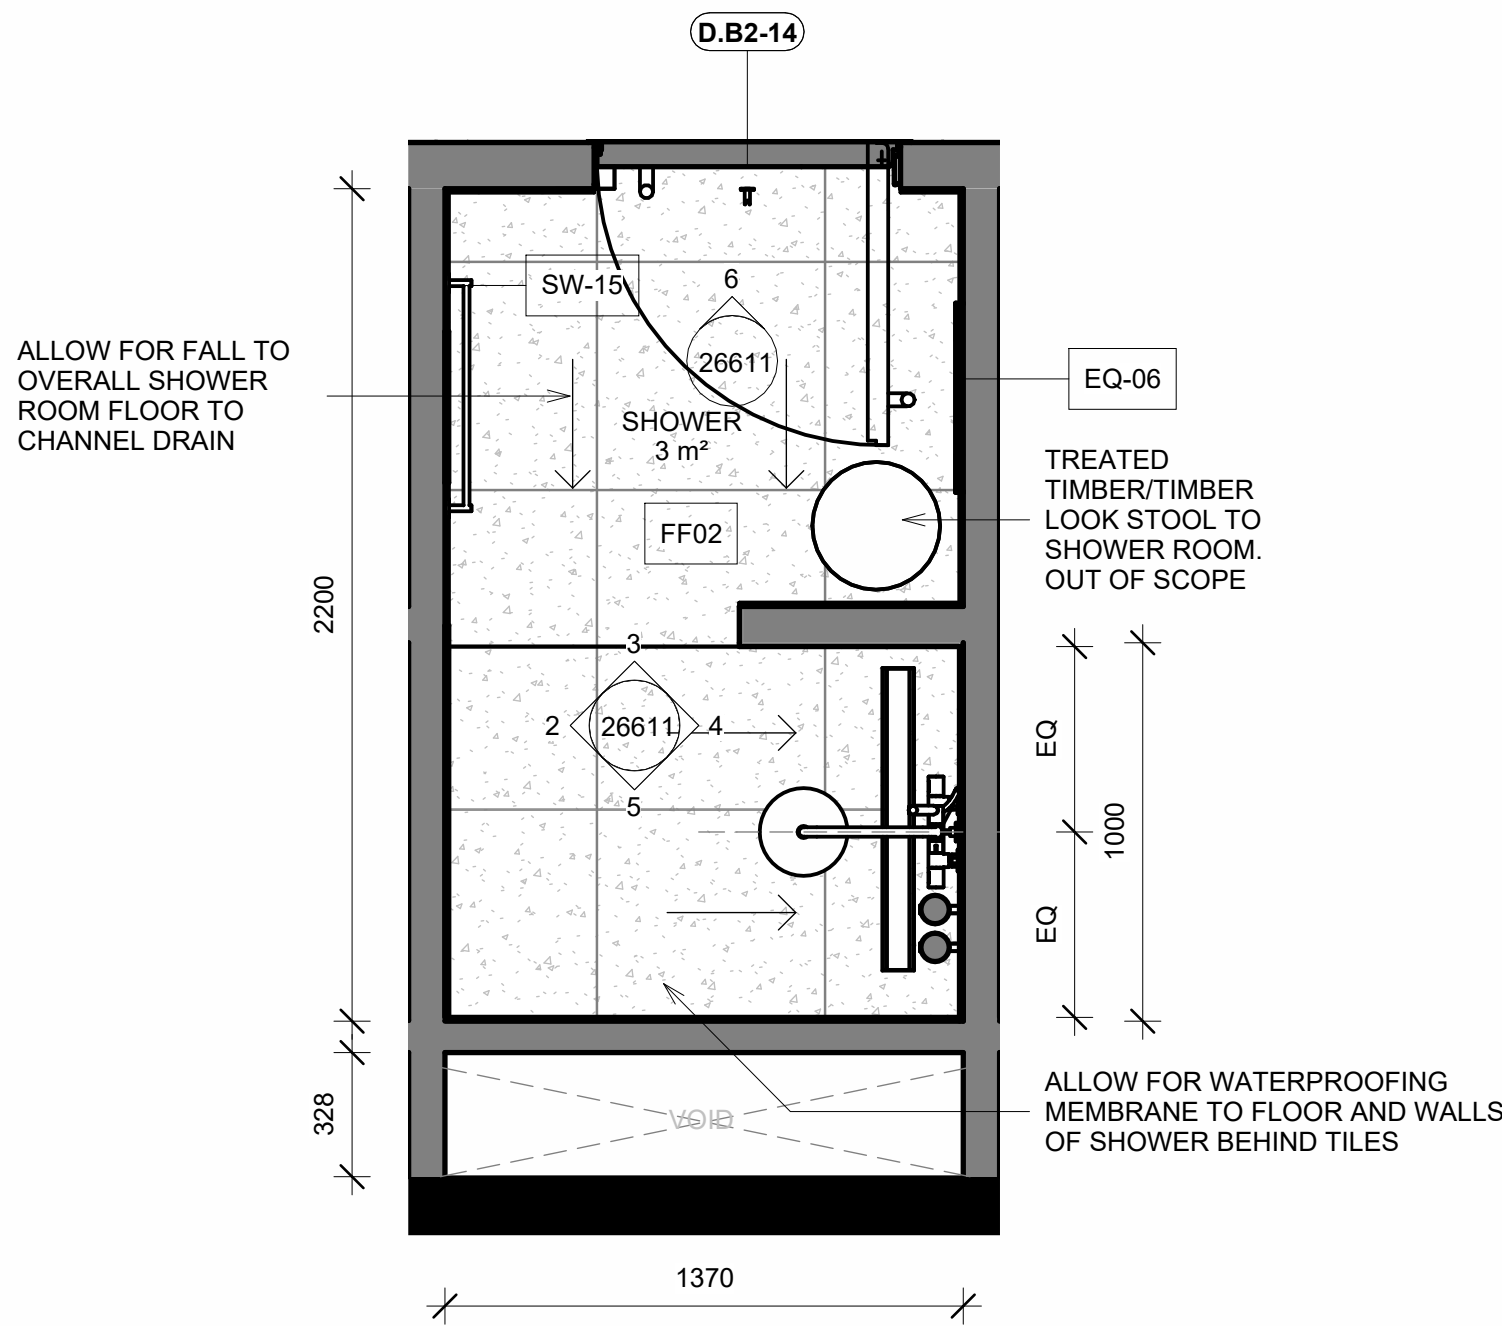


1 PROPOSED SHOWER ROOM PLAN
1 : 20

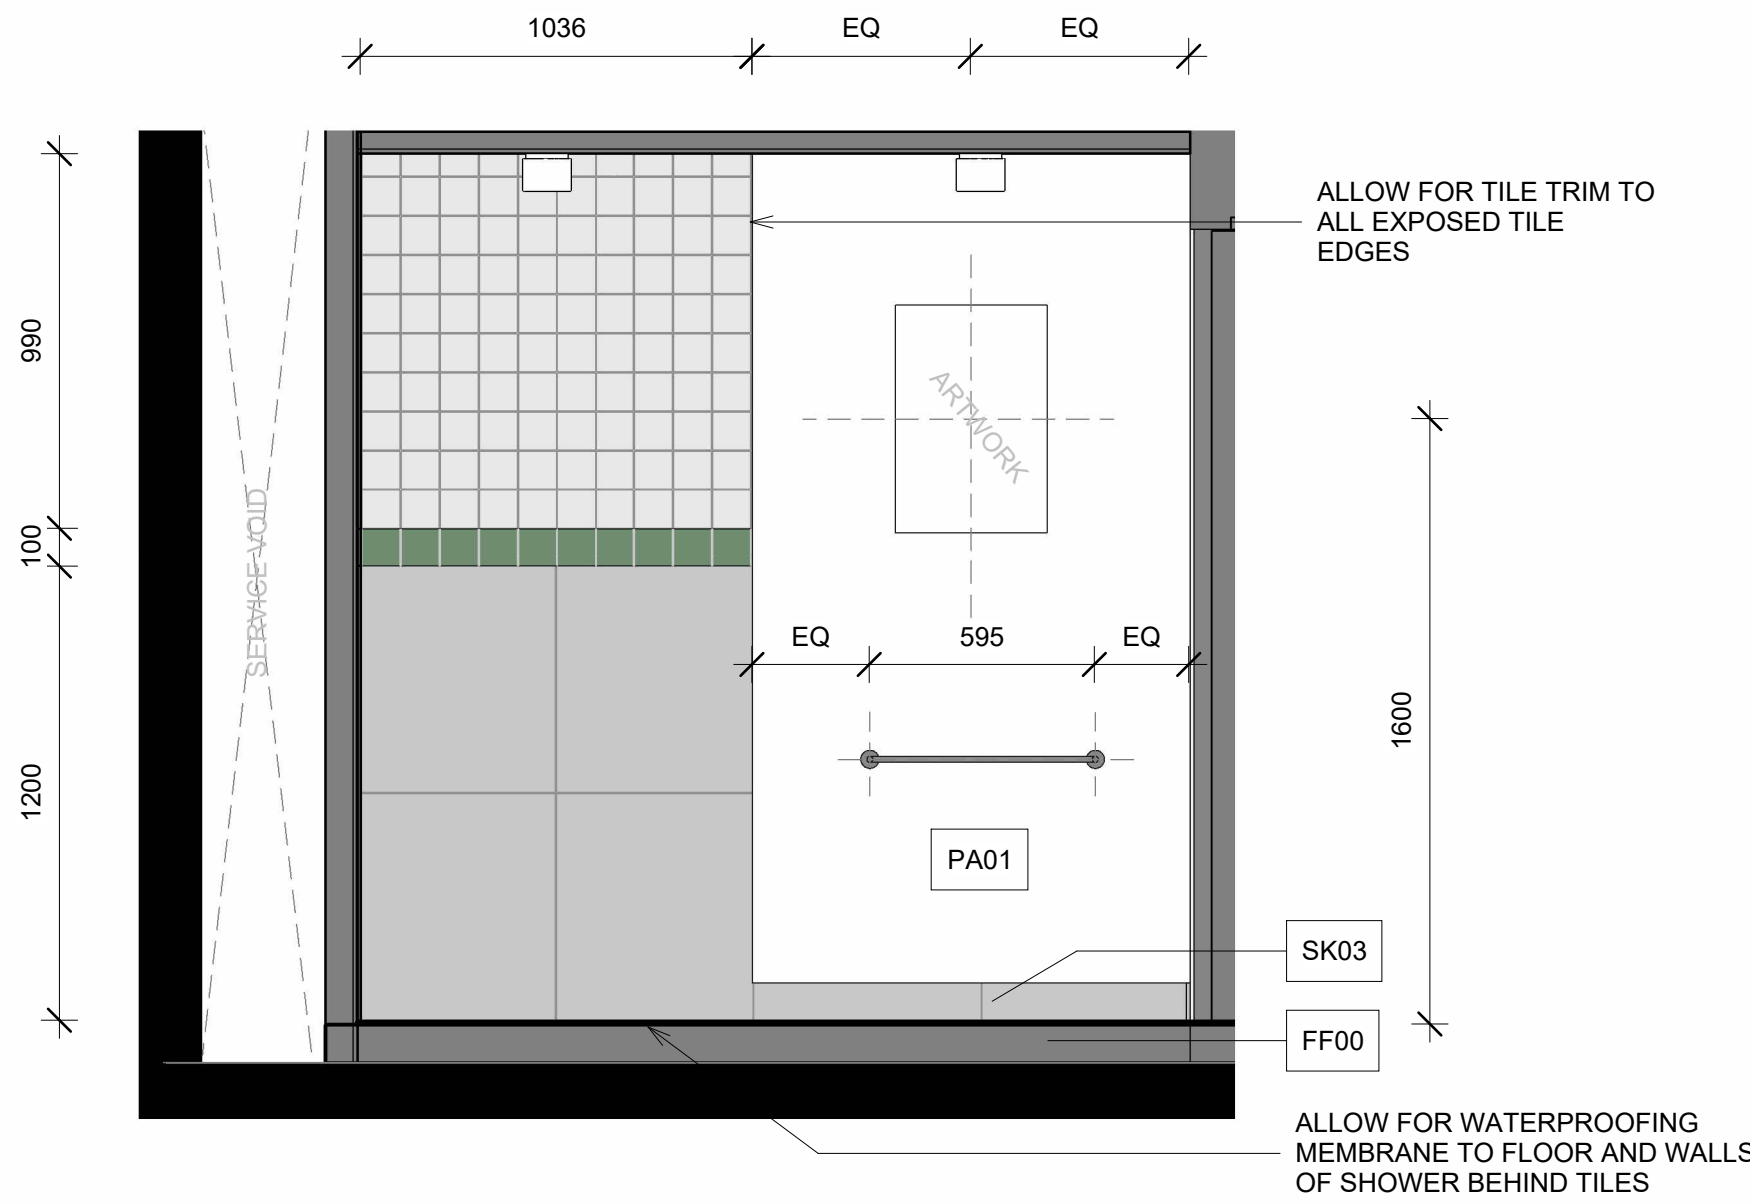


2 PROPOSED SHOWER ELEVATION A
1 : 20

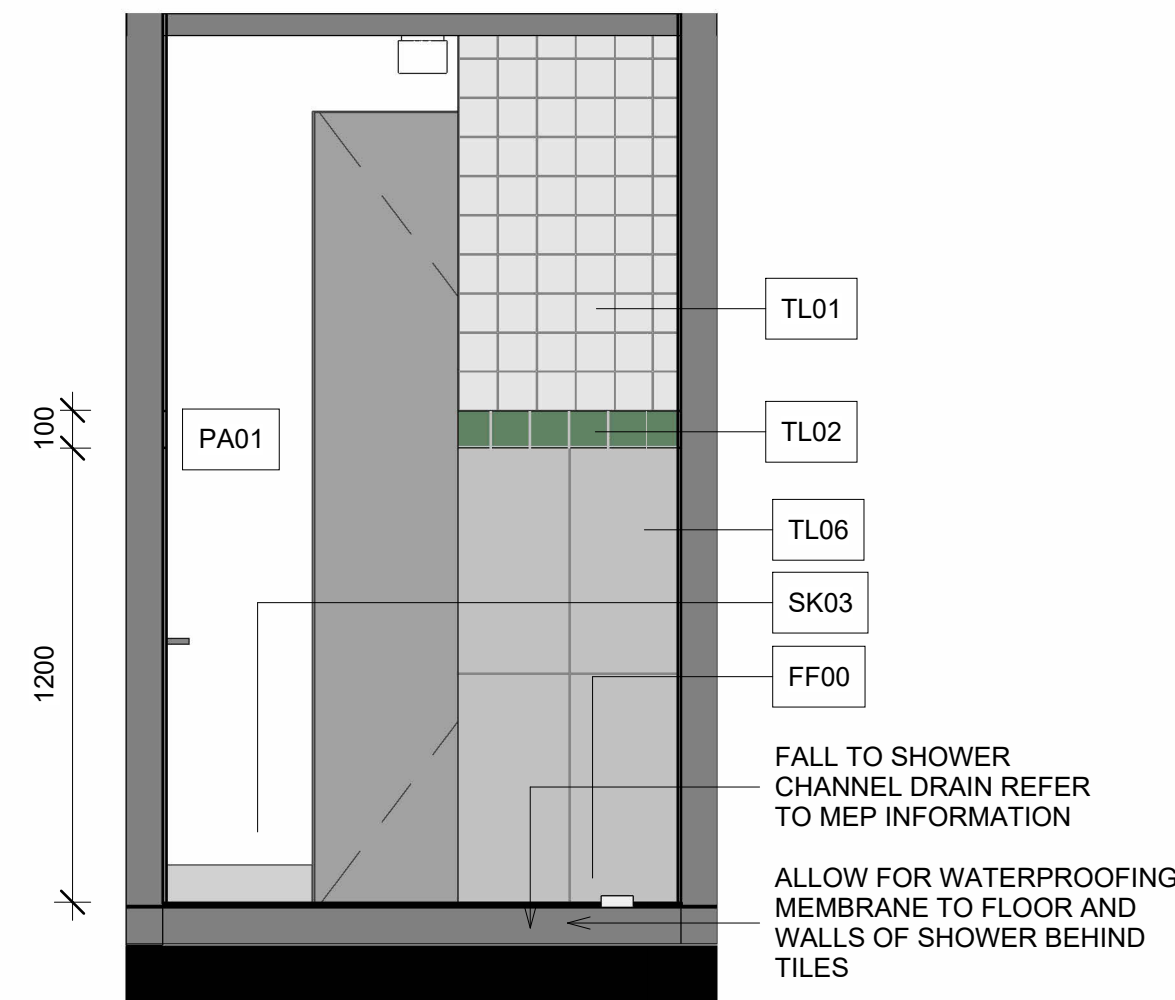


3 PROPOSED SHOWER ELEVATION B
1 : 20

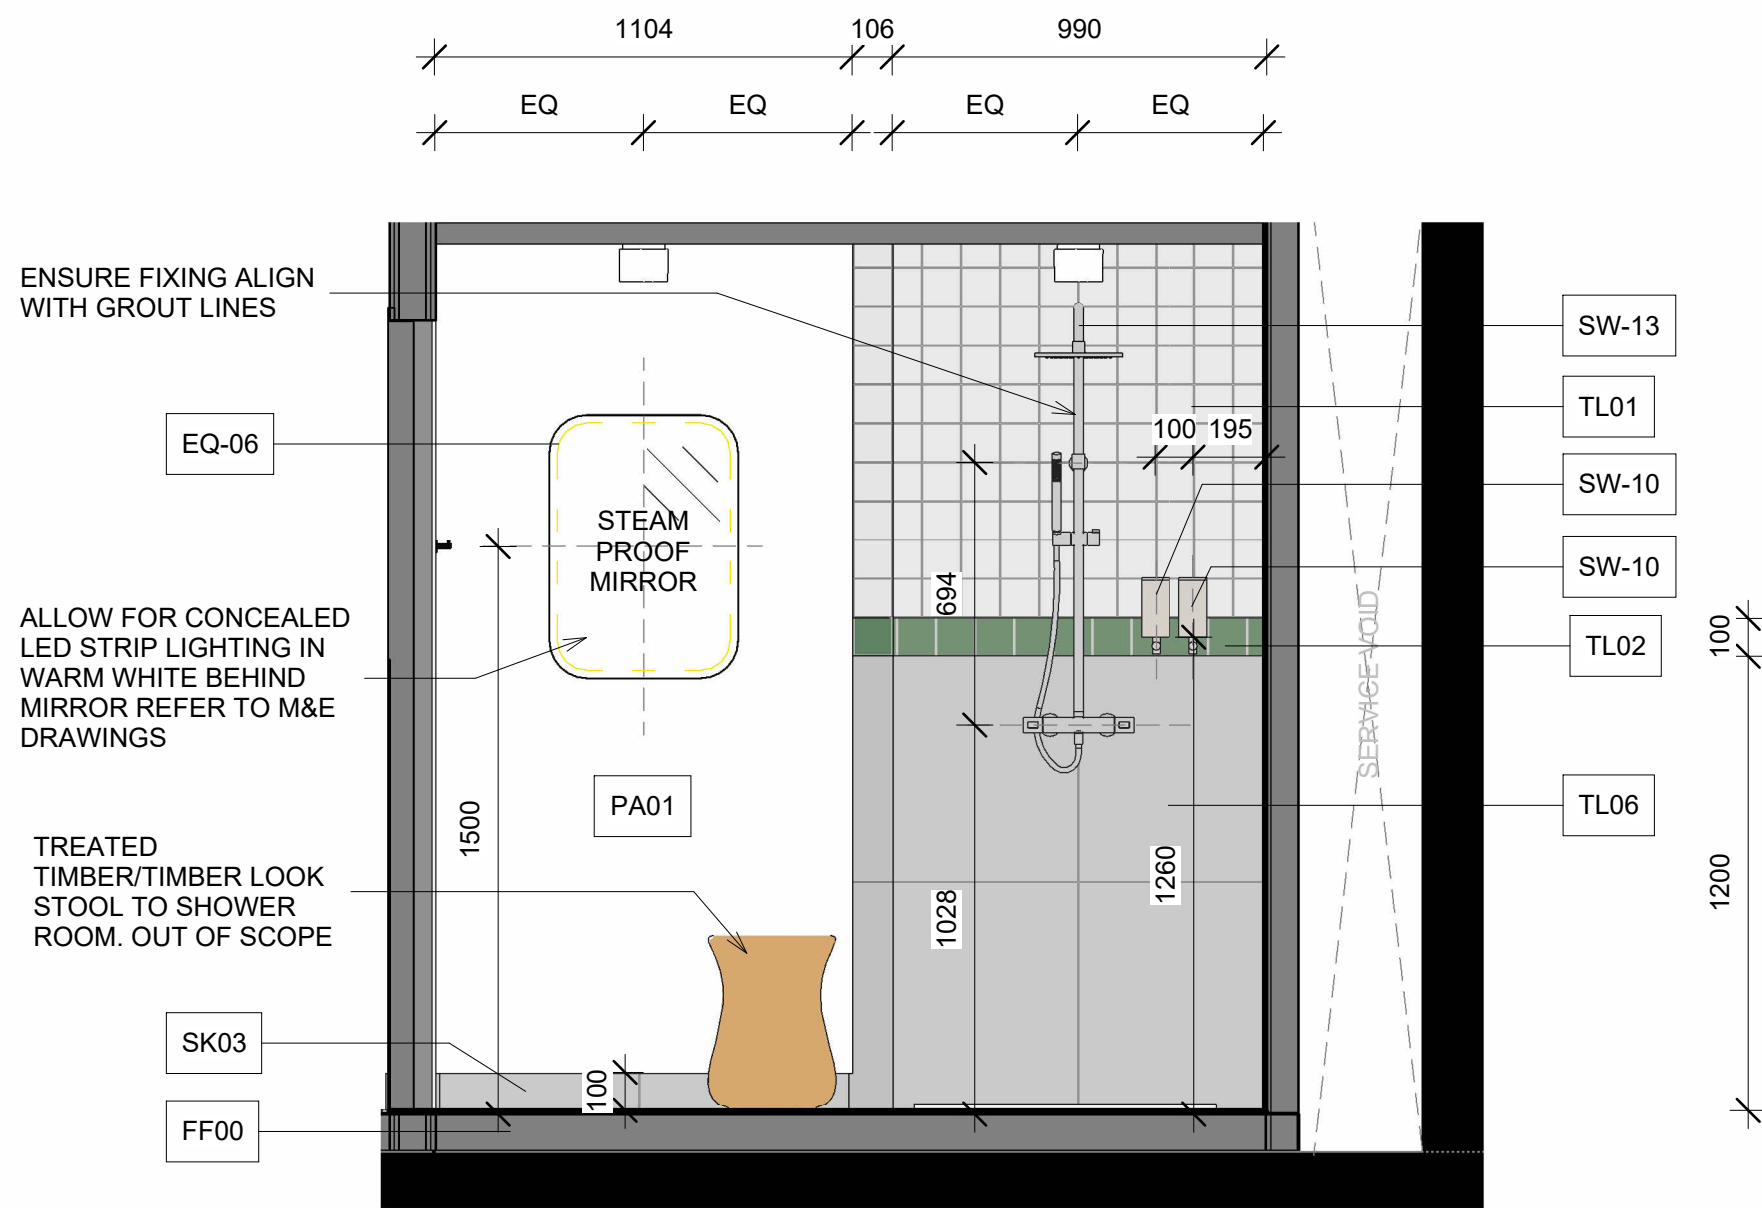

4 PROPOSED SHOWER ELEVATION C
1 : 20

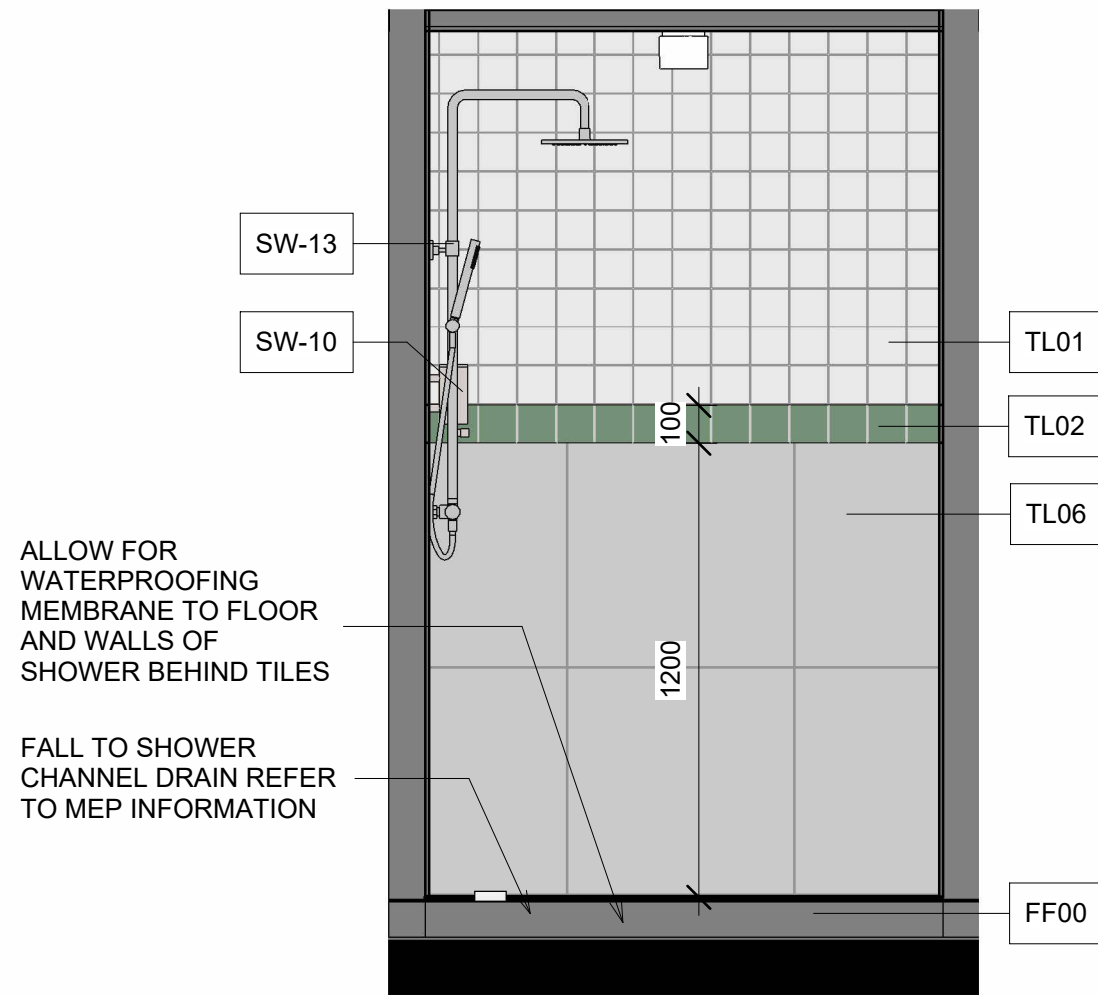

5 PROPOSED SHOWER ELEVATION D
1 : 20

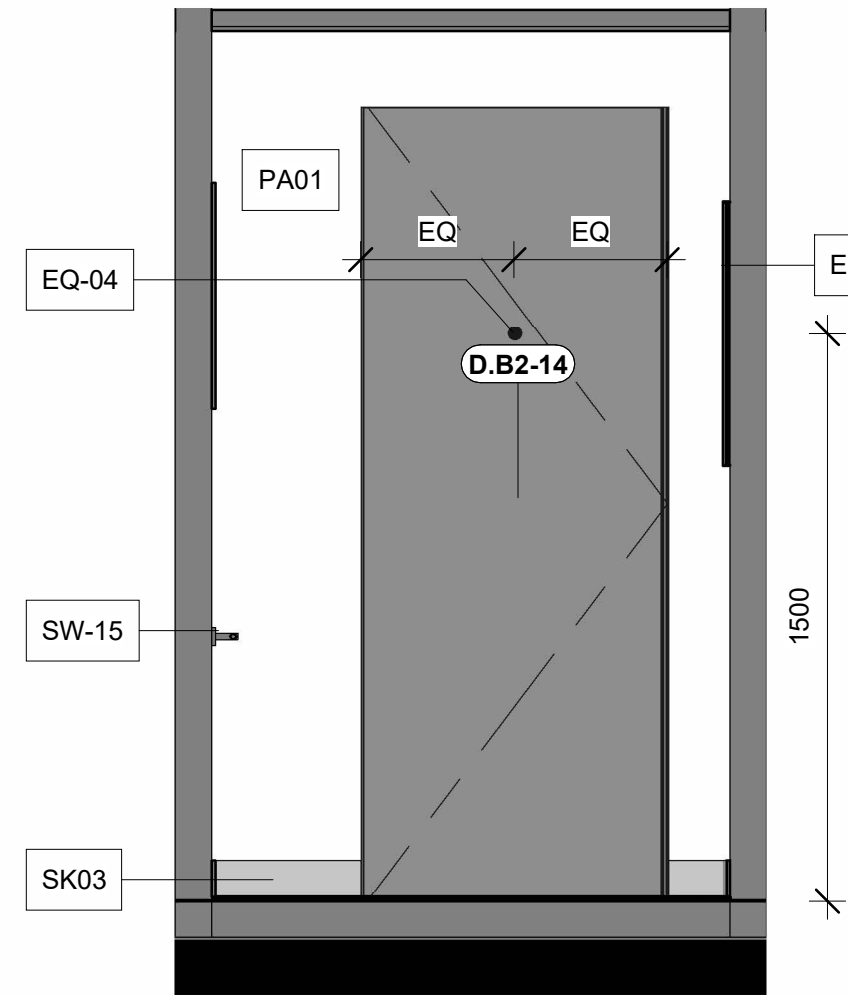

6 PROPOSED SHOWER ELEVATION E
1 : 20

- NOTES:
1. TILE EDGE TRIM AT ALL INTERFACES BETWEEN TILE AND NON-TILE FINISHES
 2. CONTRACTOR TO ENSURE THAT ALL SANITARYWARE IS COMPLIANT WITH BREEM AND WELL REQUIREMENTS. REFER TO BREEM AND WELL TRACKERS FOR FURTHER INFORMATION, INCLUDING FLOW RESTRICTIONS, FLUSH VOLUMES, SANITARYWARE SETTINGS OUT ETC.
 3. AMBULANT AND ACCESSIBLE WCS AND SHOWERS TO BE SET OUT IN ACCORDANCE WITH APPROVED DOCUMENT M AND BS 6306.