



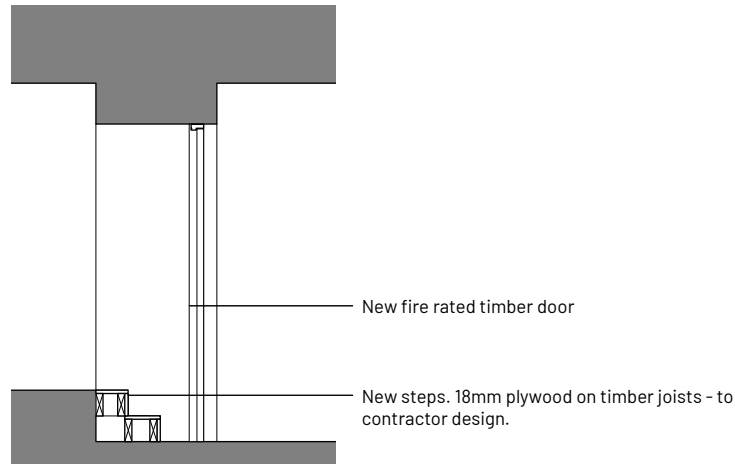

2 Section AA
Scale: 1:50



Image B - redundant
duct to be removed and
brickwork reinstated.

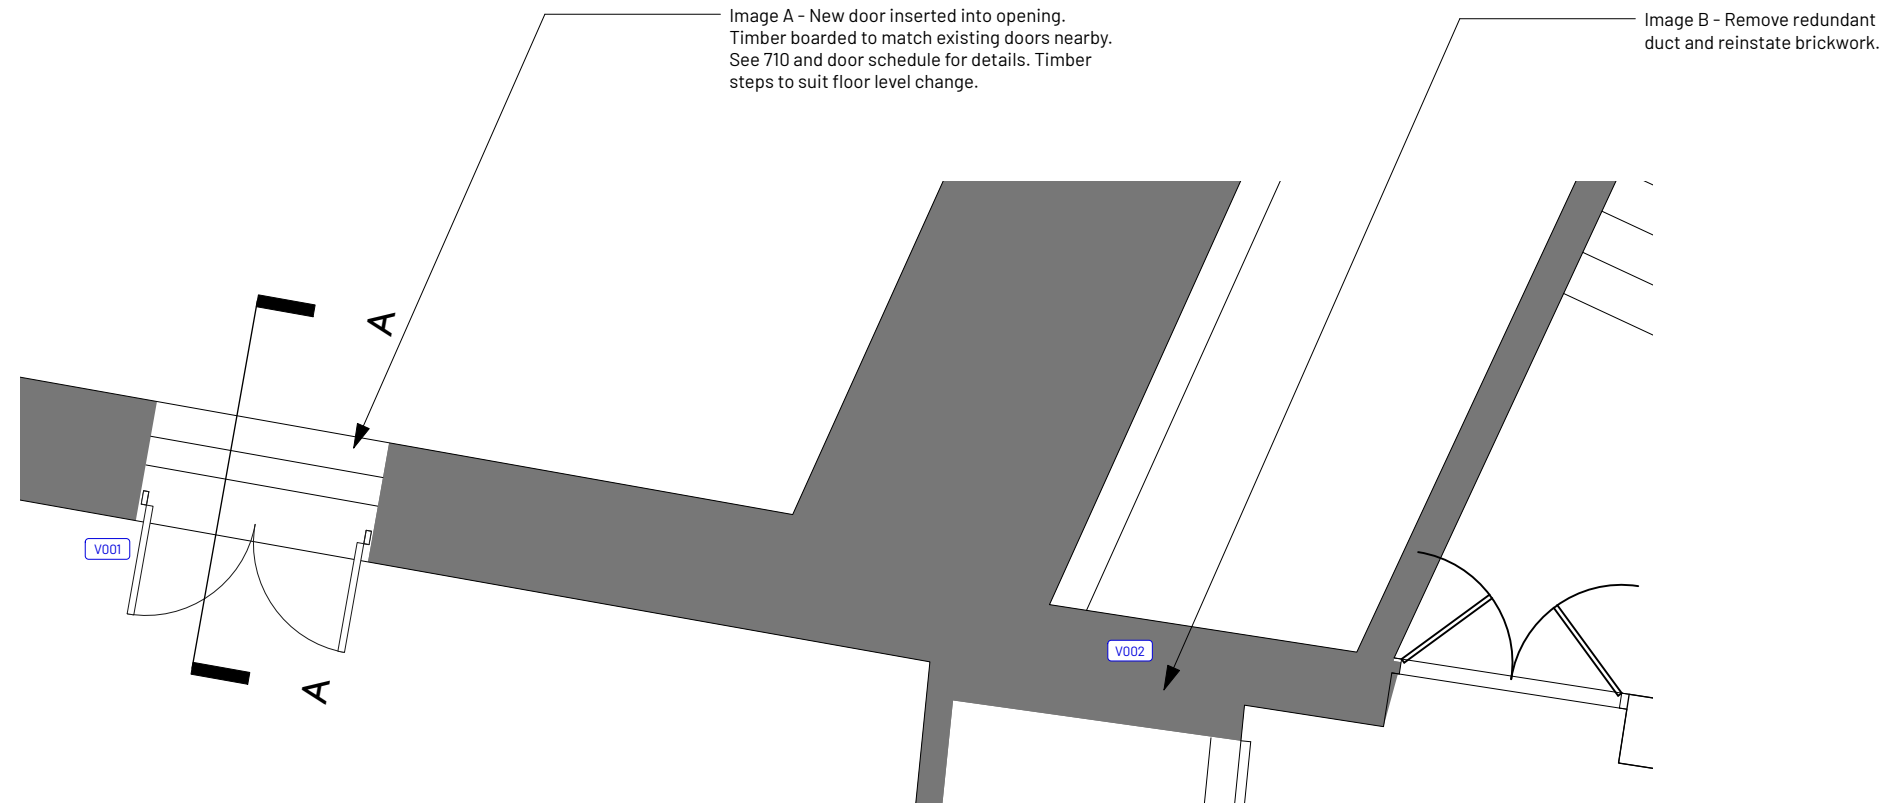

1 Pin A1SBLG04 (door), Pin A2SBLG04 (steps), A1WARCHLG3A (duct)
Scale: 1:50

B	Door in SB omitted.	HW	HW
28/01/2025			
A	Image and section	HW	HW
06/01/2025	added.		
REV	NOTE	DRN	CHK

Science and Industry
Museum
Fire Works

1830s Warehouse - LG Proposed Plan 3

PROJECT REF.	2002
DRWG NO.	C(124)
REVISION	B
SCALE	AS NOTED
DATE 1st	Nov 24
DRAWN	HW

SK sketch E existing P proposed T tender C construction FI final issue

+44 161 236 0051
ARCHITECT@ATELIERMB.CO.UK

ATELIER.MB