

RF +55,795

04 +52,220

03 +48,350

02 +44,955

01 +41,390


GRD +36,890

B1 +33,200

B2 +30,275



PROPOSED ELEVATION C (WEST)

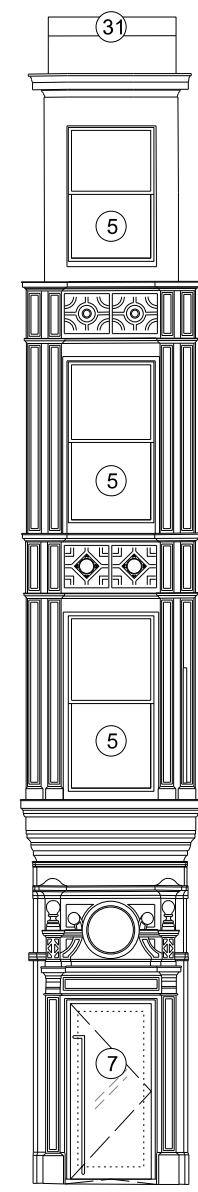

RF +55,795

04 +52,220

03 +48,350

02 +44,955

01 +41,390

GRD +36,890

B1 +33,200

B2 +30,275

PROPOSED ELEVATION E

MATERIALS KEY											
1. Existing wrought iron gate to be refurbished 2. Existing opening to be infilled with brick to match existing 3. Existing masonry coping to be reinstated/made good 4. Masonry cladding to match existing 5. Timber sash window - Painted Colour TBC 6. Alu. shopfront glazing - PPC Bronze 7. Alu. shopfront glazed door - PPC Bronze 8. Alu. window system - PPC Grey 9. Alu. window system back-painted - PPC Grey 10. Alu. window system louvre - PPC Grey 11. Metal panel - Galvanized 12. Louvred panel - Galvanized 13. Louvred door - Galvanized 14. Metal coping/parapet - Galvanized 15. Maintenance balustrade 16. Roof membrane 20. Alu. window system - Anodised Bronze 21. Alu. window system back-painted - Anodised Bronze 22. Alu. window system sliding door - Anodised Bronze 23. Alu. window system hinged door - Anodised Bronze 24. Alu. window system louvre panel - Anodised Bronze 25. Alu. hinged door - Anodised Bronze 26. Alu. AOV - Anodised Bronze 27. Alu. louvre door - Anodised Bronze 28. Alu. cladding panel - Anodised Bronze 29. Alu. cladding panel textured - Anodised Bronze 30. Alu. extrusion - Anodised Bronze 31. Alu. coping/parapet - Anodised Bronze 32. Glass balustrade 33. Stone paving 34. Gravel Intake/Extract Vent - Location TBC Hinged Opening (Window/Door) AOV - Subject to CFD Analysis Sliding Door											

DO NOT SCALE FROM THIS DRAWING

the contractor shall check and verify all dimensions on site and report any discrepancies in writing to Jeffrey Bell Architects before proceeding with the work

FOR ELECTRONIC DATA ISSUE

electronic data / drawings are issued as 'read only' and should not be interrogated for measurement. all dimensions and levels should be read only from those values stated in text on the drawing

0	1	2	3	4	5	10	15	
PROJECT EQUITABLE BUILDINGS, MANCHESTER						SCALE 1:100@A1 1:200@A3	DATE NOV 2024	
CLIENT PH PROPERTY HOLDINGS						JOB No 1572	DWG No AL[05]262	REV A
TITLE PROPOSED ELEVATION C (WEST)						ISSUE FOR PLANNING DOCUMENT		

JB+CO

ARCHITECTS
+ DESIGNERS

Jeffrey Bell Architects
3 Cobourg Street
Manchester
M1 3GY
t +44 [0]161 228 0651
e studio@jeffreymbellarchitects.co.uk