Waste Strategy Overview

Unit 2a, The Printworks

General Overview

This Waste Strategy Overview provides a summary of the waste management system at Unit 2a, The Printworks ('the premises'). Waste disposal and recycling processes are structured to facilitate smooth operations within the premises while maintaining hygiene and safety standards.

Bin Storage within the Printworks

All waste generated on-site is collected and managed in accordance with best practices for sustainability and operational efficiency. Waste disposal is coordinated through designated collection points and communal disposal areas.

Since December 2013, all waste produced on-site has been diverted away from landfill, instead being processed at a Materials Recycling Facility.

Bin Storage within the Premises

The position of each storage bin for the various waste streams (including general waste, glass and paper/cardboard) is shown on the Waste Strategy Plan at **Appendix 1**. Locations of onsite bins include under the bar stations, at the end of the bar, in storerooms, toilets and the office. They comprise Rubbermaid Slim Jim Containers with Venting Channels Grey, 60Ltr.

Refuse is emptied as and when the internal bins become full. The transfer route from the bin locations within the site to the Printworks communal bin storage area is shown on the Waste Strategy Plan. Further details on the specifics of the onsite bin storage are provided below:


- General waste bins are double bagged and carried to be placed in the Printworks communal bins;
- Glass bins do not contain bags and are tipped directly into the Printworks communal bins. These are deep cleaned once a week or more, if required;
- The paper/carboard bins are tipped directly into the appropriate Printworks communal bins. All staff are instructed to flatten all boxes and condense as much as possible;
- The sanitary bins are located in each ladies cubicle within the toilets and are managed by PHS.

Registered office: Holmes House, 4 Pear Place, London, SE1 8BT Certified to ISO 9001 **Nexus Planning Limited** Registered in England N° 08491440


Appendix 1 – Waste Strategy Plan

DO NOT SCALE FROM THIS DRAWING.
(DRAWING MAY BE SCALED FOR LOCAL AUTHORITY & PLANNING PURPOSES ONLY)
ALL DIMENSIONS TO BE CHECKED ON SITE.
COPYRIGHT PROTECTED.

GROUND FLOOR AND MEZZANINE LEVELS

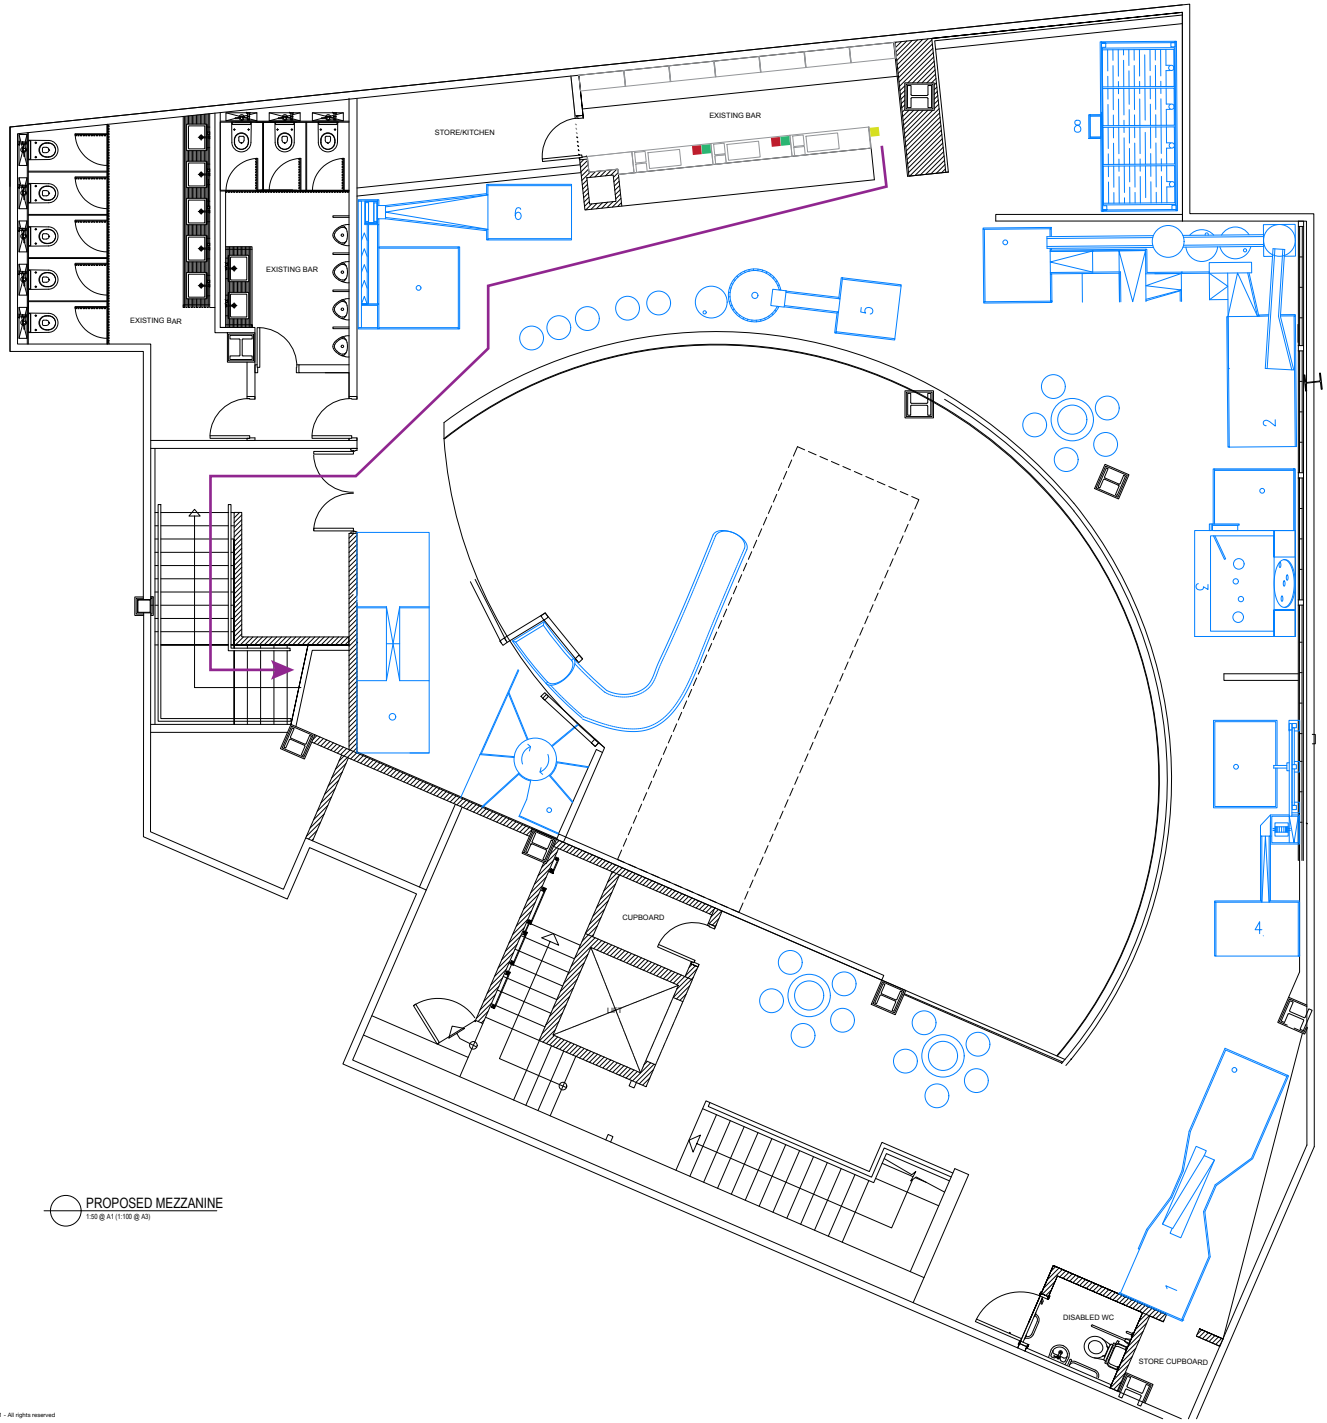

PROPOSED MEZZANINE
1:50 @ A1 (1:100 @ A3)

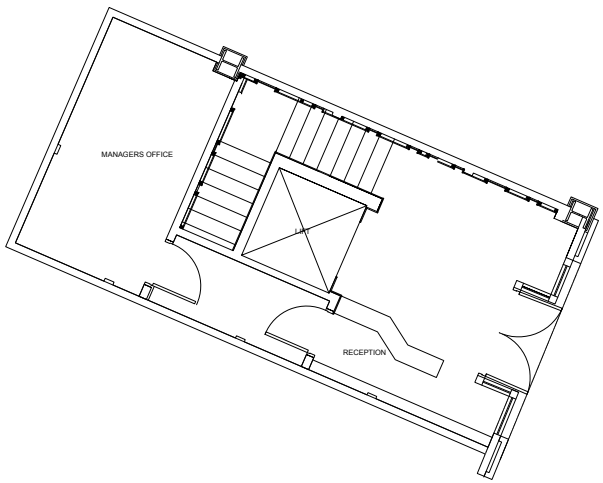

PROPOSED GROUND
1:50 @ A1 (1:100 @ A3)

Waste Strategy Plan
Unit 2A, The Printworks


Legend

- Glass bin
- General waste bin
- Paper/cardboard bin
- Route to Printworks communal bin storage area

Copyright of Luxon Projects Limited 2021 - All rights reserved

BASEMENT LEVEL

DO NOT SCALE FROM THIS DRAWING.
(DRAWING MAY BE SCALED FOR LOCAL AUTHORITY & PLANNING PURPOSES ONLY)
ALL DIMENSIONS TO BE CHECKED ON SITE.
COPYRIGHT PROTECTED.

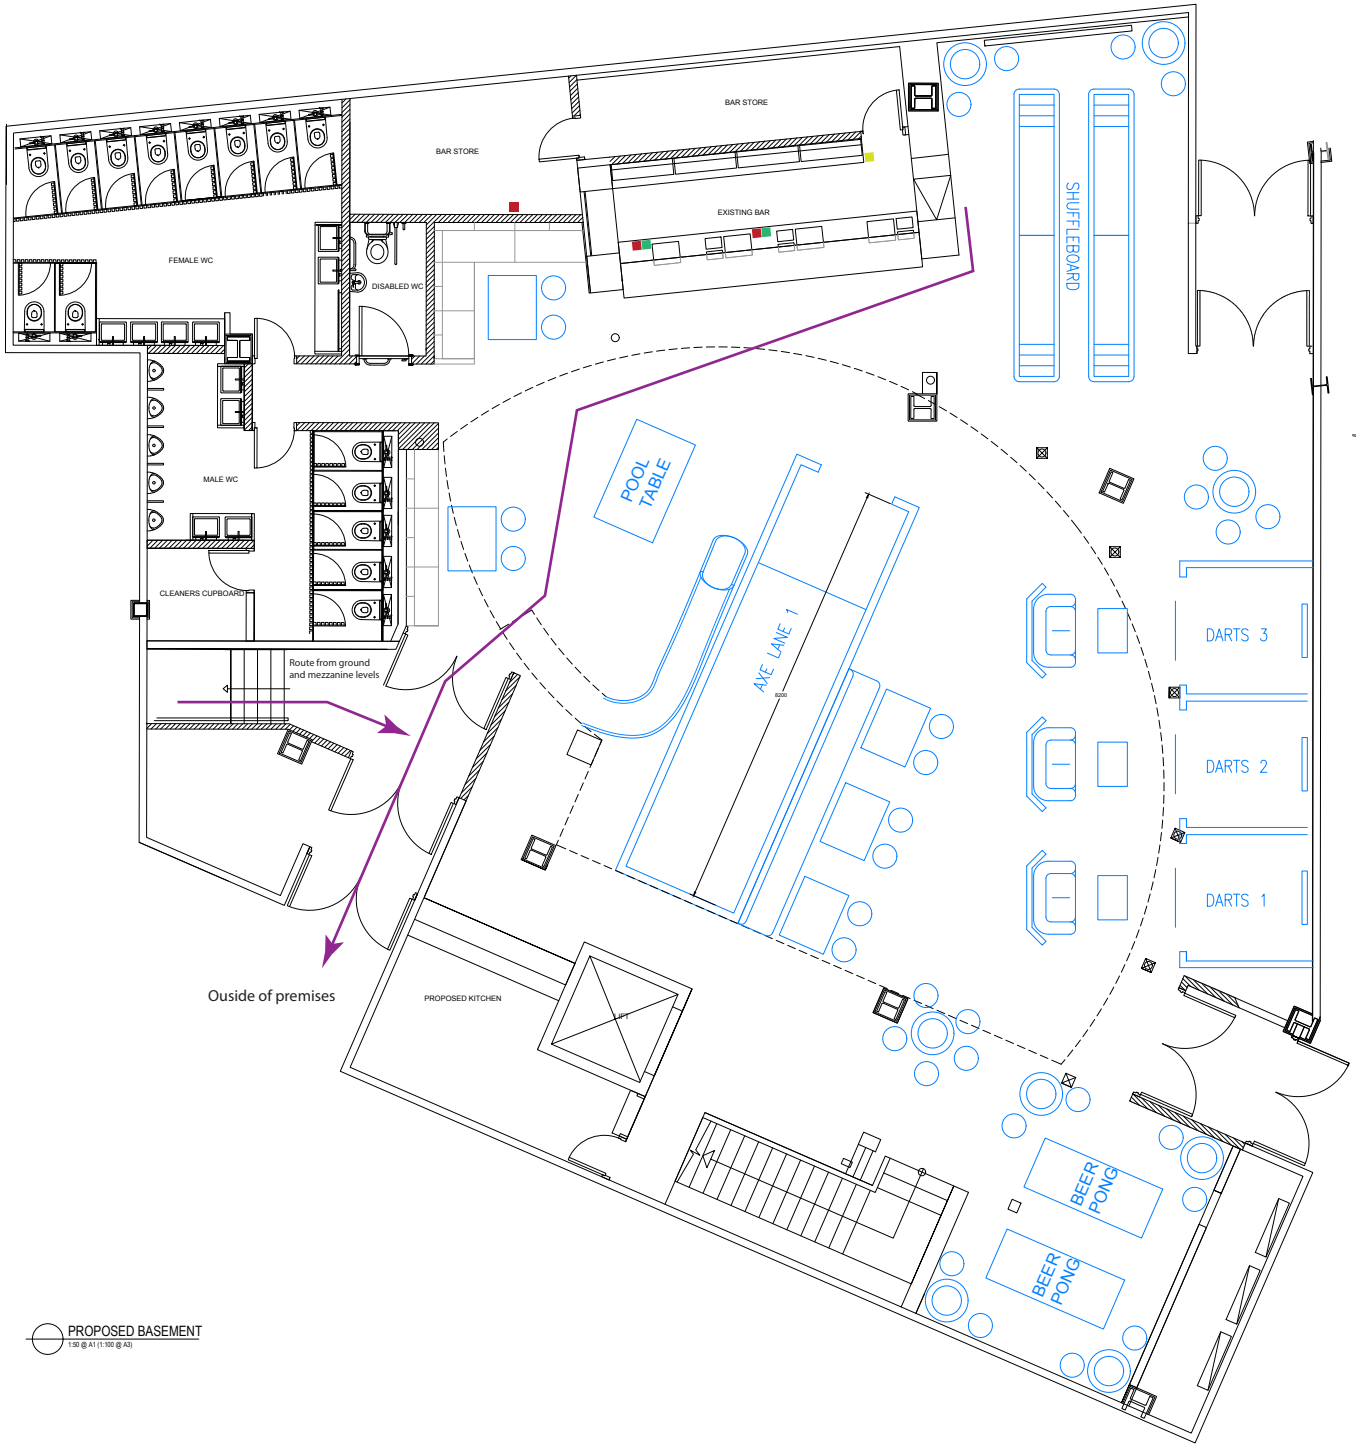

PROPOSED BASEMENT
1:50 @ A1 (1:100 @ A3)

Waste Strategy Plan
Unit 2A, The Printworks

Legend

- Glass bin
- General waste bin
- Paper/cardboard bin
- Route to Printworks communal bin storage area

Copyright of Luxon Projects Limited 2021 - All rights reserved