


This drawing & design is the copyright of Munshi+Partners and may not be reproduced in any way without prior written consent.


Any discrepancies on this drawing between drawings area to be reported to this office.

Unless specifically specified these drawings are not to be used for construction purposes or placing of any orders.

Do not scale from this drawing.

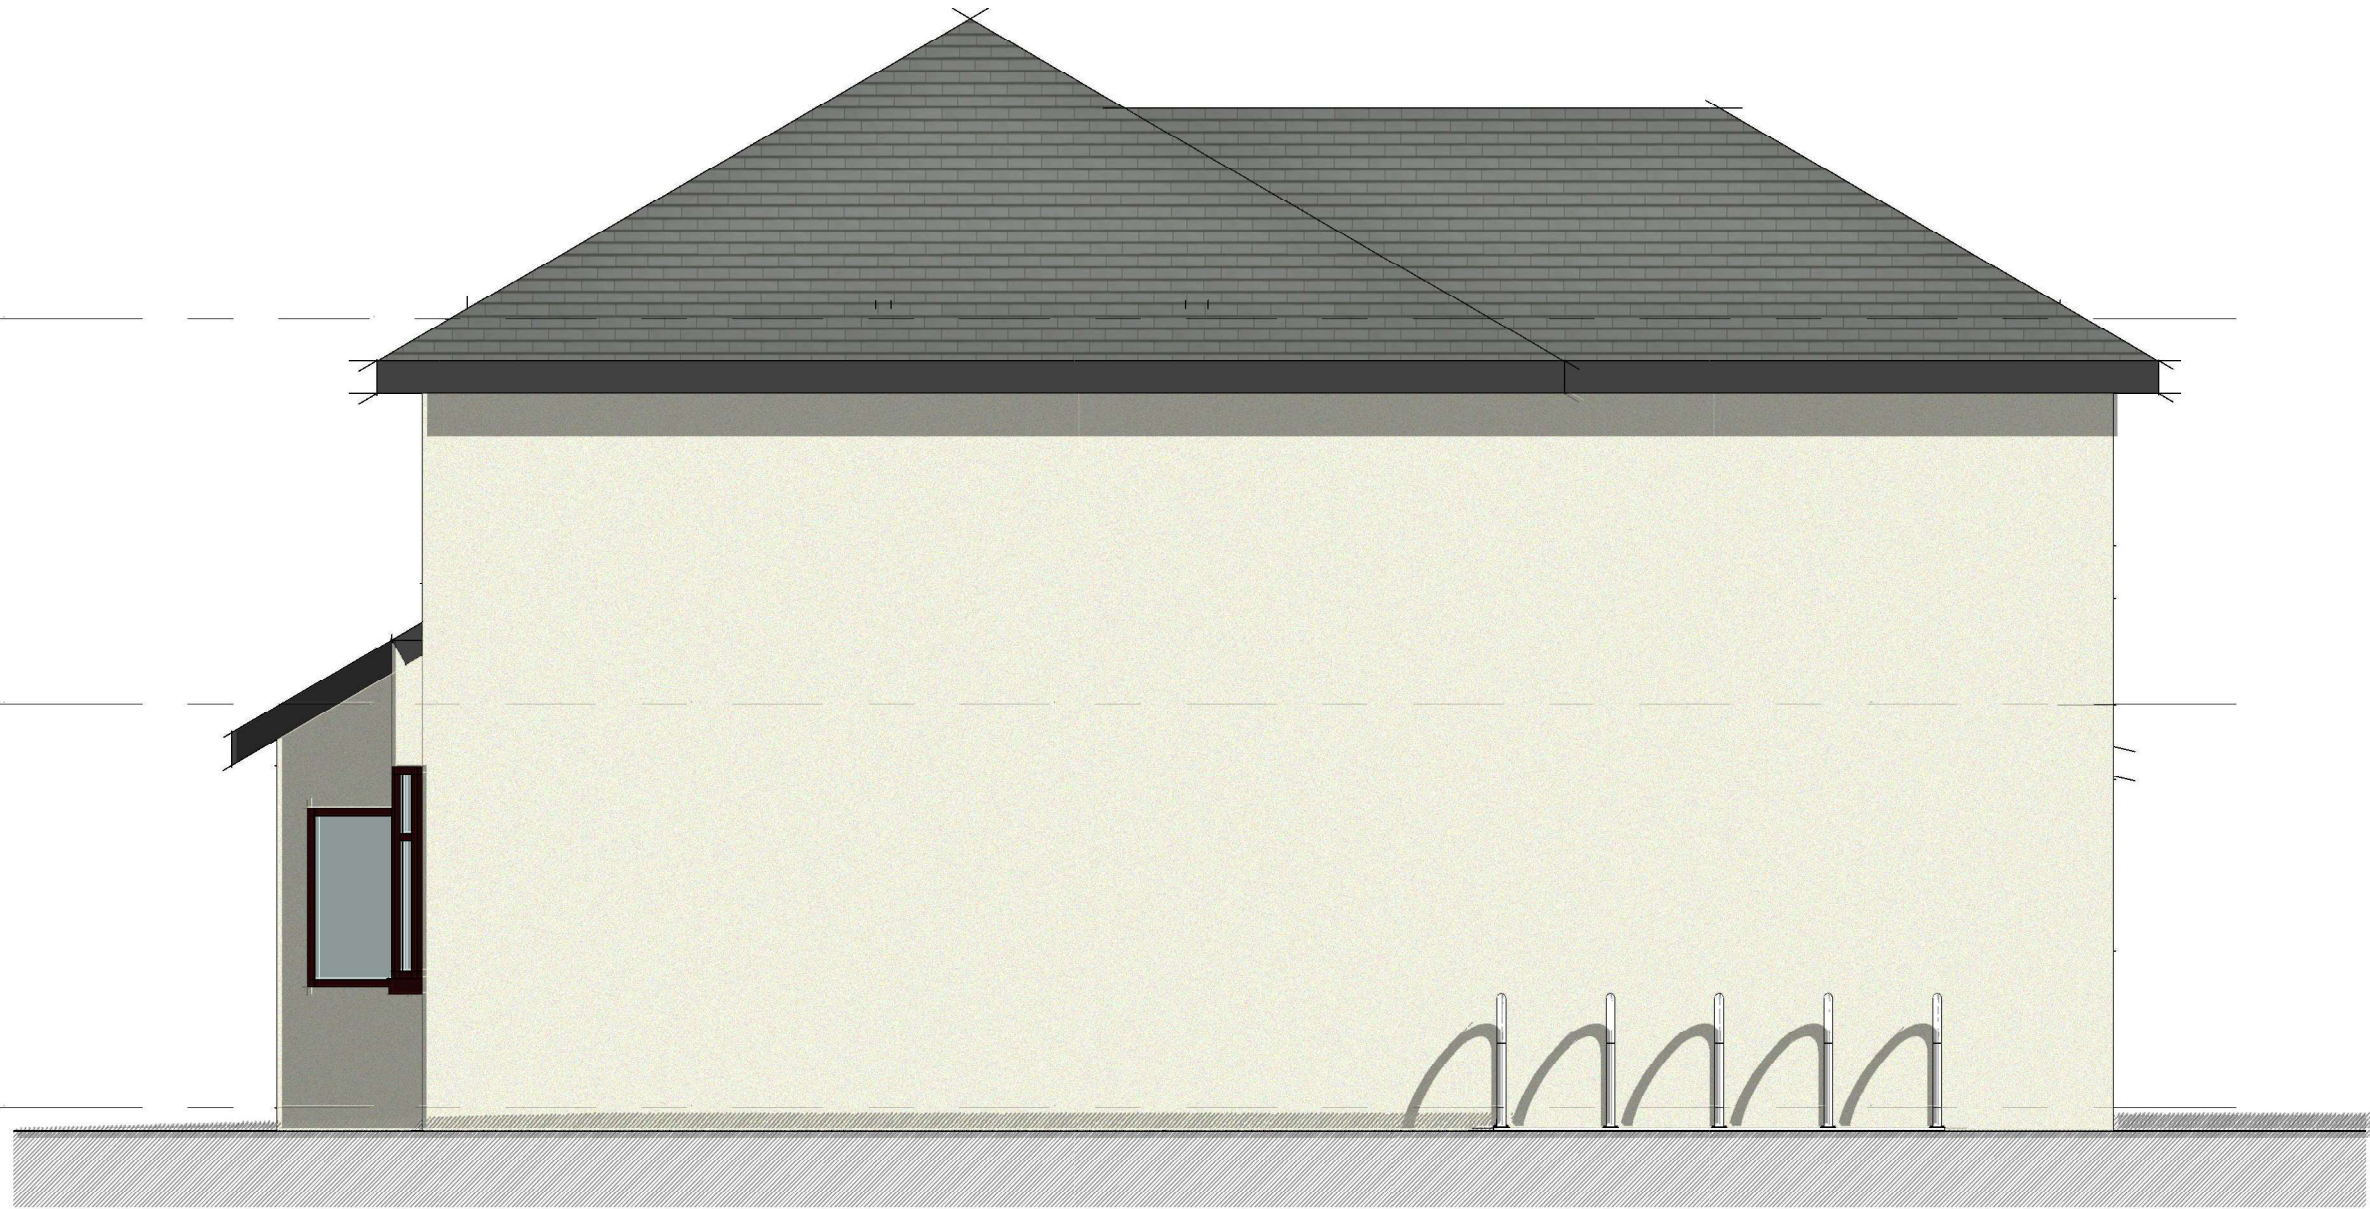

1 Right Side - Proposed  
1:50

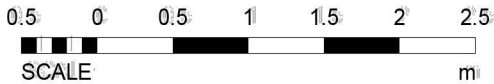

Status: ☐ FEASIBILITY  
☒ PLANNING APPROVAL  
BUILDING REGULATIONS  
☐ TENDER  
☐ CONSTRUCTION

Project 7 Wynfield Avenue

Client Mr A F

Drawing title Proposed Side Elevation

| Project No | Drawing No | Rev No | Scale | Date       |
|------------|------------|--------|-------|------------|
| MAP24XXX   | 009        |        | 1:50  | Issue Date |

**MUNSHI+  
PARTNERS**  
ARCHITECTURE & PROPERTIES

No 3 Caxton Road, Fulwood, Preston, PR2 9ZZ.  
Tel- 01772 342570  
Email- info@munshiandpartners.com

Blackburn

Bolton

Preston

London