
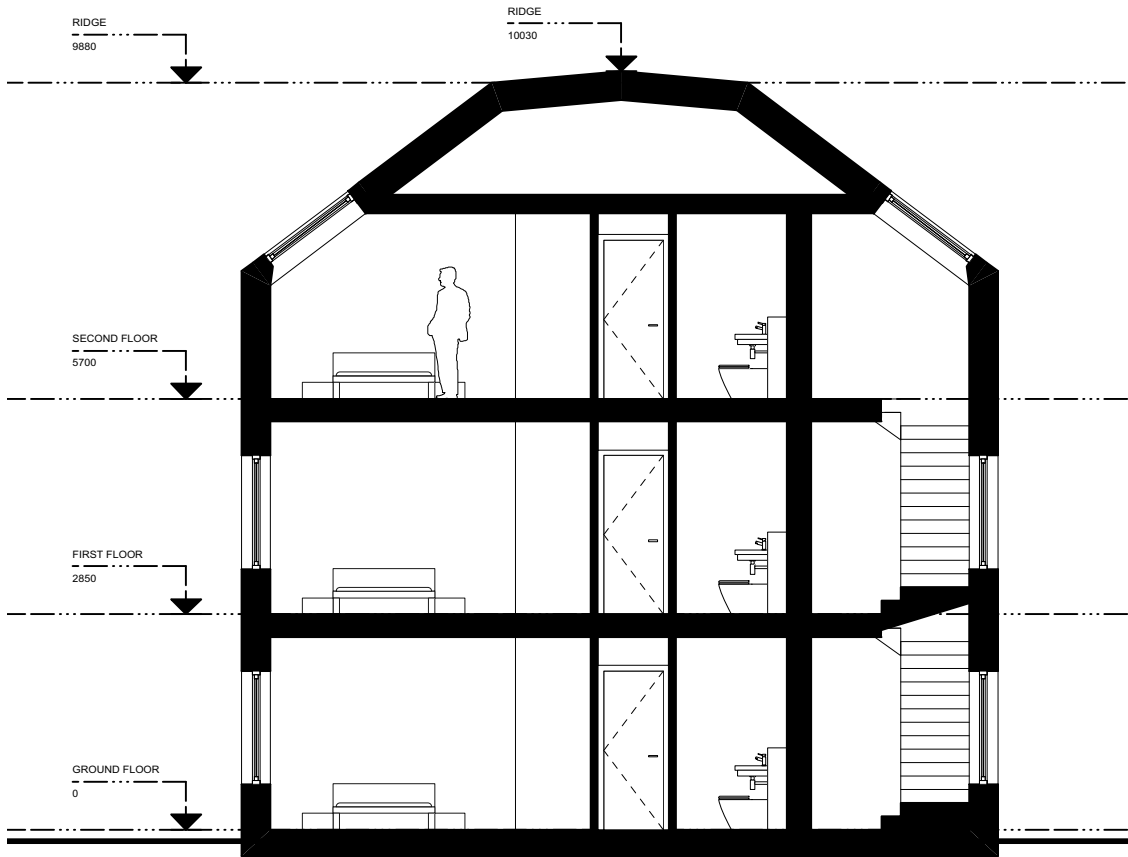


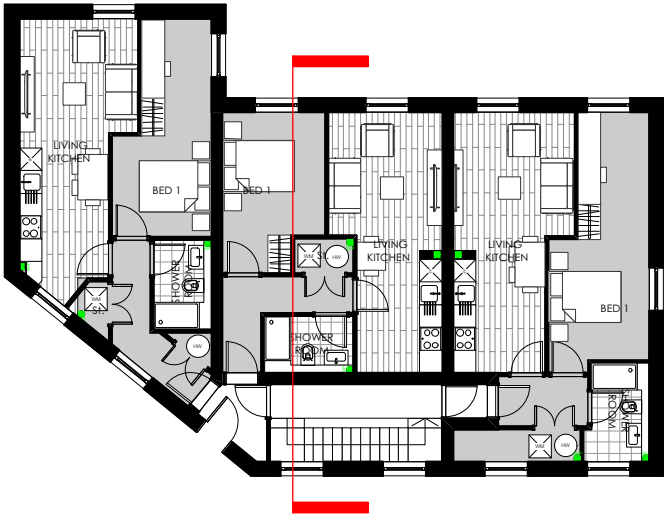

BLOCK TYPE G SECTION
1:100

PLANNING

A	27/01/25	FURNITURE AND DOORS ADDED.
REVISION	DATE	DESCRIPTION

CLIENT: VIEWS	
PROJECT: PROPOSED RESIDENTIAL DEVELOPMENT	
ADDRESS: BURNAGE CRICKET CLUB	
DRAWING TITLE: BLOCK TYPE G SECTION	
SCALE: 1:100	DATE: OCTOBER 2024
DRAWING NO: A815_P_314A	

OLLIER SMURTHWAITE ARCHITECTS

40 King Street, Manchester, M2 6BA
T 0161 883 0838
F 0161 883 0839
E mail@olliersmurthwaite.com