




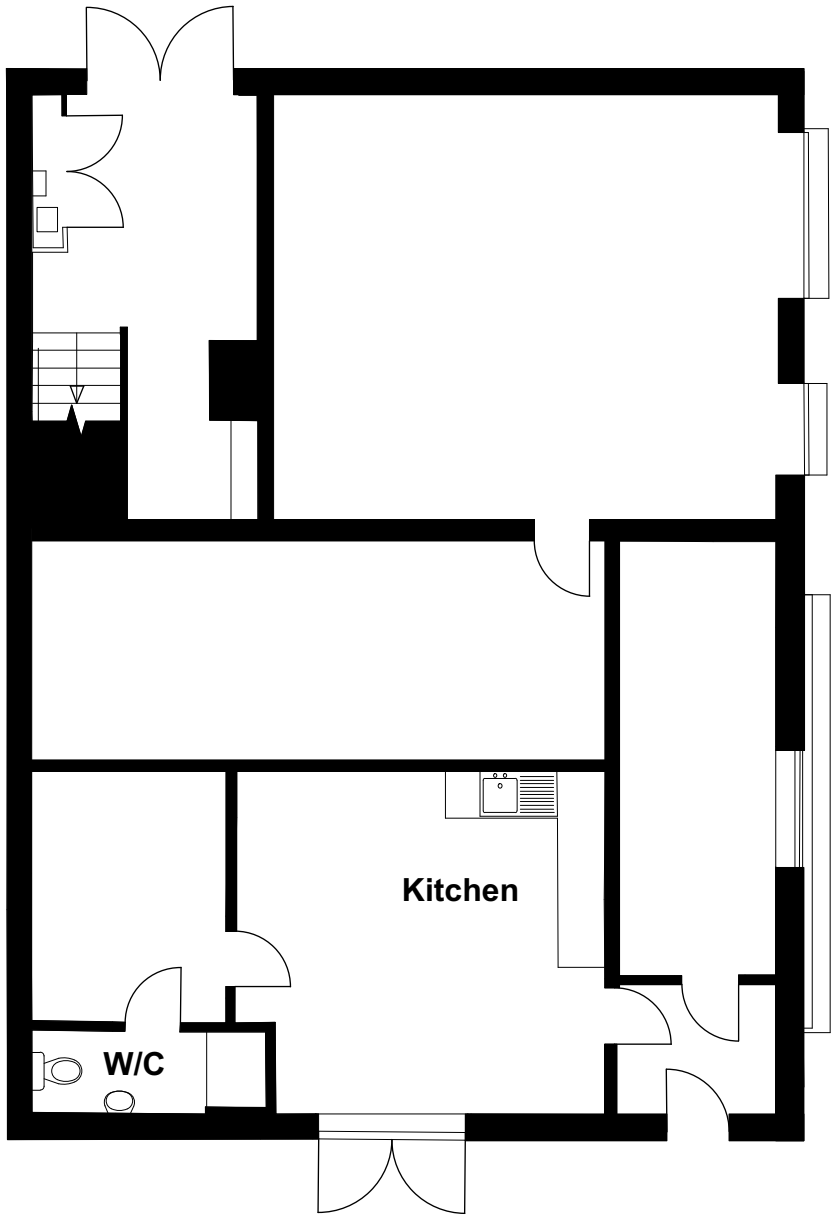

**GF PLAN**  
1:100@A3

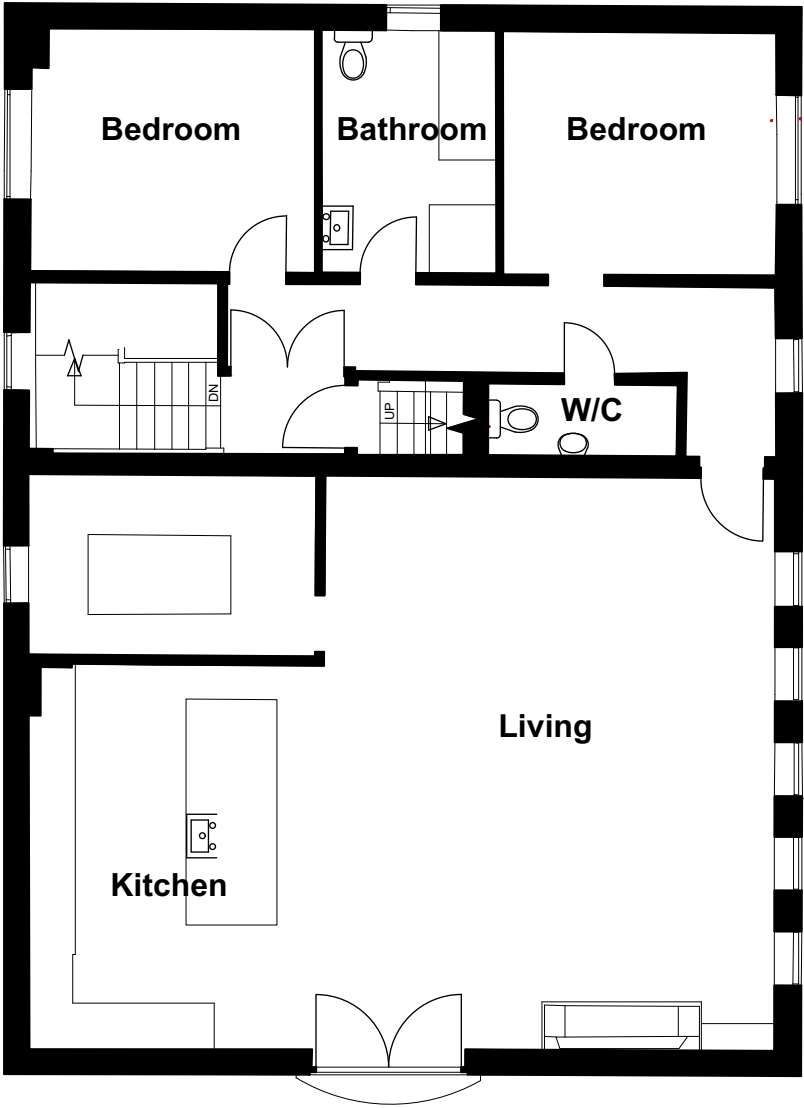

**1F PLAN**  
1:100@A3

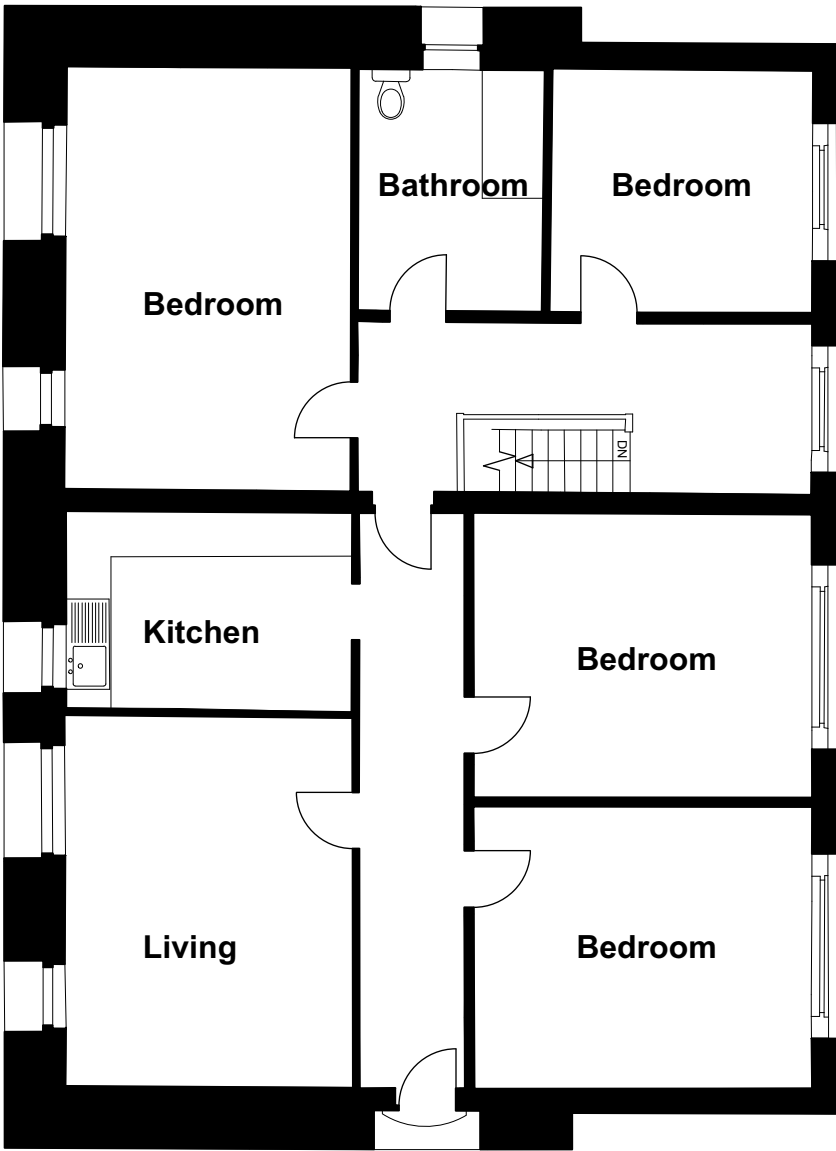

**2F PLAN**  
1:100@A3

**EXISTING PLANS BUILDING 1**

1:100@A3



0 2 3 4 5 6 M

© Copyright Ollier Smurthwaite Architects

| REVISION | DATE | DESCRIPTION |
|----------|------|-------------|
|----------|------|-------------|

CLIENT: VIEWS

PROJECT: PROPOSED RESIDENTIAL DEVELOPMENT

ADDRESS: BURNAGE CRICKET CLUB, M19 1AX

DRAWING TITLE: EXISTING PLANS BUILDING 1

SCALE: 1:100@A3

DATE: AUGUST 2024

DRAWING NO: A815\_P\_010

**OLLIER SMURTHWAITE ARCHITECTS**

40 King Street, Manchester, M2 6BA  
T 0161 883 0838  
F 0161 883 0839  
E mail@olliersmurthwaite.com