




EXISTING PAVEMENT PHOTOS

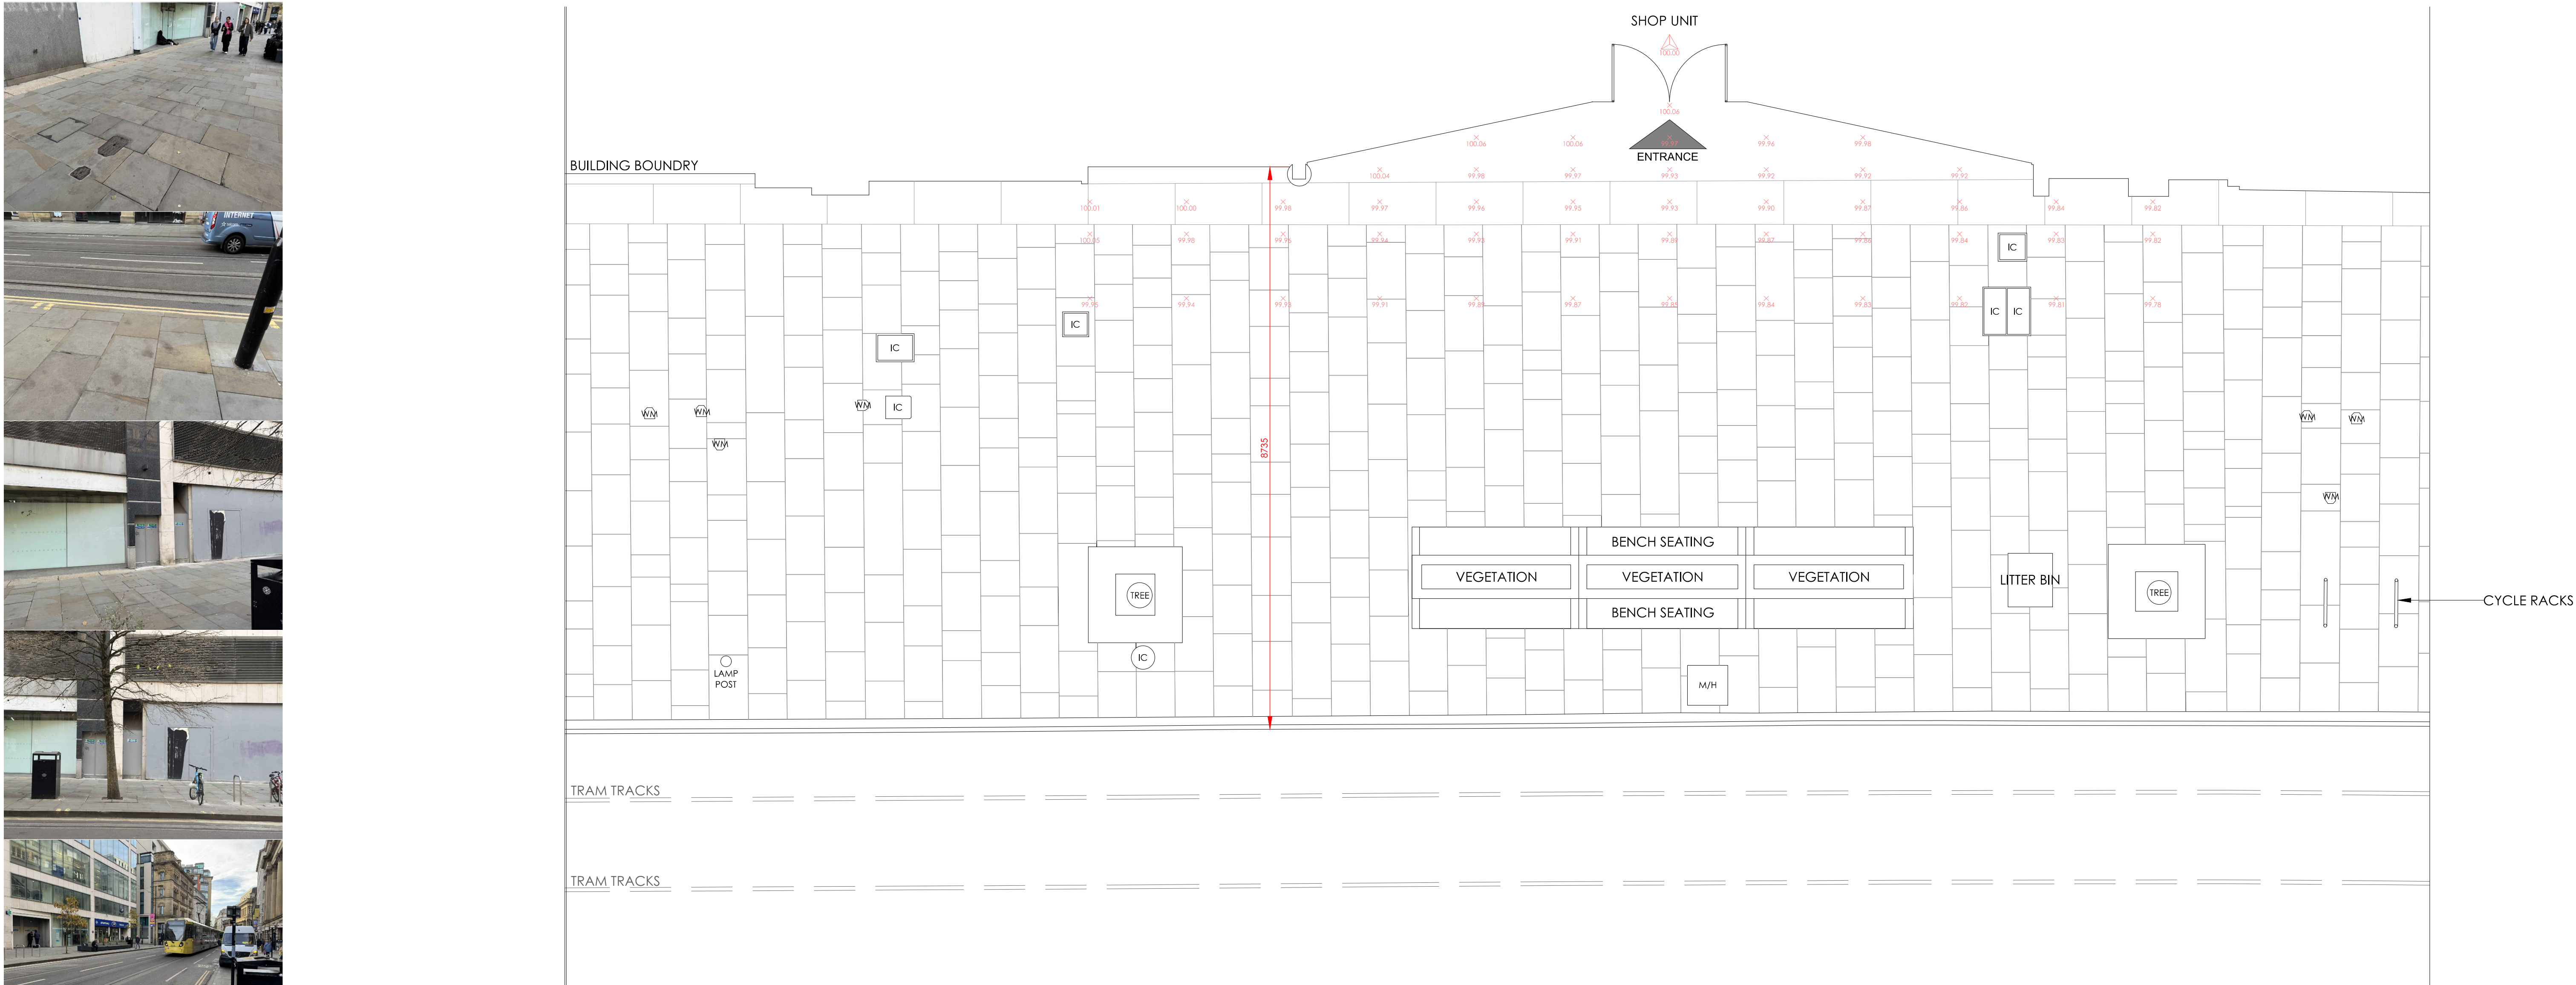


1 EXISTING PAVEMENT
Scale: 1:50

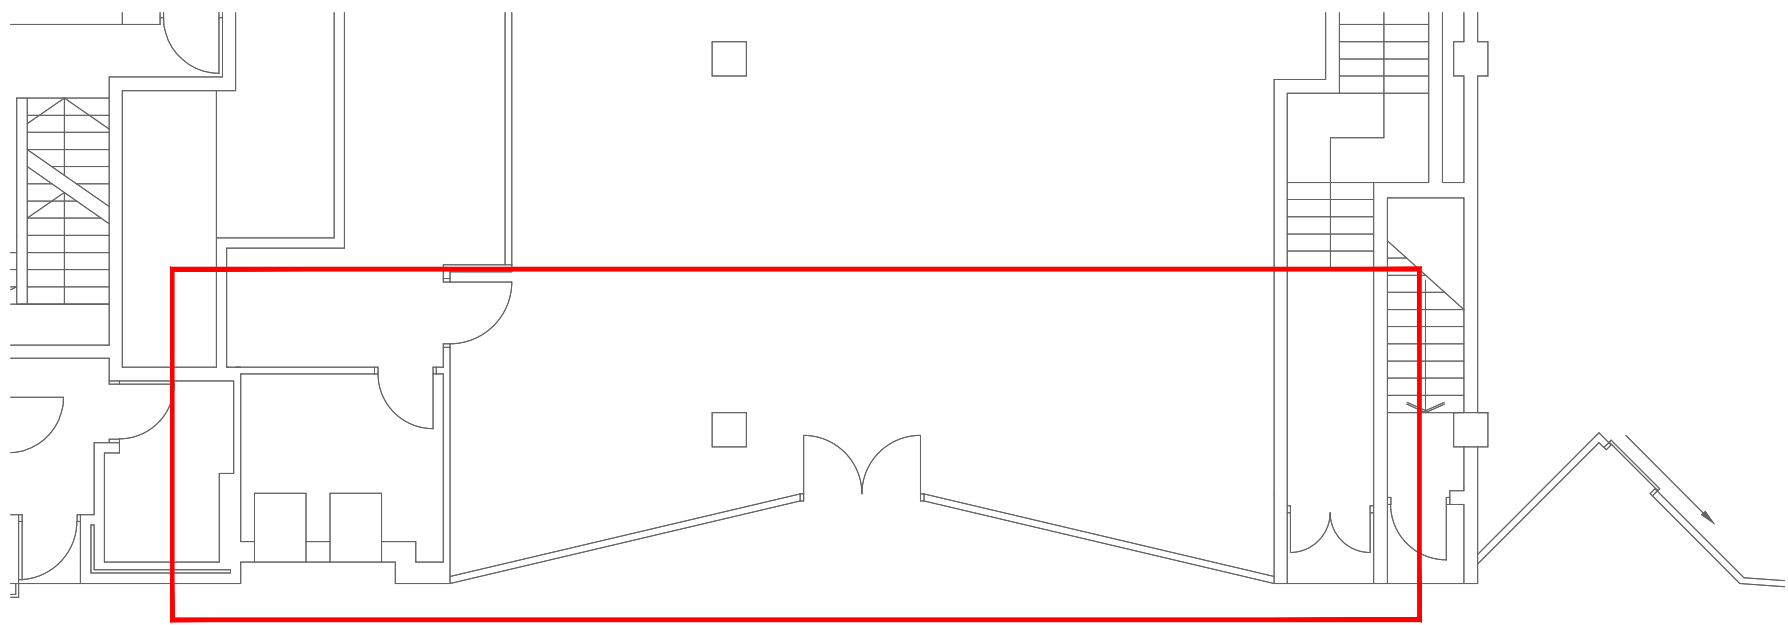

2 EXISTING REFERENCE PLAN
Scale: NTS

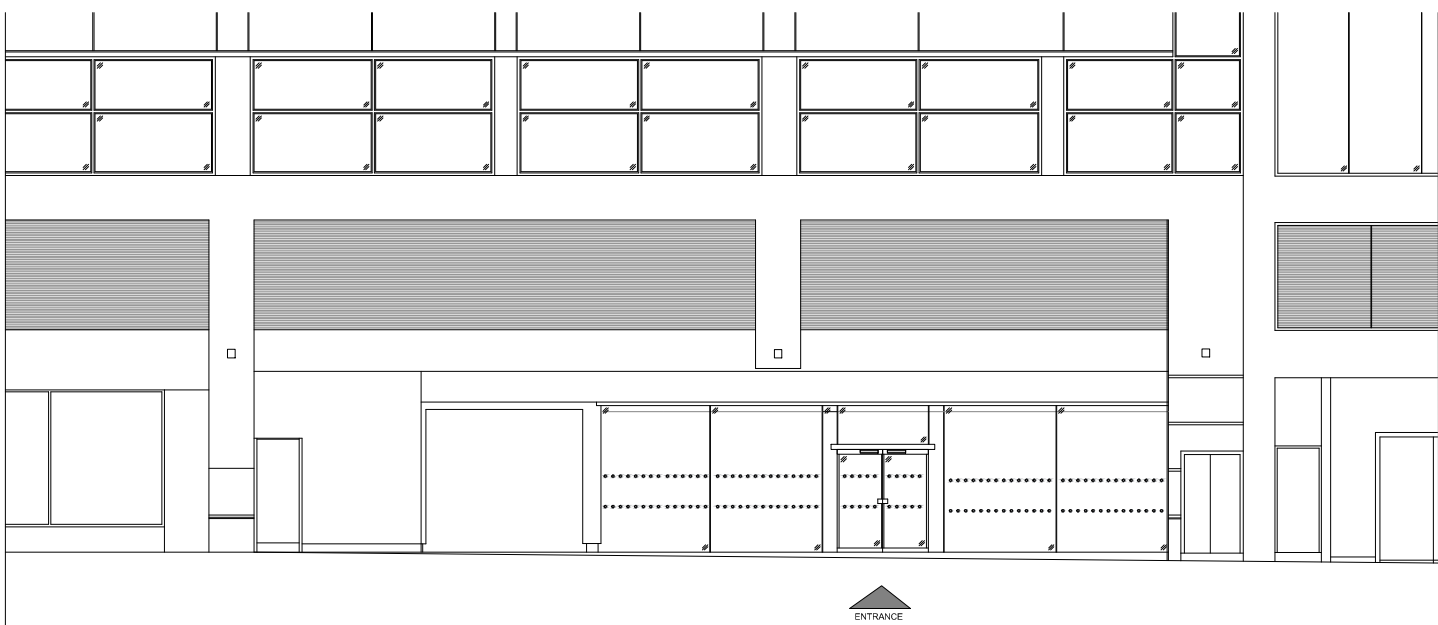

3 EXISTING ELEVATION A
Scale: NTS

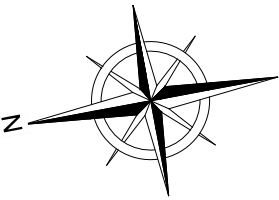

SCALE BAR 1:50

