




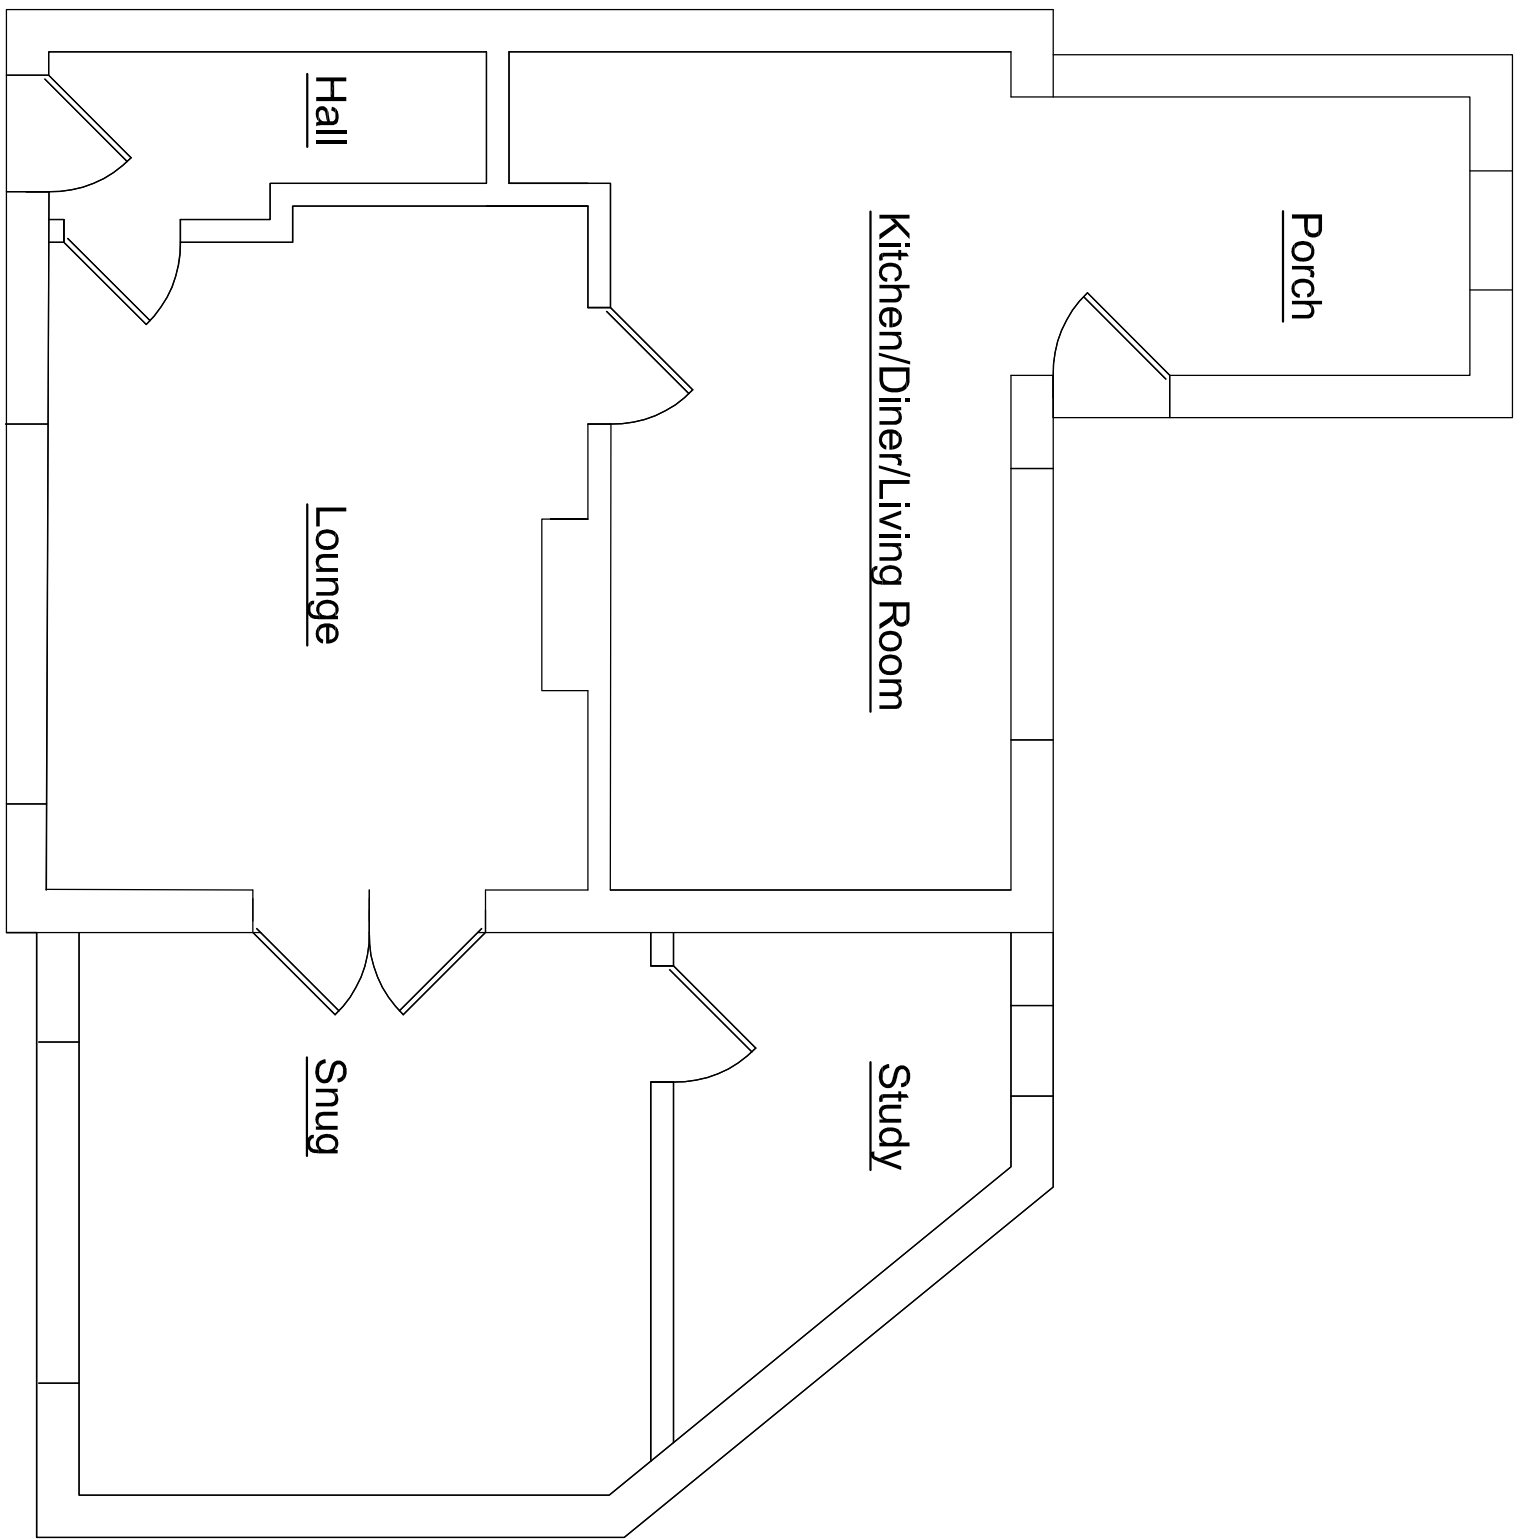


Ground floor

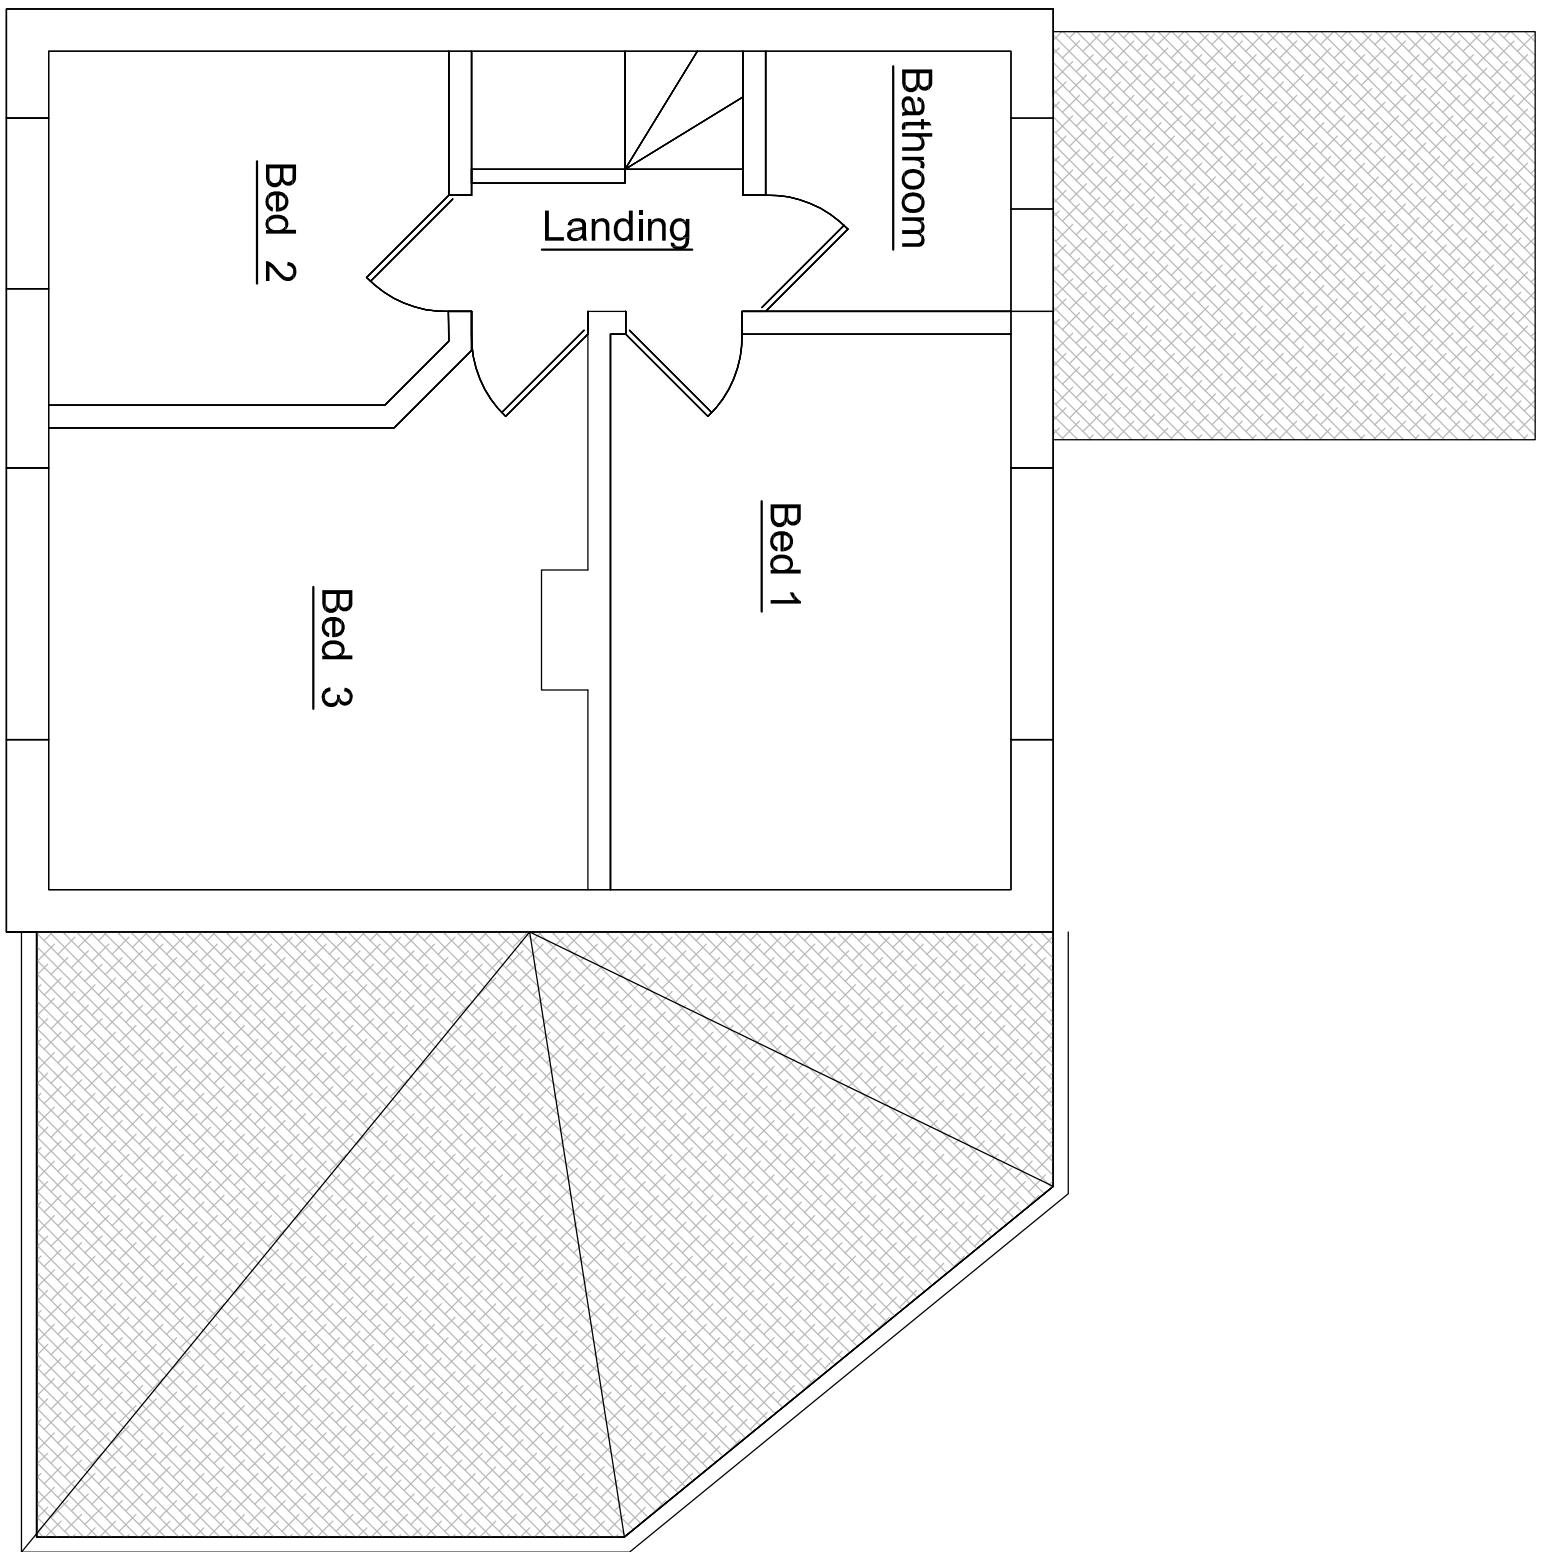


First floor

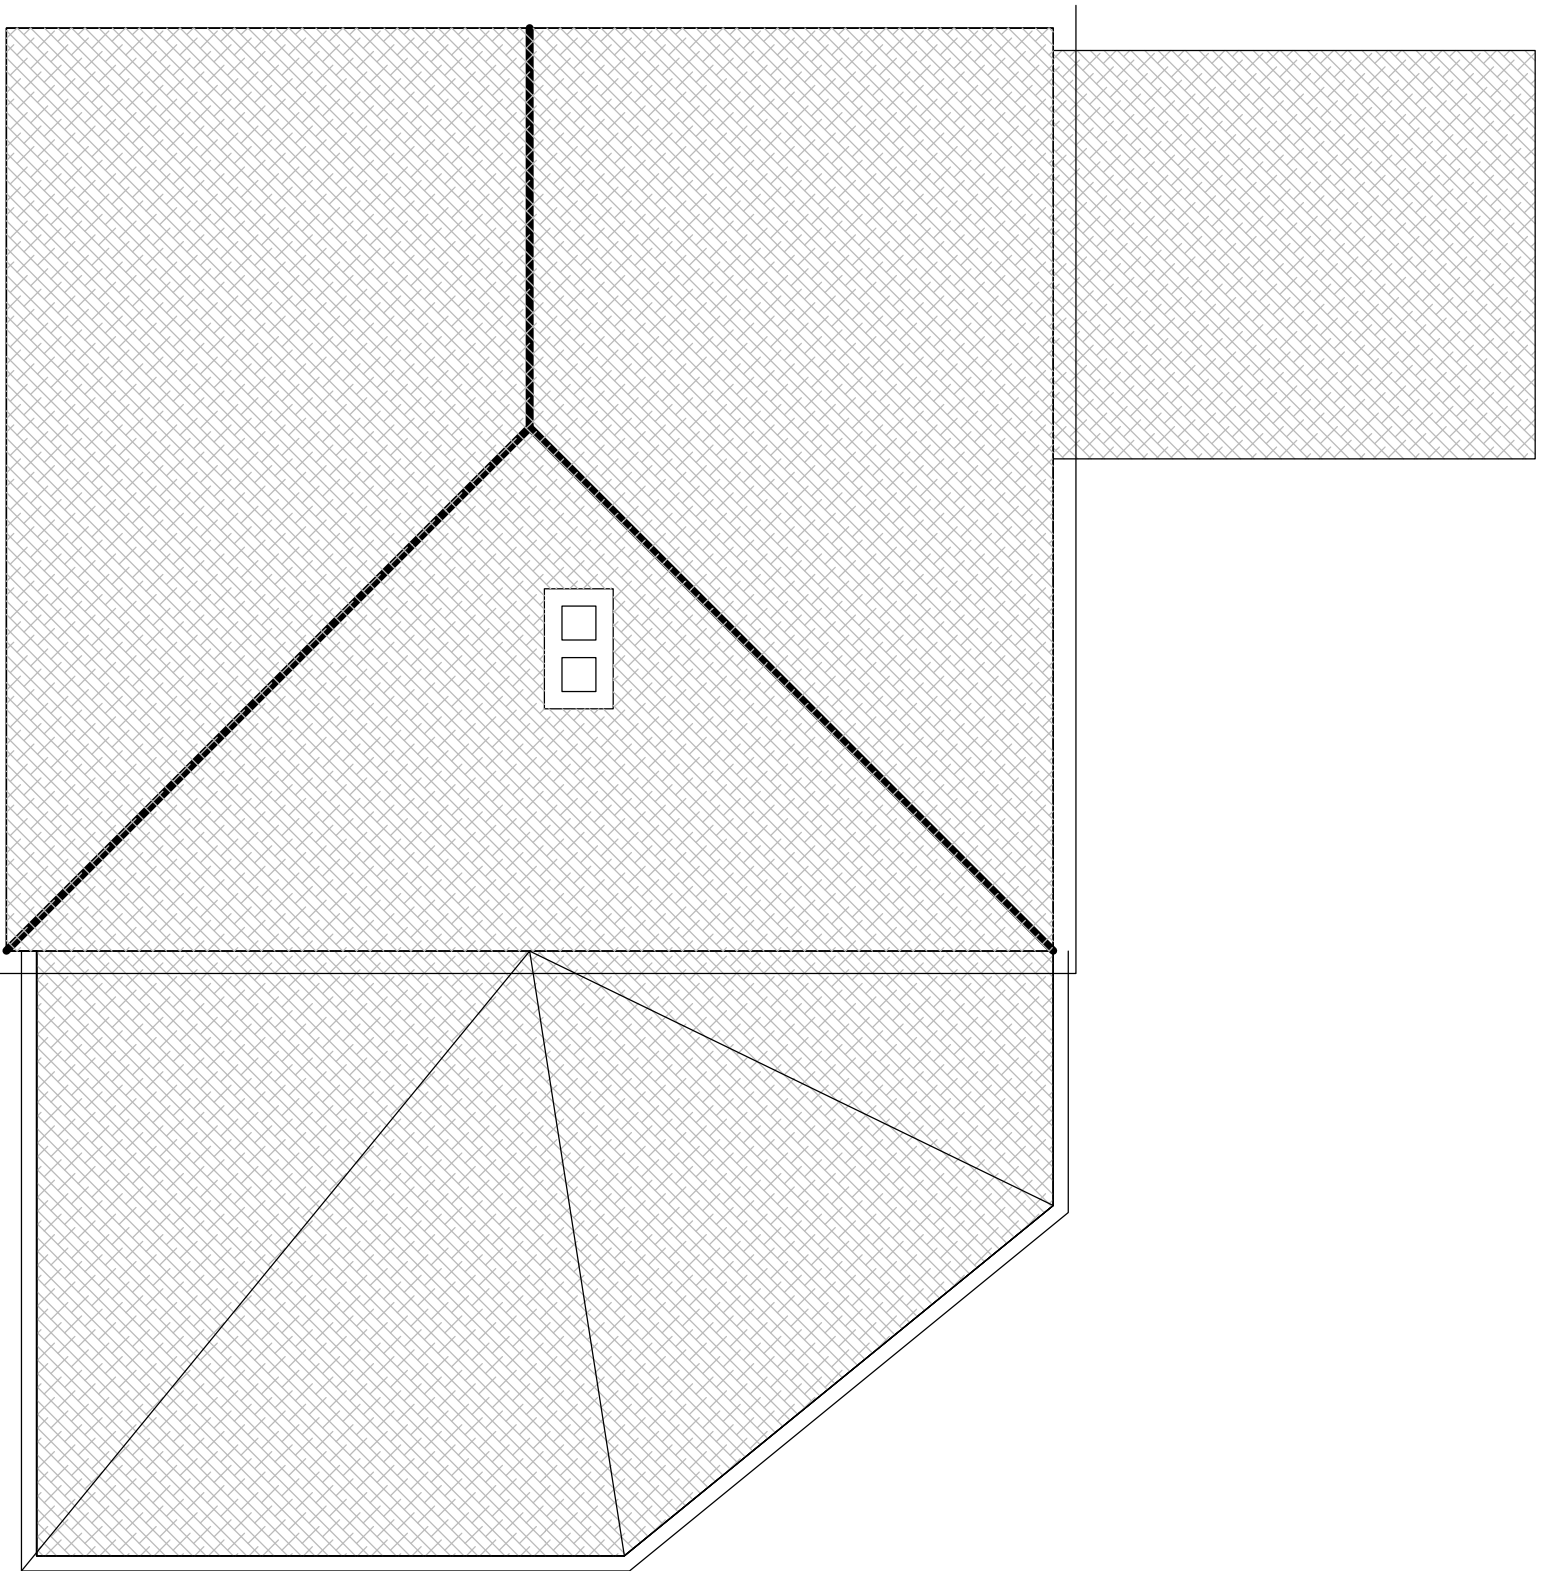


Roof

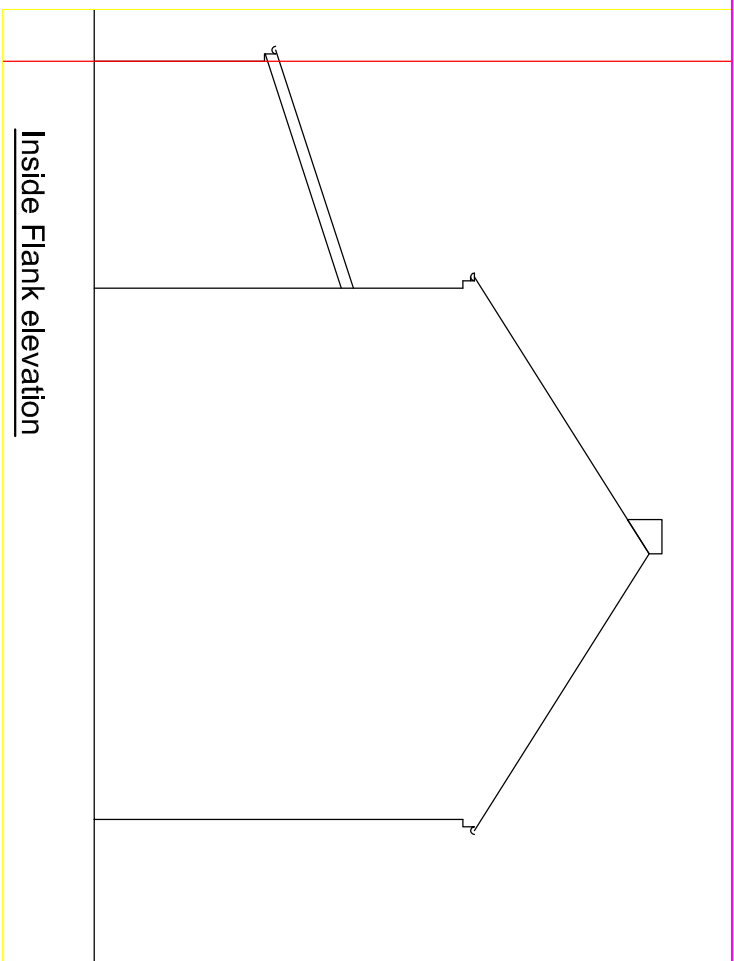


Inside Flank elevation  
1:200 @ A3

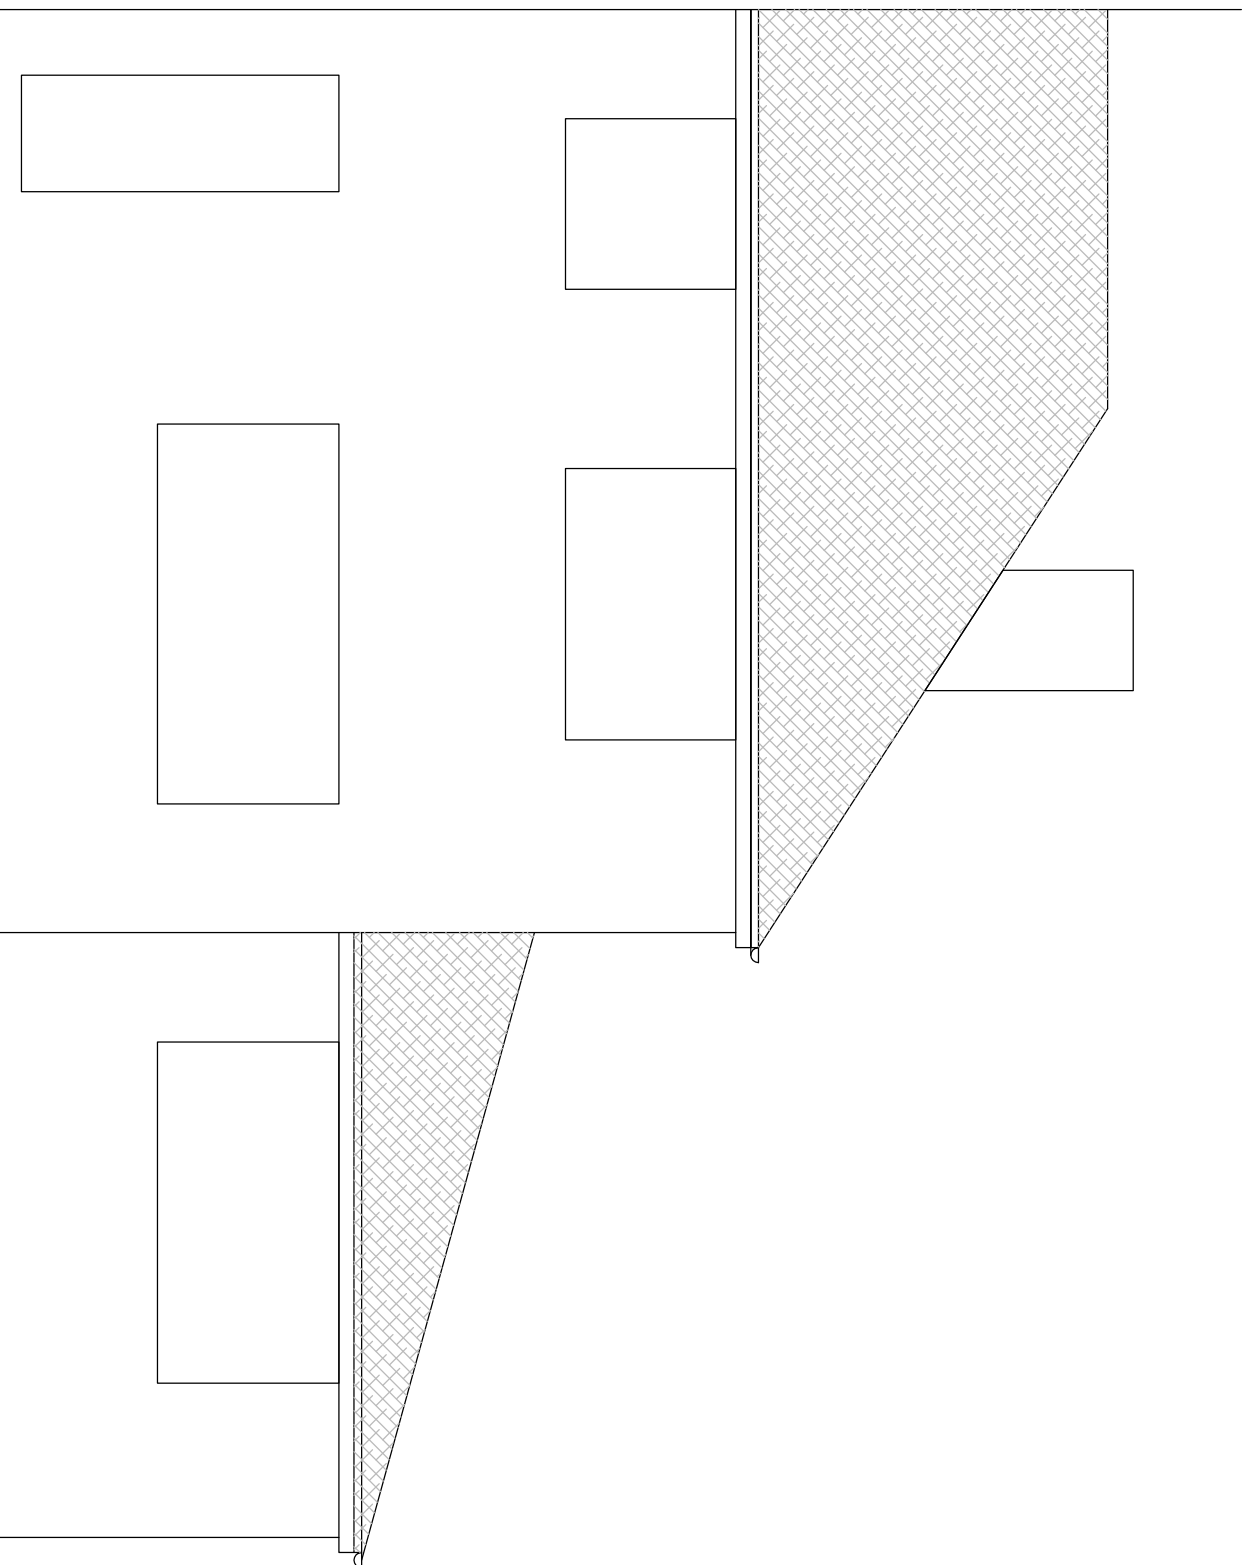

Front elevation

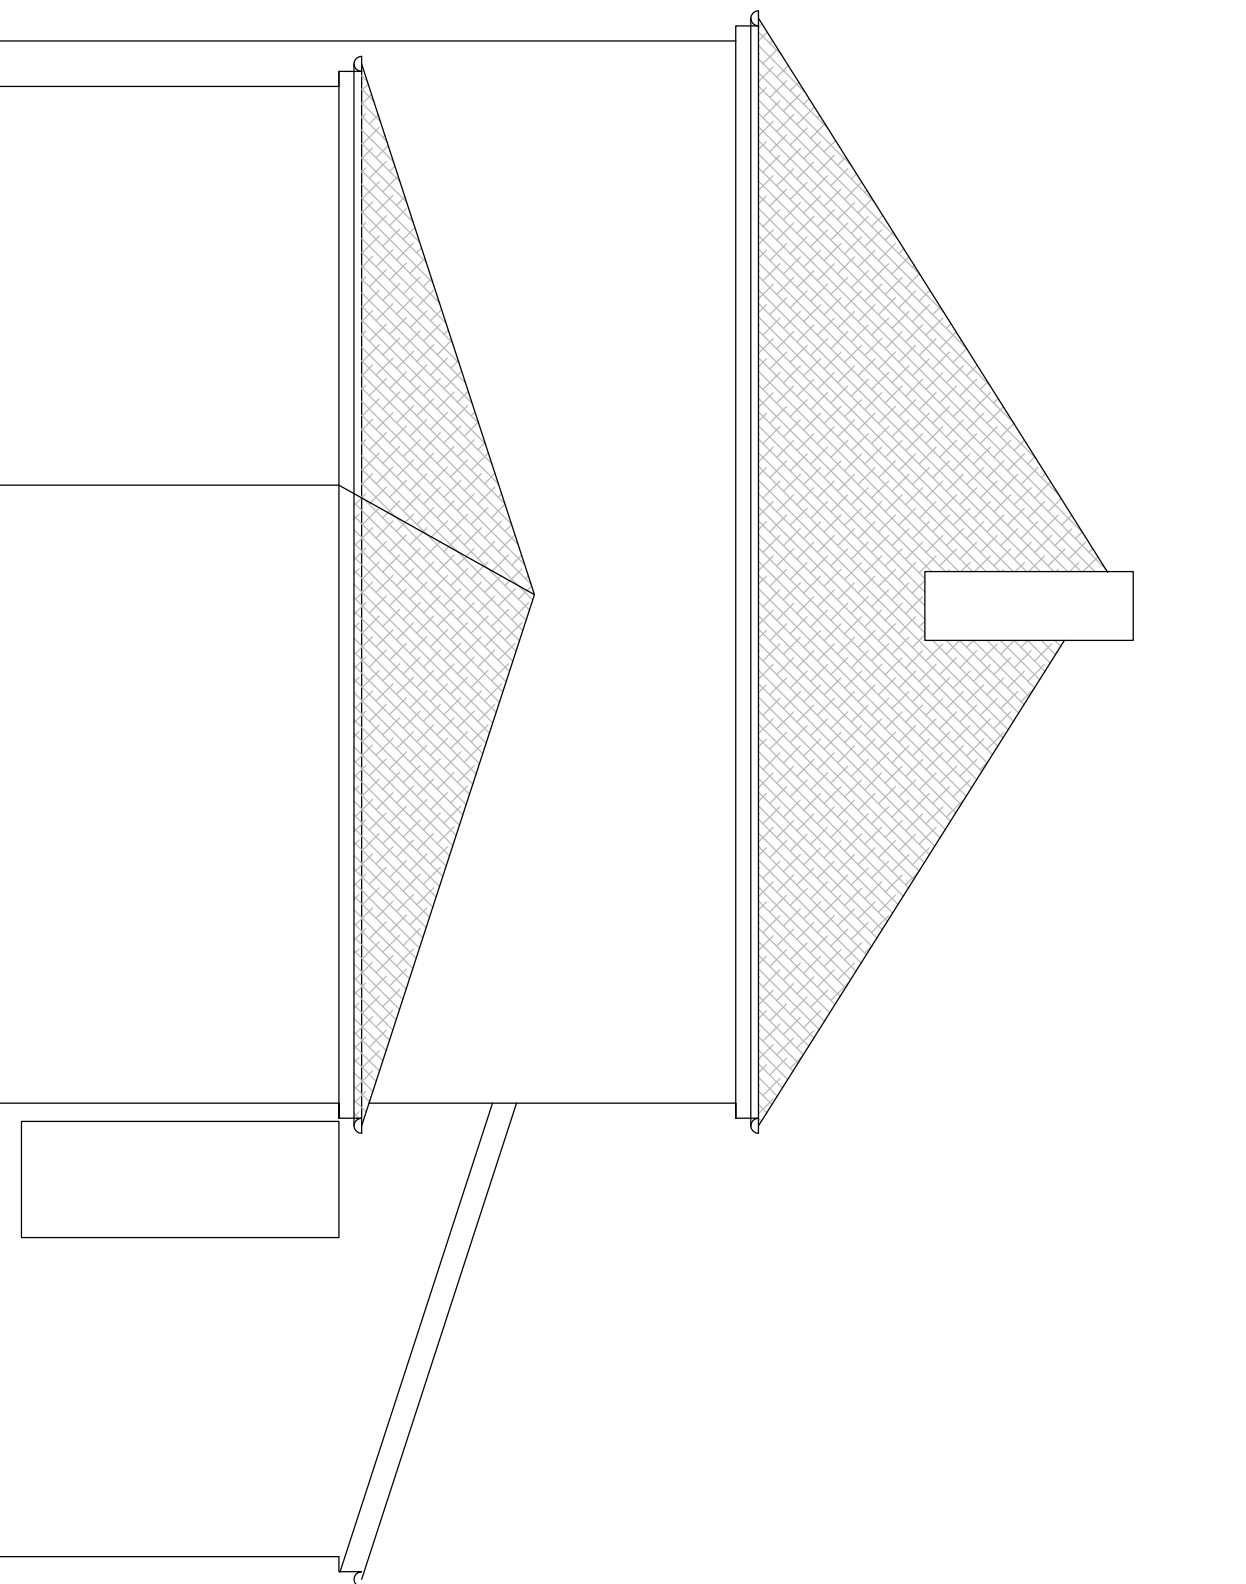

Flank elevation

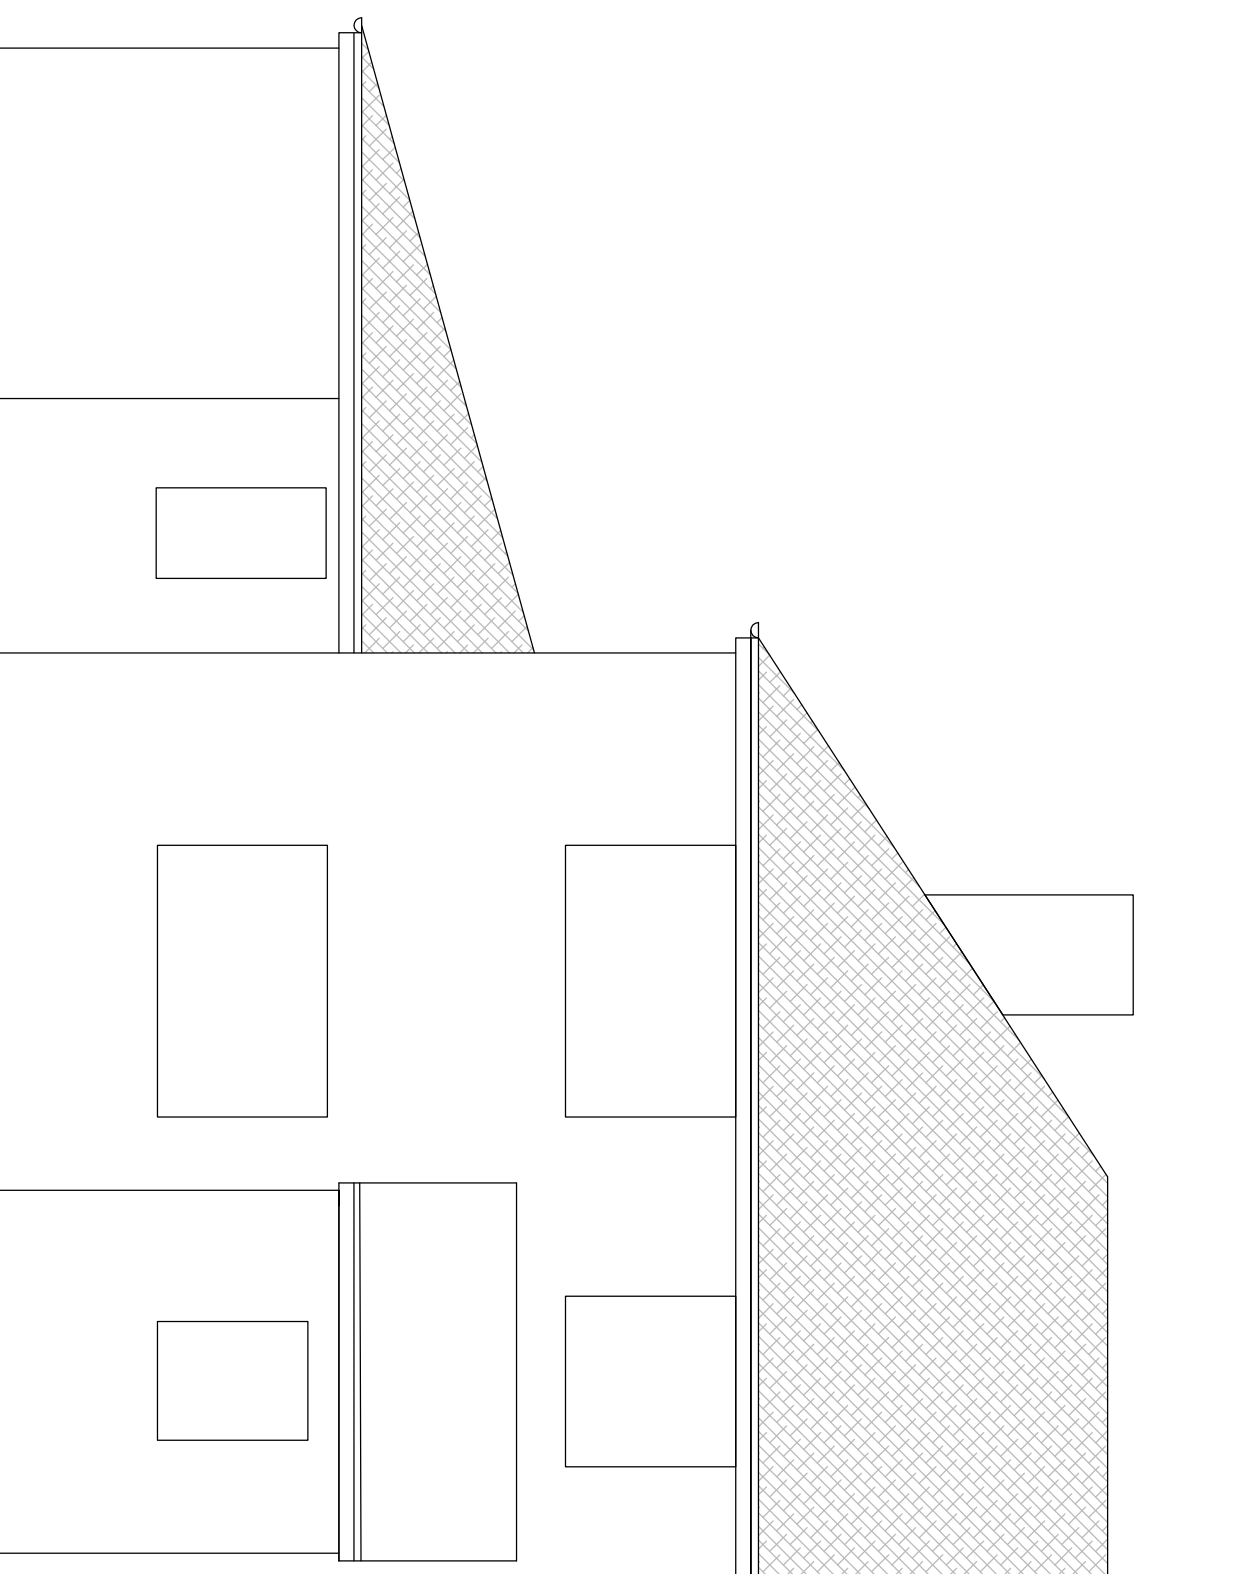

Rear elevation

# Existing

|     |                |      |
|-----|----------------|------|
| No. | Revision/Issue | Date |
|     |                |      |
|     |                |      |

**F SUMMERFIELD**  
INCORPORATING CIVIL ENGINEERING  
Chartered Consulting Civil, Structural & Marine Engineer  
Tropkin Ltd  
P O Box 935, Stockport, SK4 4PP  
Tel: 0161 275 1234  
Web Site: <http://www.tropkin.co.uk>

Project Name and Address  
**15 Sheffield Avenue**  
**Belle Vue**  
**Manchester**  
**M18 7D**  
**Existing**

|         |            |           |
|---------|------------|-----------|
| Project | 24.11.28   | Sheet     |
| Date    | 28.11.24   | <b>01</b> |
| Scale   | 1:100 @ A3 | Rev 0-    |