


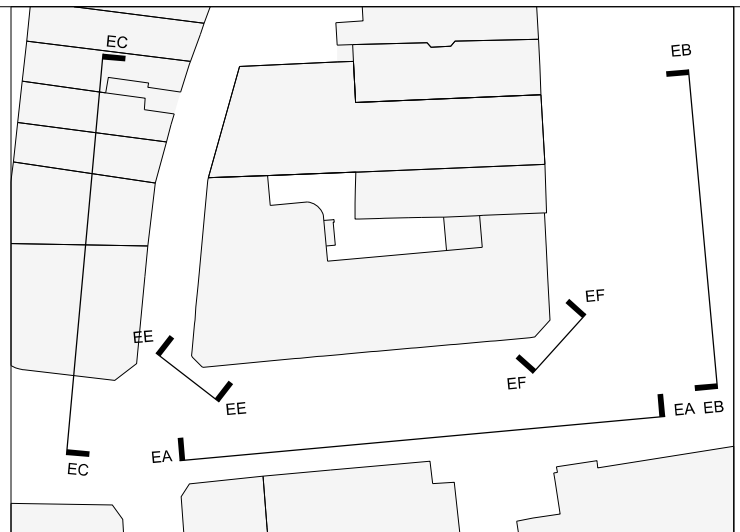

NOTES / REVISION

0	1	2	3	4	5	10	15	
PROJECT EQUITABLE BUILDINGS, MANCHESTER						SCALE 1:100@A1 1:200@A3	DATE NOV 2024	
CLIENT PH PROPERTY HOLDINGS						JOB No 1572	DWG No AL[05]060	REV *
TITLE EXISTING ELEVATION A (SOUTH)						ISSUE FOR PLANNING DOCUMENT		
						JB+CO ARCHITECTS + DESIGNERS		
						Jeffrey Bell Architects 3 Cobourg Street Manchester M1 3GY		
						t +44 [0]161 228 0651 e studio@jeffreymbellarchitects.co.uk		