


PIZZA PILGRIMS, MANCHESTER - DEANSGATE, PROPOSED GROUND FLOOR CEILING FINISHES PLAN

CEILING FINISHES SCHEDULE		
LEGEND	KEY REF	DESCRIPTION
	CF01	PAINT REF: TEAL DULUX TRADE COLOUR REF:10BG 22/248 SUPPLIER: WWW.DULUX.CO.UK ALLOW FOR ENDURANCE MATT PAINT FINISH.
	CF02	PAINT REF: TERRACOTTA DULUX TRADE COLOUR REF: 60YR 31/368 SUPPLIER: WWW.DULUX.CO.UK ALLOW FOR ENDURANCE MATT PAINT FINISH.
	CF03	PAINT REF: YELLOW DULUX TRADE COLOUR REF: 40YY 58/565 SUPPLIER: WWW.DULUX.CO.UK
	CF04	SKY MURAL REF: SKY BLUE & WHITE DULUX TRADE COLOUR REF:47BG 62/184 & 83YY 89/055 SUPPLIER: WWW.DULUX.CO.UK ALLOW FOR ENDURANCE MATT PAINT FINISH *ARTIST TO ADD CLOUDS
	CF05	PAINT REF: SKY BLUE DULUX TRADE COLOUR REF:47BG 62/184 SUPPLIER: WWW.DULUX.CO.UK ALLOW FOR ENDURANCE MATT PAINT FINISH.
	CF06	GRAPHIC GRAPHIC TO EXISTING CEILING DECORATION DETAILS TBC
	CF07	STONE CLADDING REF: STONE PANEL SYSTEM - RUSTIC GNEISS REAL STONE CLADDING PANELS SUPPLIER: WWW.REALBRICKCLADDING.CO.UK
	CF08	600 X 600 SUSPENDED CEILING GRID. TO BE SUPPLIED BY MAIN CONTRACTOR.
ALL PAINT FINISHES TO BE A HIGHLY DURABLE MATT FINISH FOR WALLS AND CEILINGS AND EGGSHELL FOR TIMBER WORK		

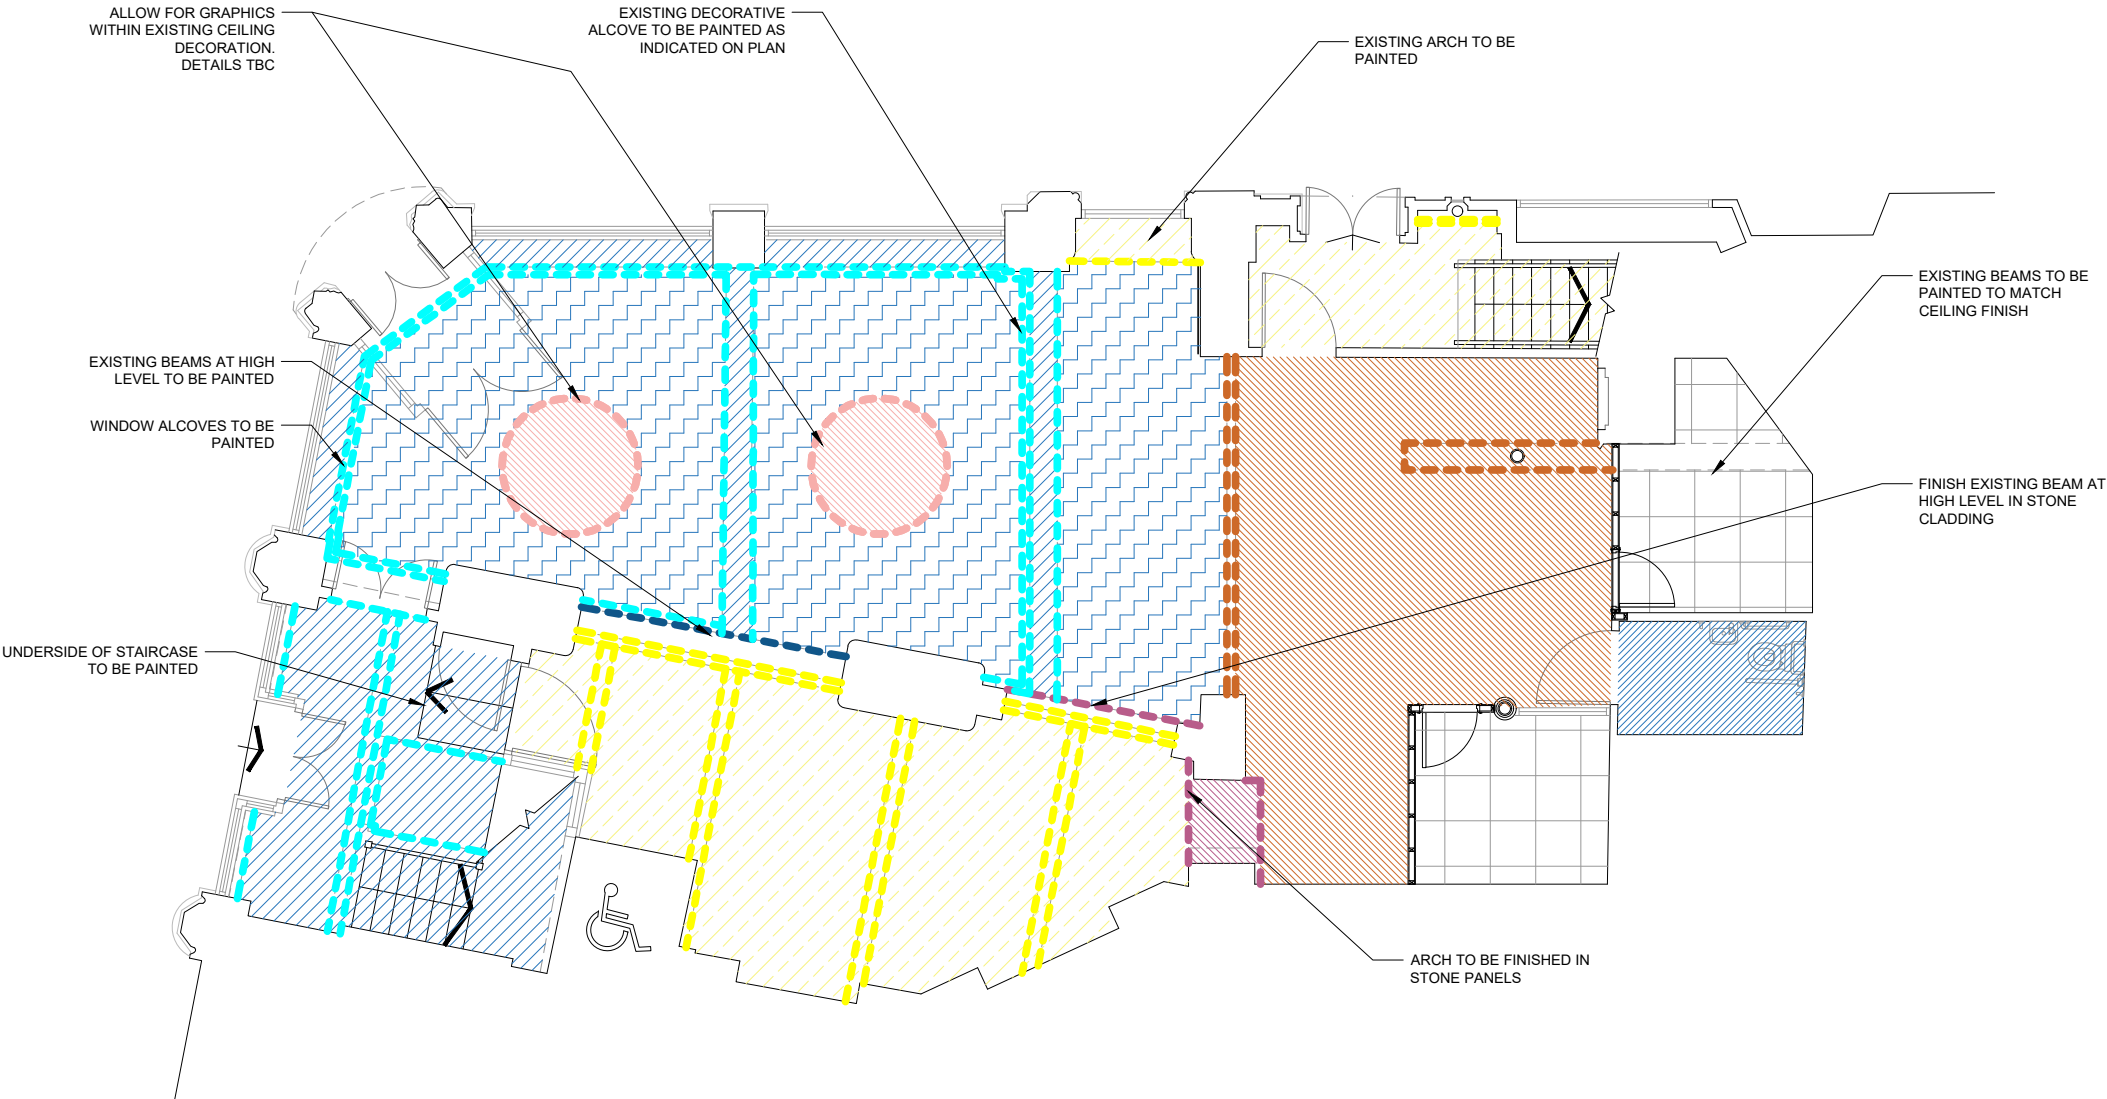

ALL HIGH LEVEL SERVICES TO BE
PAINTED TO MATCH CEILING, SEE
PAINT SPEC ABOVE

FINISHES SHOWNARE SUBJECT TO
CHANGE FOLLOWING REVIEW
FROM PIZZA PILGRIMS

GENERAL NOTES:

1. DRAWING BASED ON PLANS PROVIDED BY LANDLORD AND SURVEY BY MOBILE CAD SURVEY SOLUTIONS. ALL MEASUREMENTS MUST BE CHECKED ONSITE BY THE MAIN CONTRACTOR.

DO NOT SCALE THIS DRAWING

REV	DESCRIPTION	DATE	NAME
PIZZA PILGRIMS			
CLIENT ADDRESS PIZZA PILGRIMS PIZZA BASE, 3 KINGLY STREET, LONDON, W1B 5PD			
Shop Name DEANSGATE - MANCHESTER			
Title PROPOSED GF CEILING FINISHES PLAN			
Site Address 105- 107 DEANSGATE, GREATER, MANCHESTER M3 2BQ			
Gross FOH Area 124 m ²		Gross BOH Area 43 m ²	
Drawing No. 055_25_17			Rev.
Date 19.12.2024		Status FOR APPROVAL	Drawn by JB
Scale 0 500 1000 1500 2000 2500mm SCALE 1:50 @ A1			