


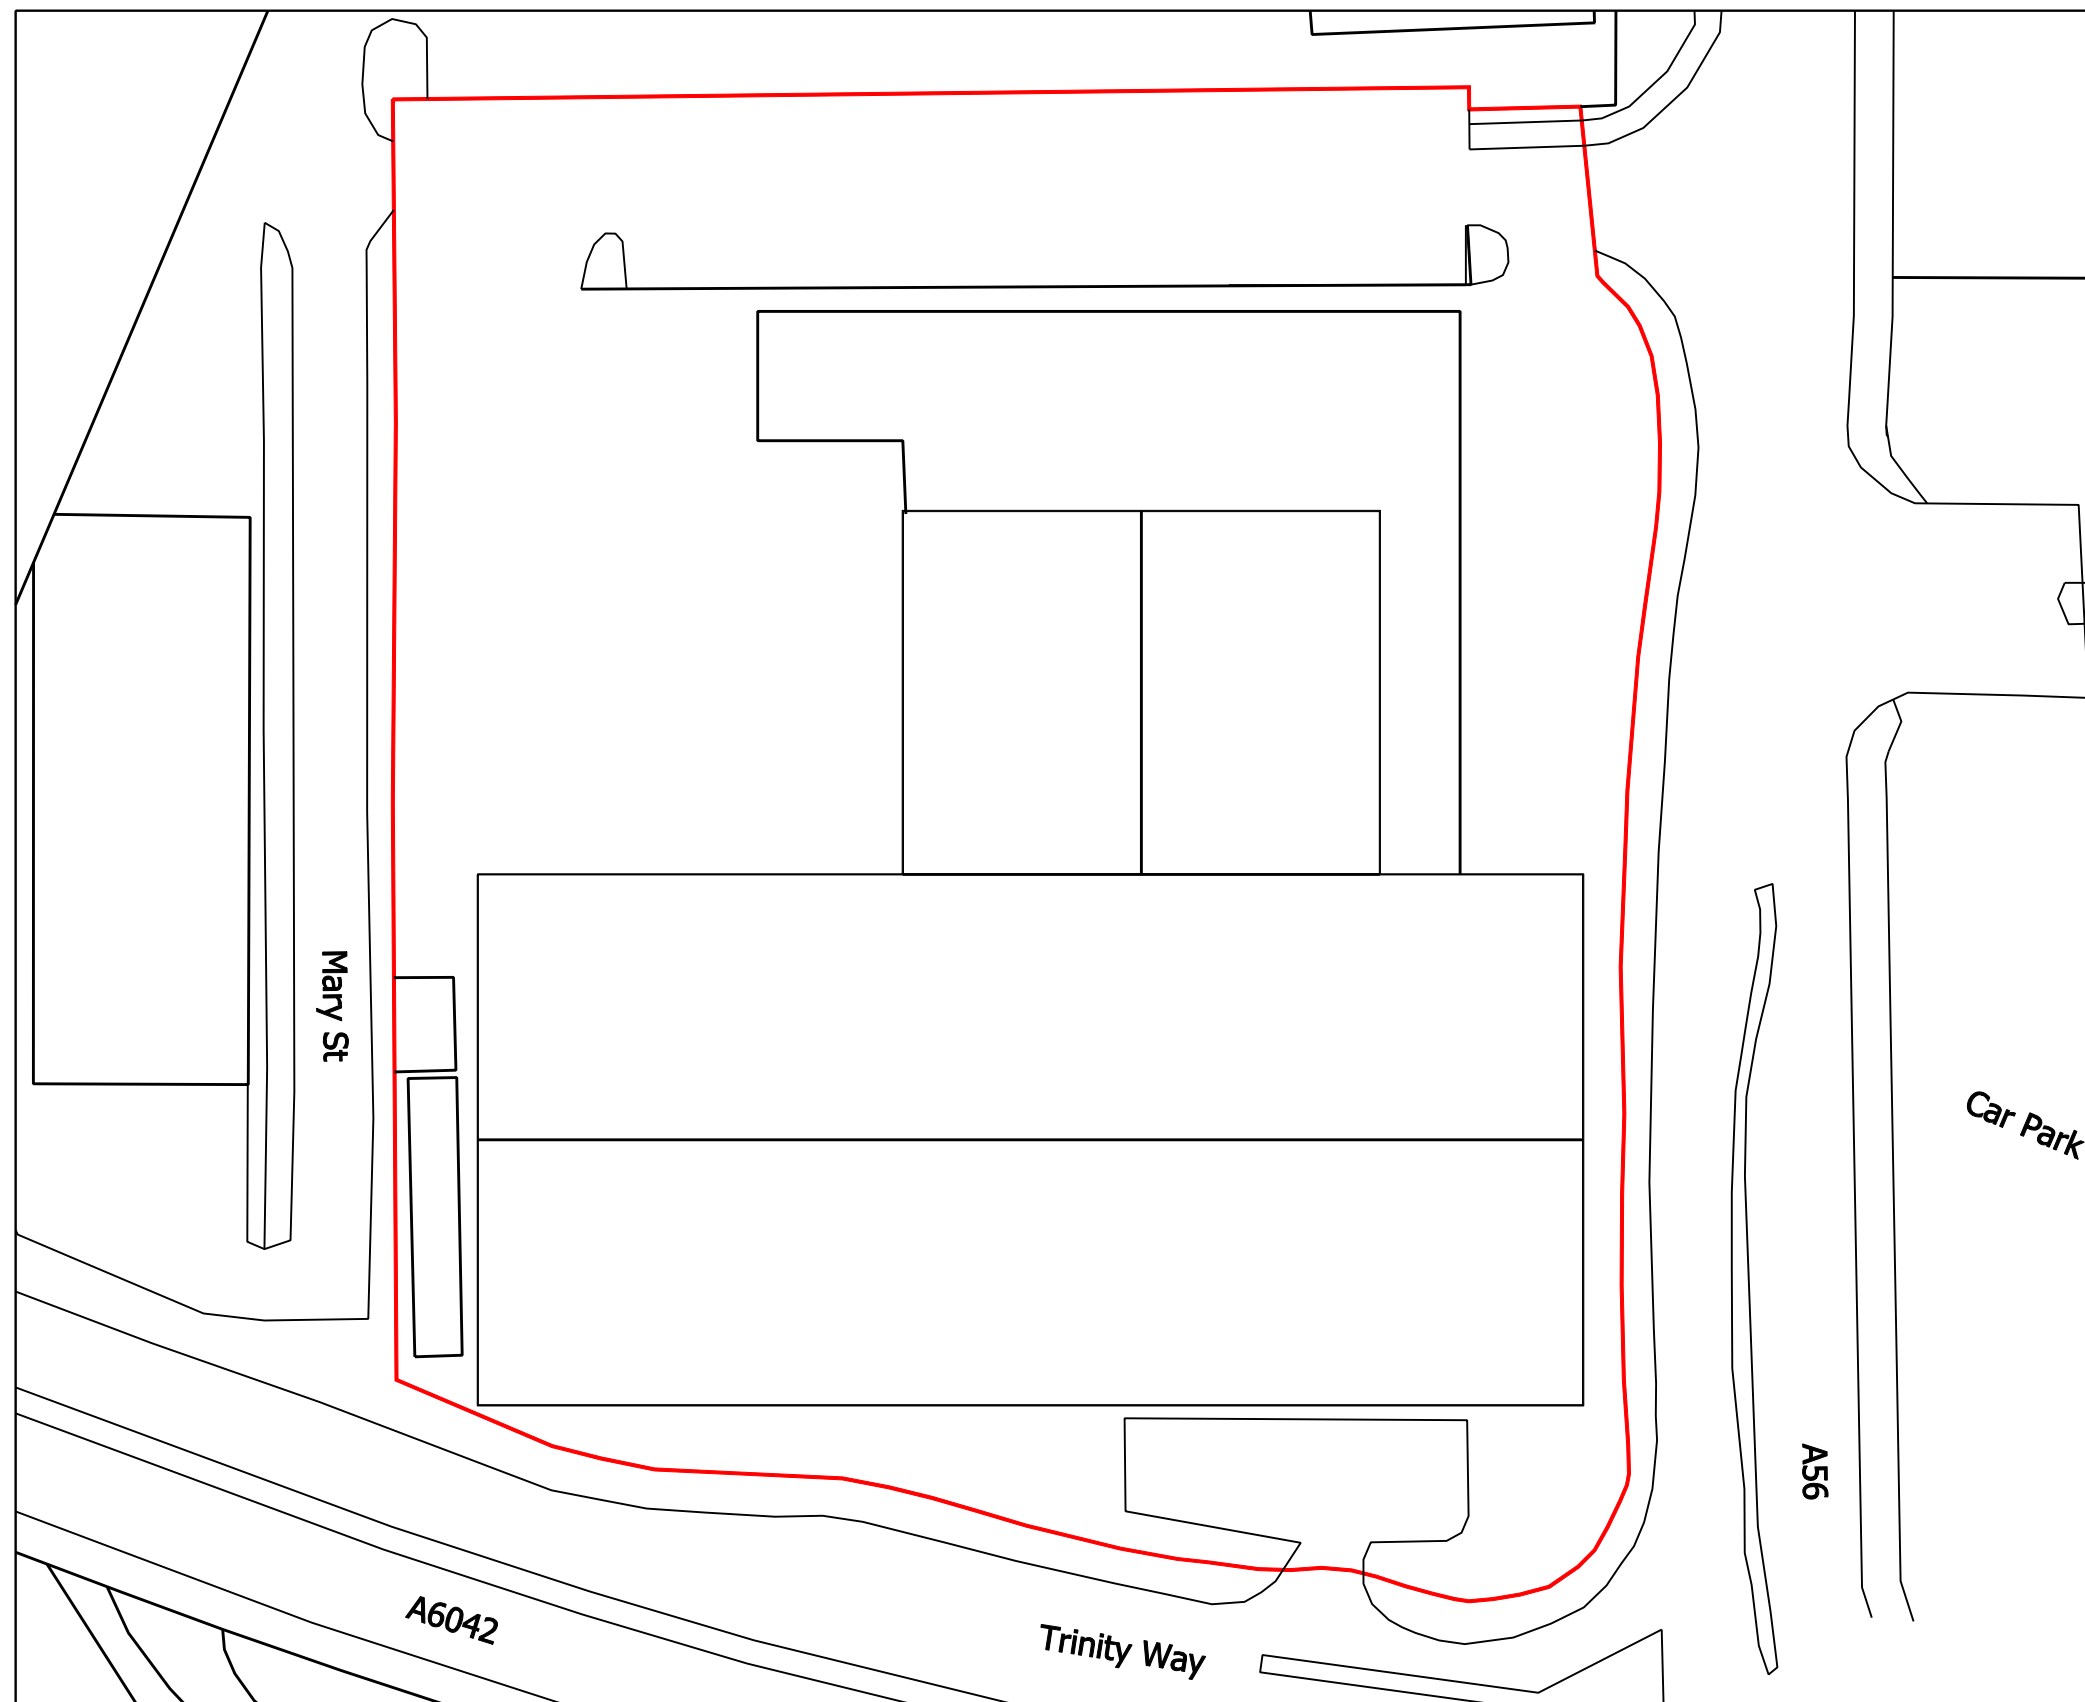

Location Plan
Kick Air Ltd
Great Ducie Street
Manchester
M3 1RR
Scale 1:1250



20 0 20 40 60 80 100 Metres

License Number: 100055651