


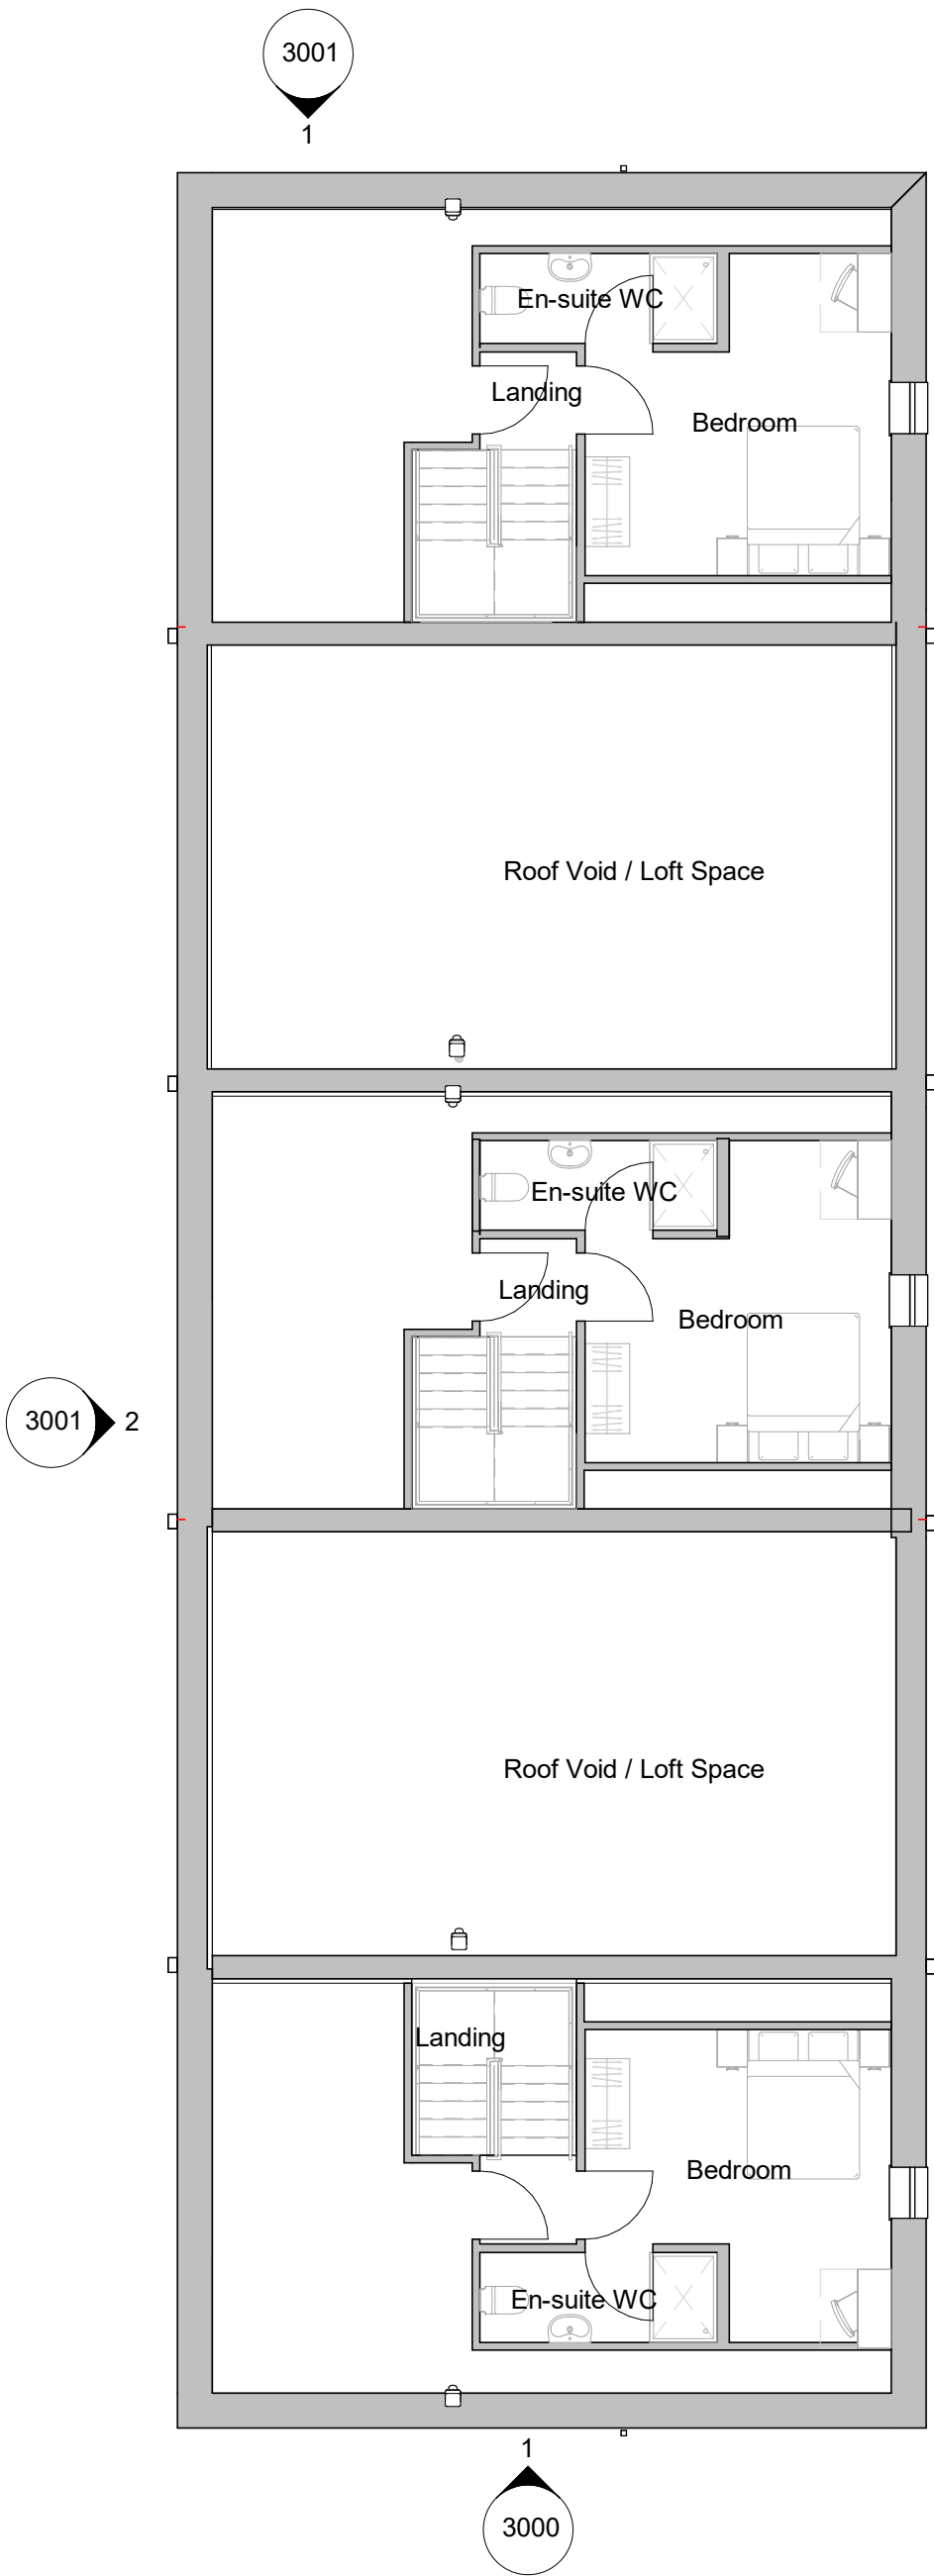

Second Floor
Scale @ 1 : 100


PLOT 14

PLOT 15

PLOT 16


PLOT 17

PLOT 18

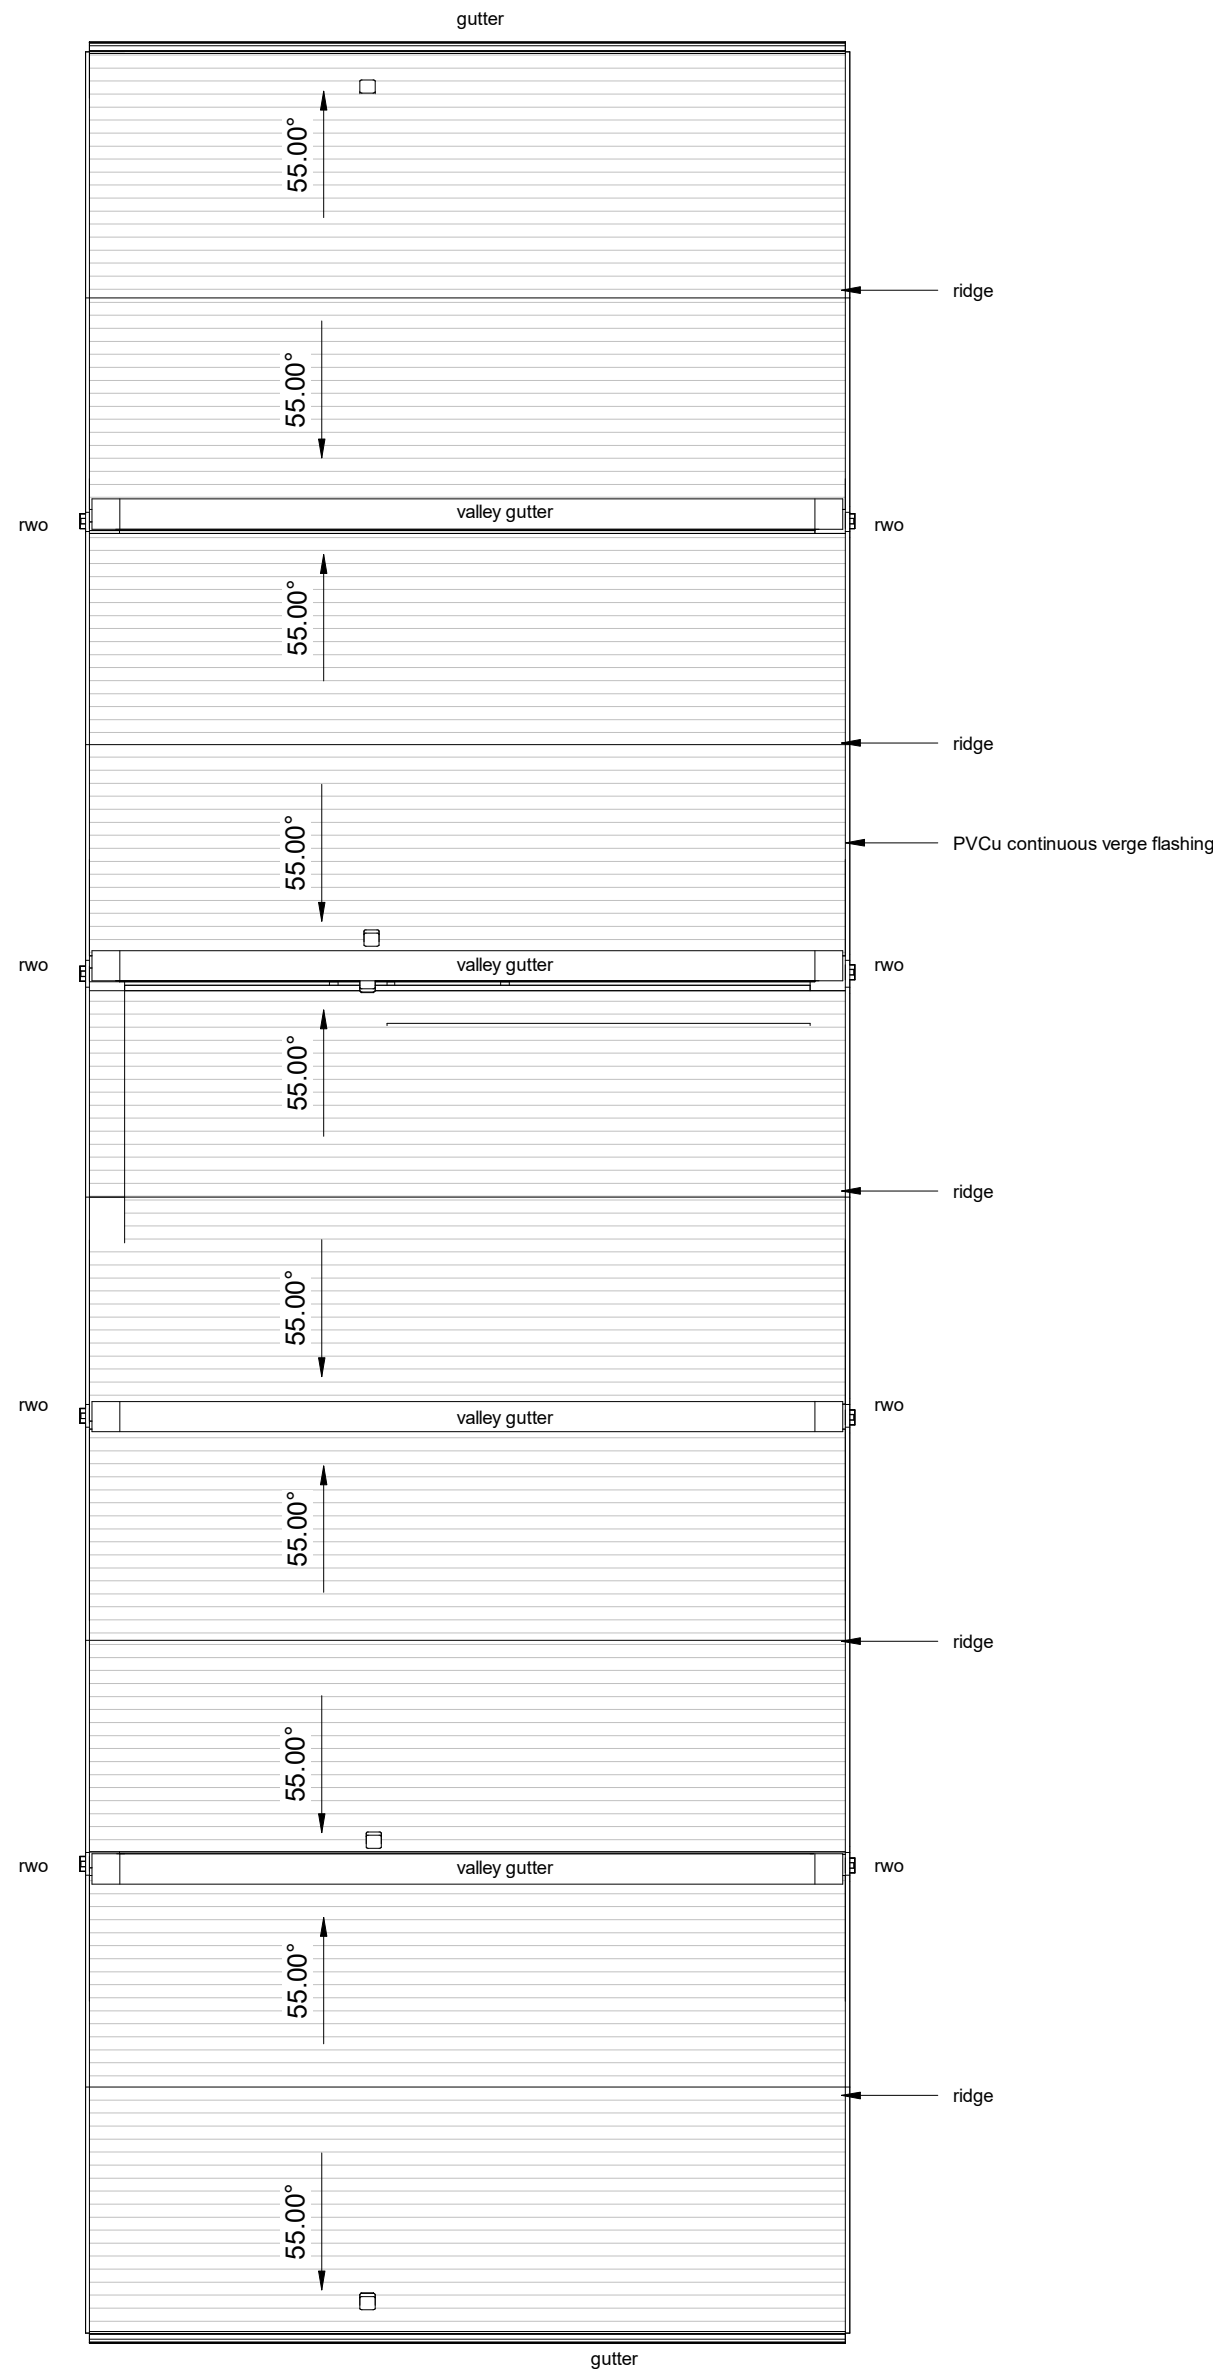

Roof Level
Scale @ 1 : 100

Block 03 - Area Schedule (GIA)		
Plot No. - House Type		Gross Internal Area
00 Ground Floor		
Plot 14 - 4B7P - GF		47.5 m ²
Plot 15 - 3B5P - GF		42.3 m ²
Plot 16 - 4B7P - GF		48.0 m ²
Plot 17 - 3B5P - GF		42.5 m ²
Plot 18 - 4B7P - GF		47.3 m ²
01 First Floor		
Plot 14 - 4B7P - FF		50.2 m ²
Plot 15 - 3B5P - FF		51.4 m ²
Plot 16 - 4B7P - FF		50.6 m ²
Plot 17 - 3B5P - FF		51.4 m ²
Plot 18 - 4B7P - FF		50.2 m ²
02 Second Floor		
Plot 14 - 4B7P - 2F		24.7 m ²
Plot 16 - 4B7P - 2F		24.7 m ²
Plot 18 - 4B7P - 2F		24.9 m ²
555.7 m ²		

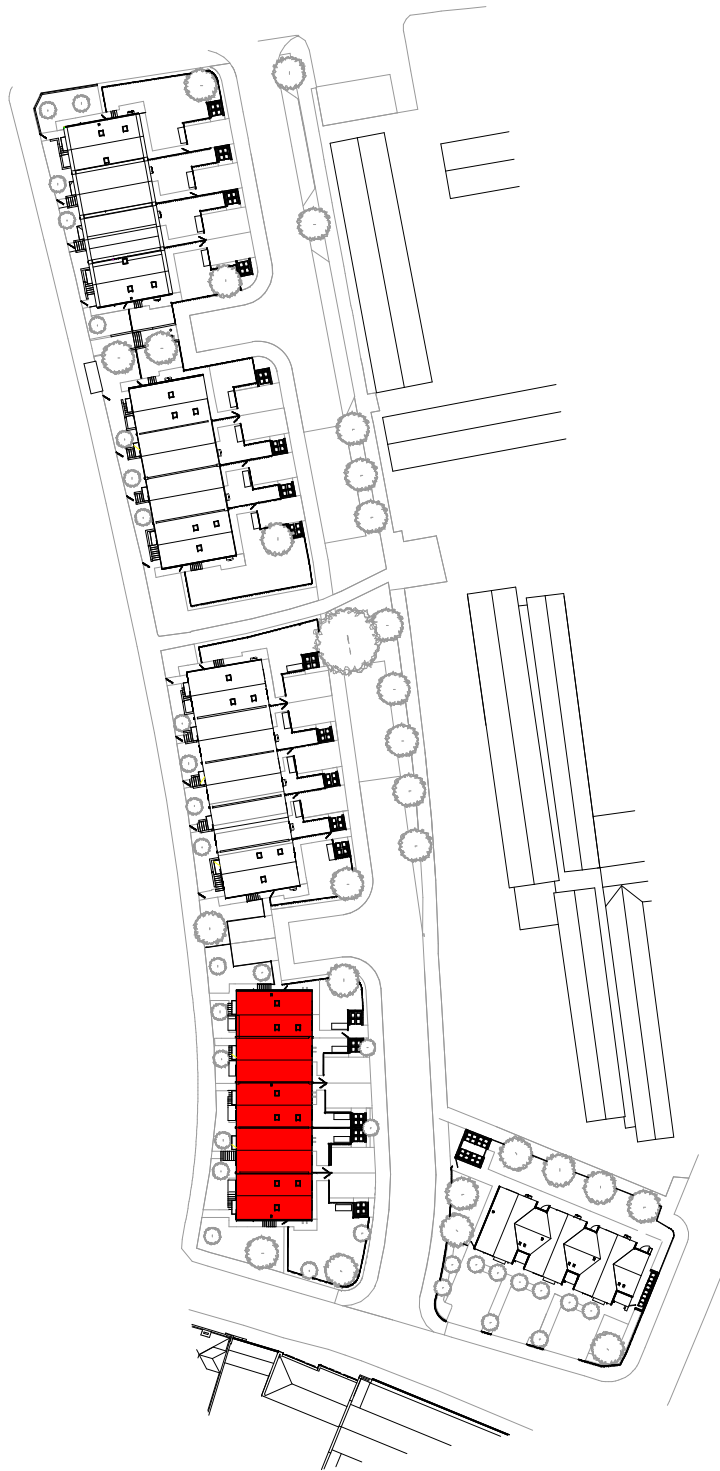

NOTES

- All dimensions and levels are to be checked on site.
 - Any discrepancies are to be reported to the architect before any work commences
 - This drawing shall not be scaled to ascertain any dimensions. Work to figured dimensions only.
 - This drawing shall not be reproduced without express written permission from AEW.
 - Title overlay drawings and ownership boundaries are produced using all reasonable endeavors. AEW cannot be responsible for the accuracy or scale discrepancy of base plans supplied to them.
 - All works are to be undertaken in accordance with Building Regulations and the latest British Standards.
 - All proprietary materials and products are to be used strictly in accordance with the manufacturers recommendations.
- This drawing contains the following model files: -
- 12191-AEW-XX-XX-M3-A-0011

CDM 2015

Client notified of duties: **John Southworth Builders**
Principal Designer: **Poole Dick**

Unless noted below, all known hazards have been highlighted on the drawing:

P011	26/02/25	NMA Submission	KJ	DS
P010	25/02/25	NMA Draft	KJ	DS
P09	08/11/24	Latest Revision	KJ	DS
P08	18/10/24	Revised windows following Munster's comments	KJ	KJ
P07	20/09/24	Single sheathing layer added to party wall	MP	DS
P06	27/08/24	Latest issue to JSB	KJ	DS
P05	14/08/24	Dropped ceiling and internal walls amended	KJ	DS
P04	05.07.24	Issue to Building Control	KJ	DS
P03	03.07.24	GIA Provided	KJ	KJ
P02	24.06.24	Stage 4 - Updated in accord with JS comments	MP	DS
P01	12.06.24	Initial Stage 4 Issue	KJ	DS
Rev	Date	Description	Drawn by	Checked By

Status	Purpose of Issue
S2	For Information

drawing stage **Stage 4**

client

John Southworth

project

Parkmount - Block 03

drawing title

Block 03 - Second & Roof GA

date	05/16/24	drawn	KJ
scale	1 : 100	checked	DS

Rev **P011**

Dwg No **12191-AEW-03-XX-DR-A-2001**

aew architects
0161 214 4370
www.aewarchitects.com

