


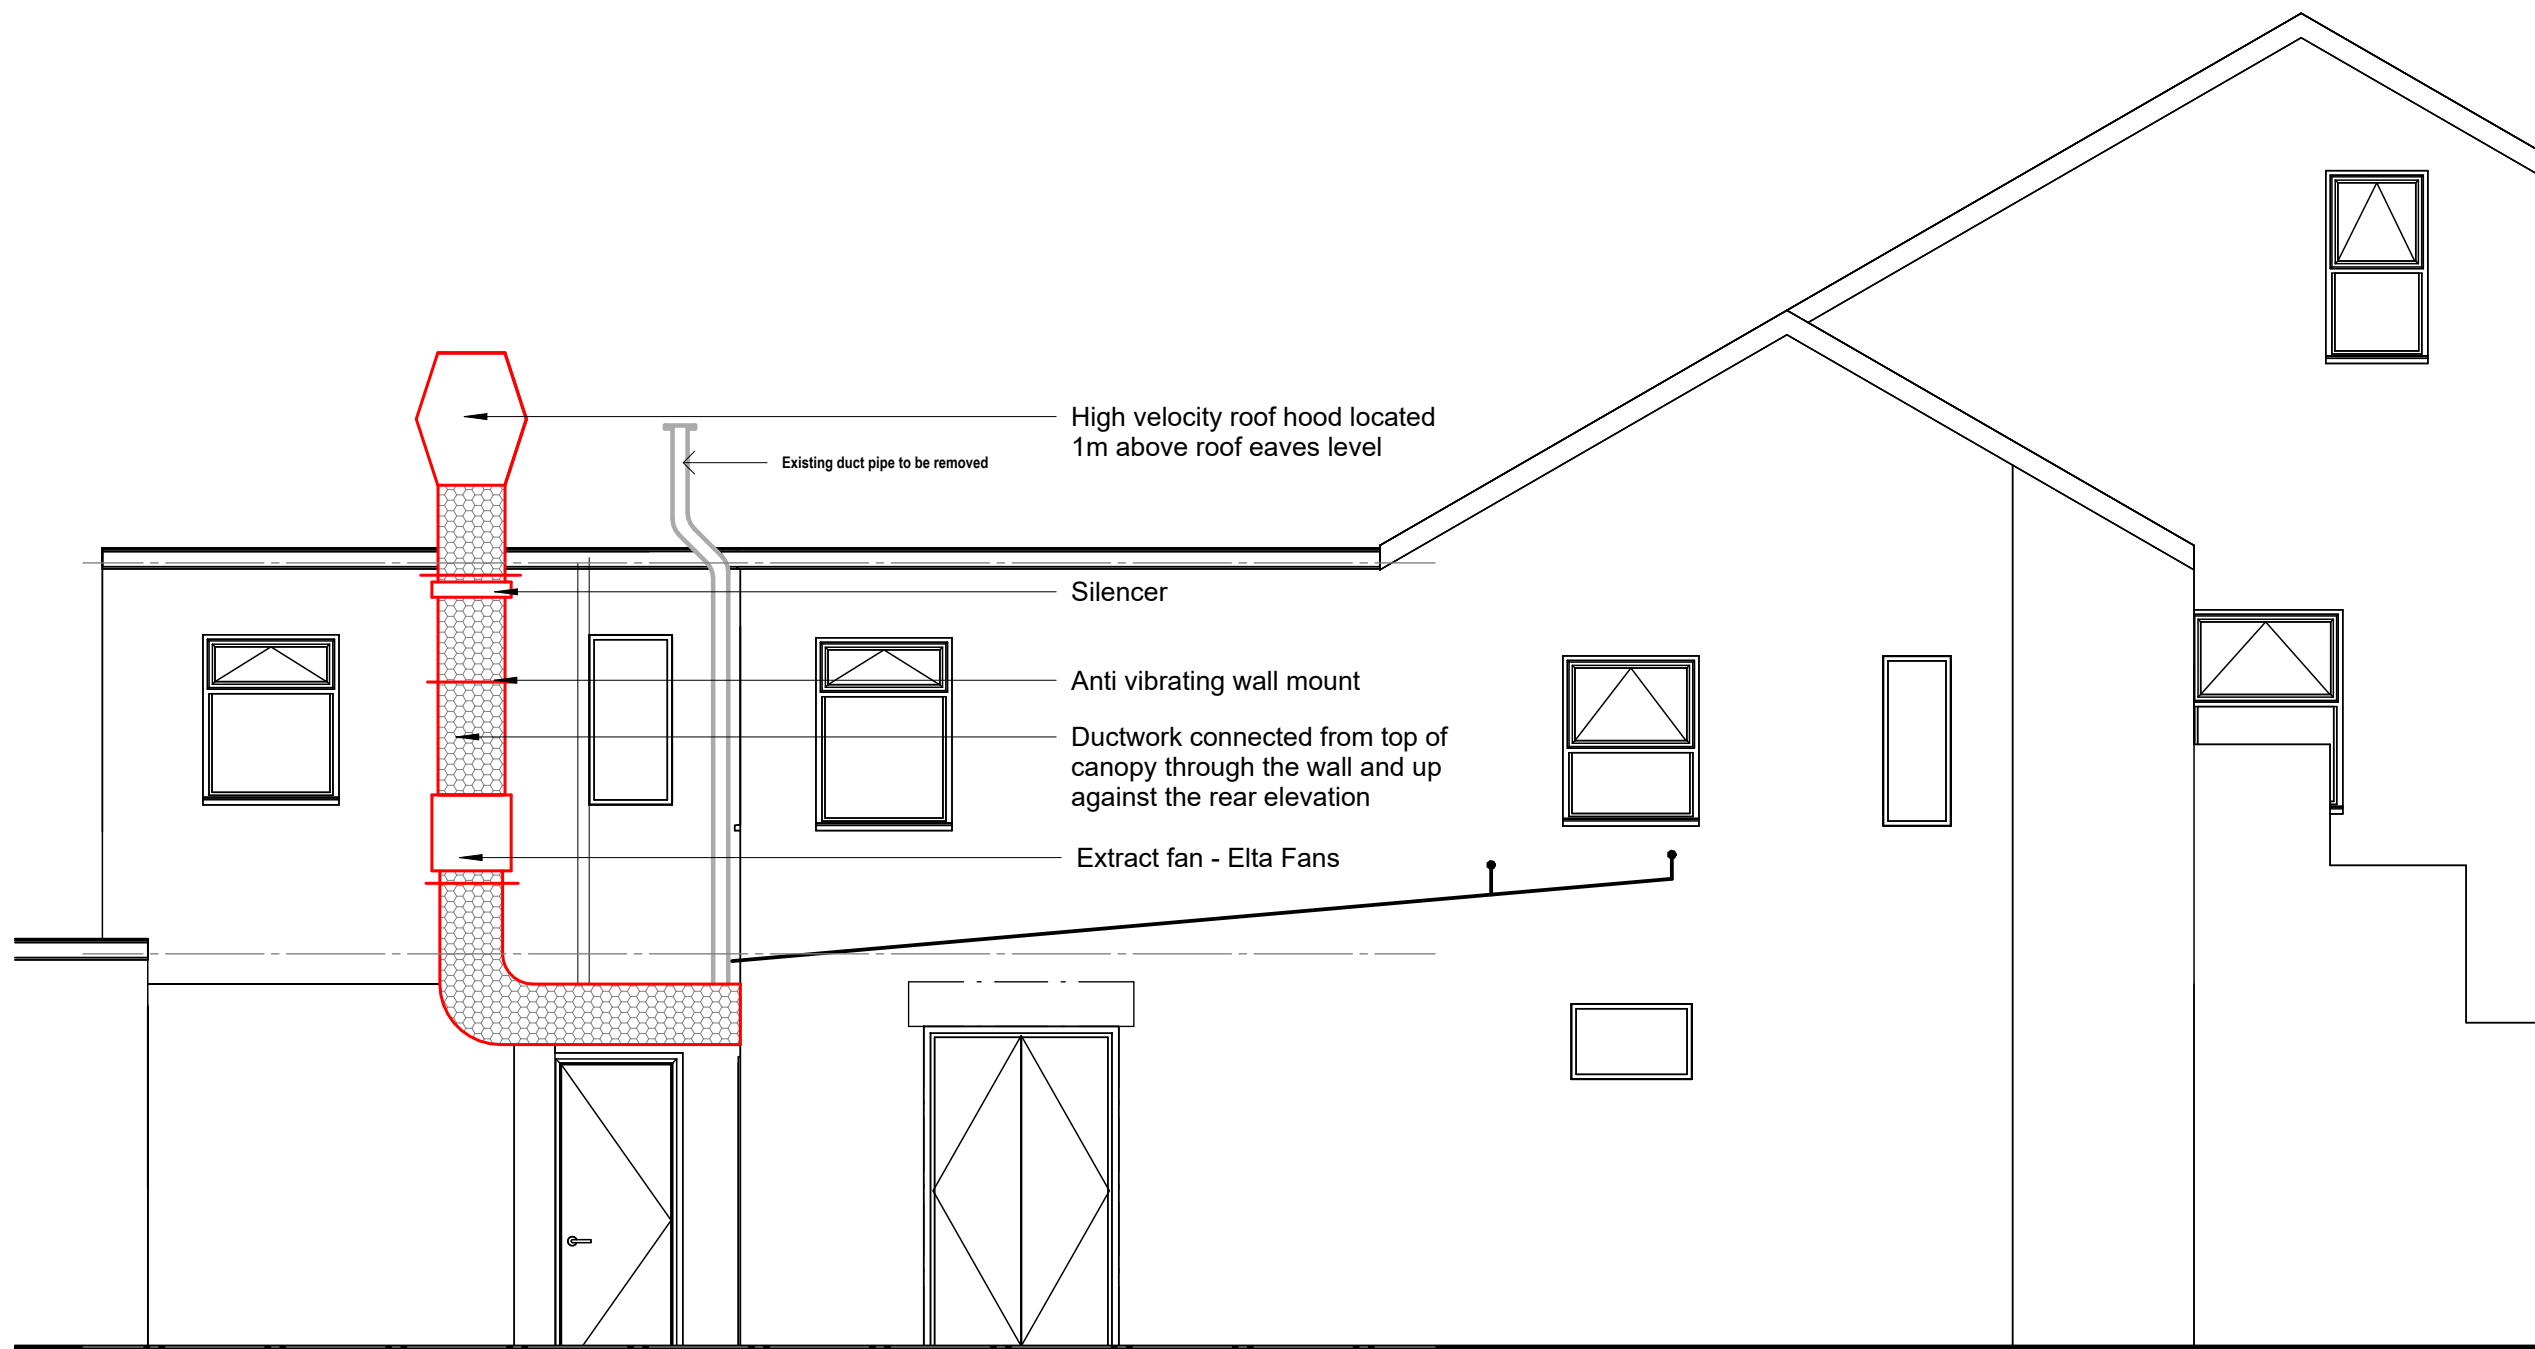

01_P-Elevation
1 : 50

COPYRIGHT © ALL RIGHTS RESERVED BY VIKAS ALYAS LTD. DO NOT SCALE FROM DRAWING. DRAWING INDICATES DESIGN INTENT ONLY. REPORT ANY DISCREPANCIES TO CLIENT / VA LTD. NOT TO BE USED FOR CONSTRUCTION UNLESS STATED SO. TO BE READ IN CONJUNCTION WITH OTHER DRAWINGS OR SPECIFICATION WHERE PROVIDED.

ARCHITEK
BUILDING DESIGN CONSULTANCY

0161 511 8479
vikas@architek.uk
916 Stockport Road, Levenshulme, Manchester, M19 3AB

No.	Description	Date
P1	Issue to Planning	16.12.2024

PROJECT		ADDRESS		CLIENT		
Upgrade of existing canopy, extract and duct system		1020 Stockport Rd, Manchester M19 3WN		Mr Sohail Raza		
MANCHESTER CITY COUNCIL	PURPOSE OF ISSUE Planning	SHEET Proposed Elevation 01	Date 29.11.2024	Project number 1301	Scale (@ A3) 1 : 50	
			Drawn by VA	DRAWING NUMBER		REV
			Checked by VA	A105		P1