


157 Hamilton Road, M13 OPL
Proposed Plans
Date: 19.02.2025
Scale: 1:50

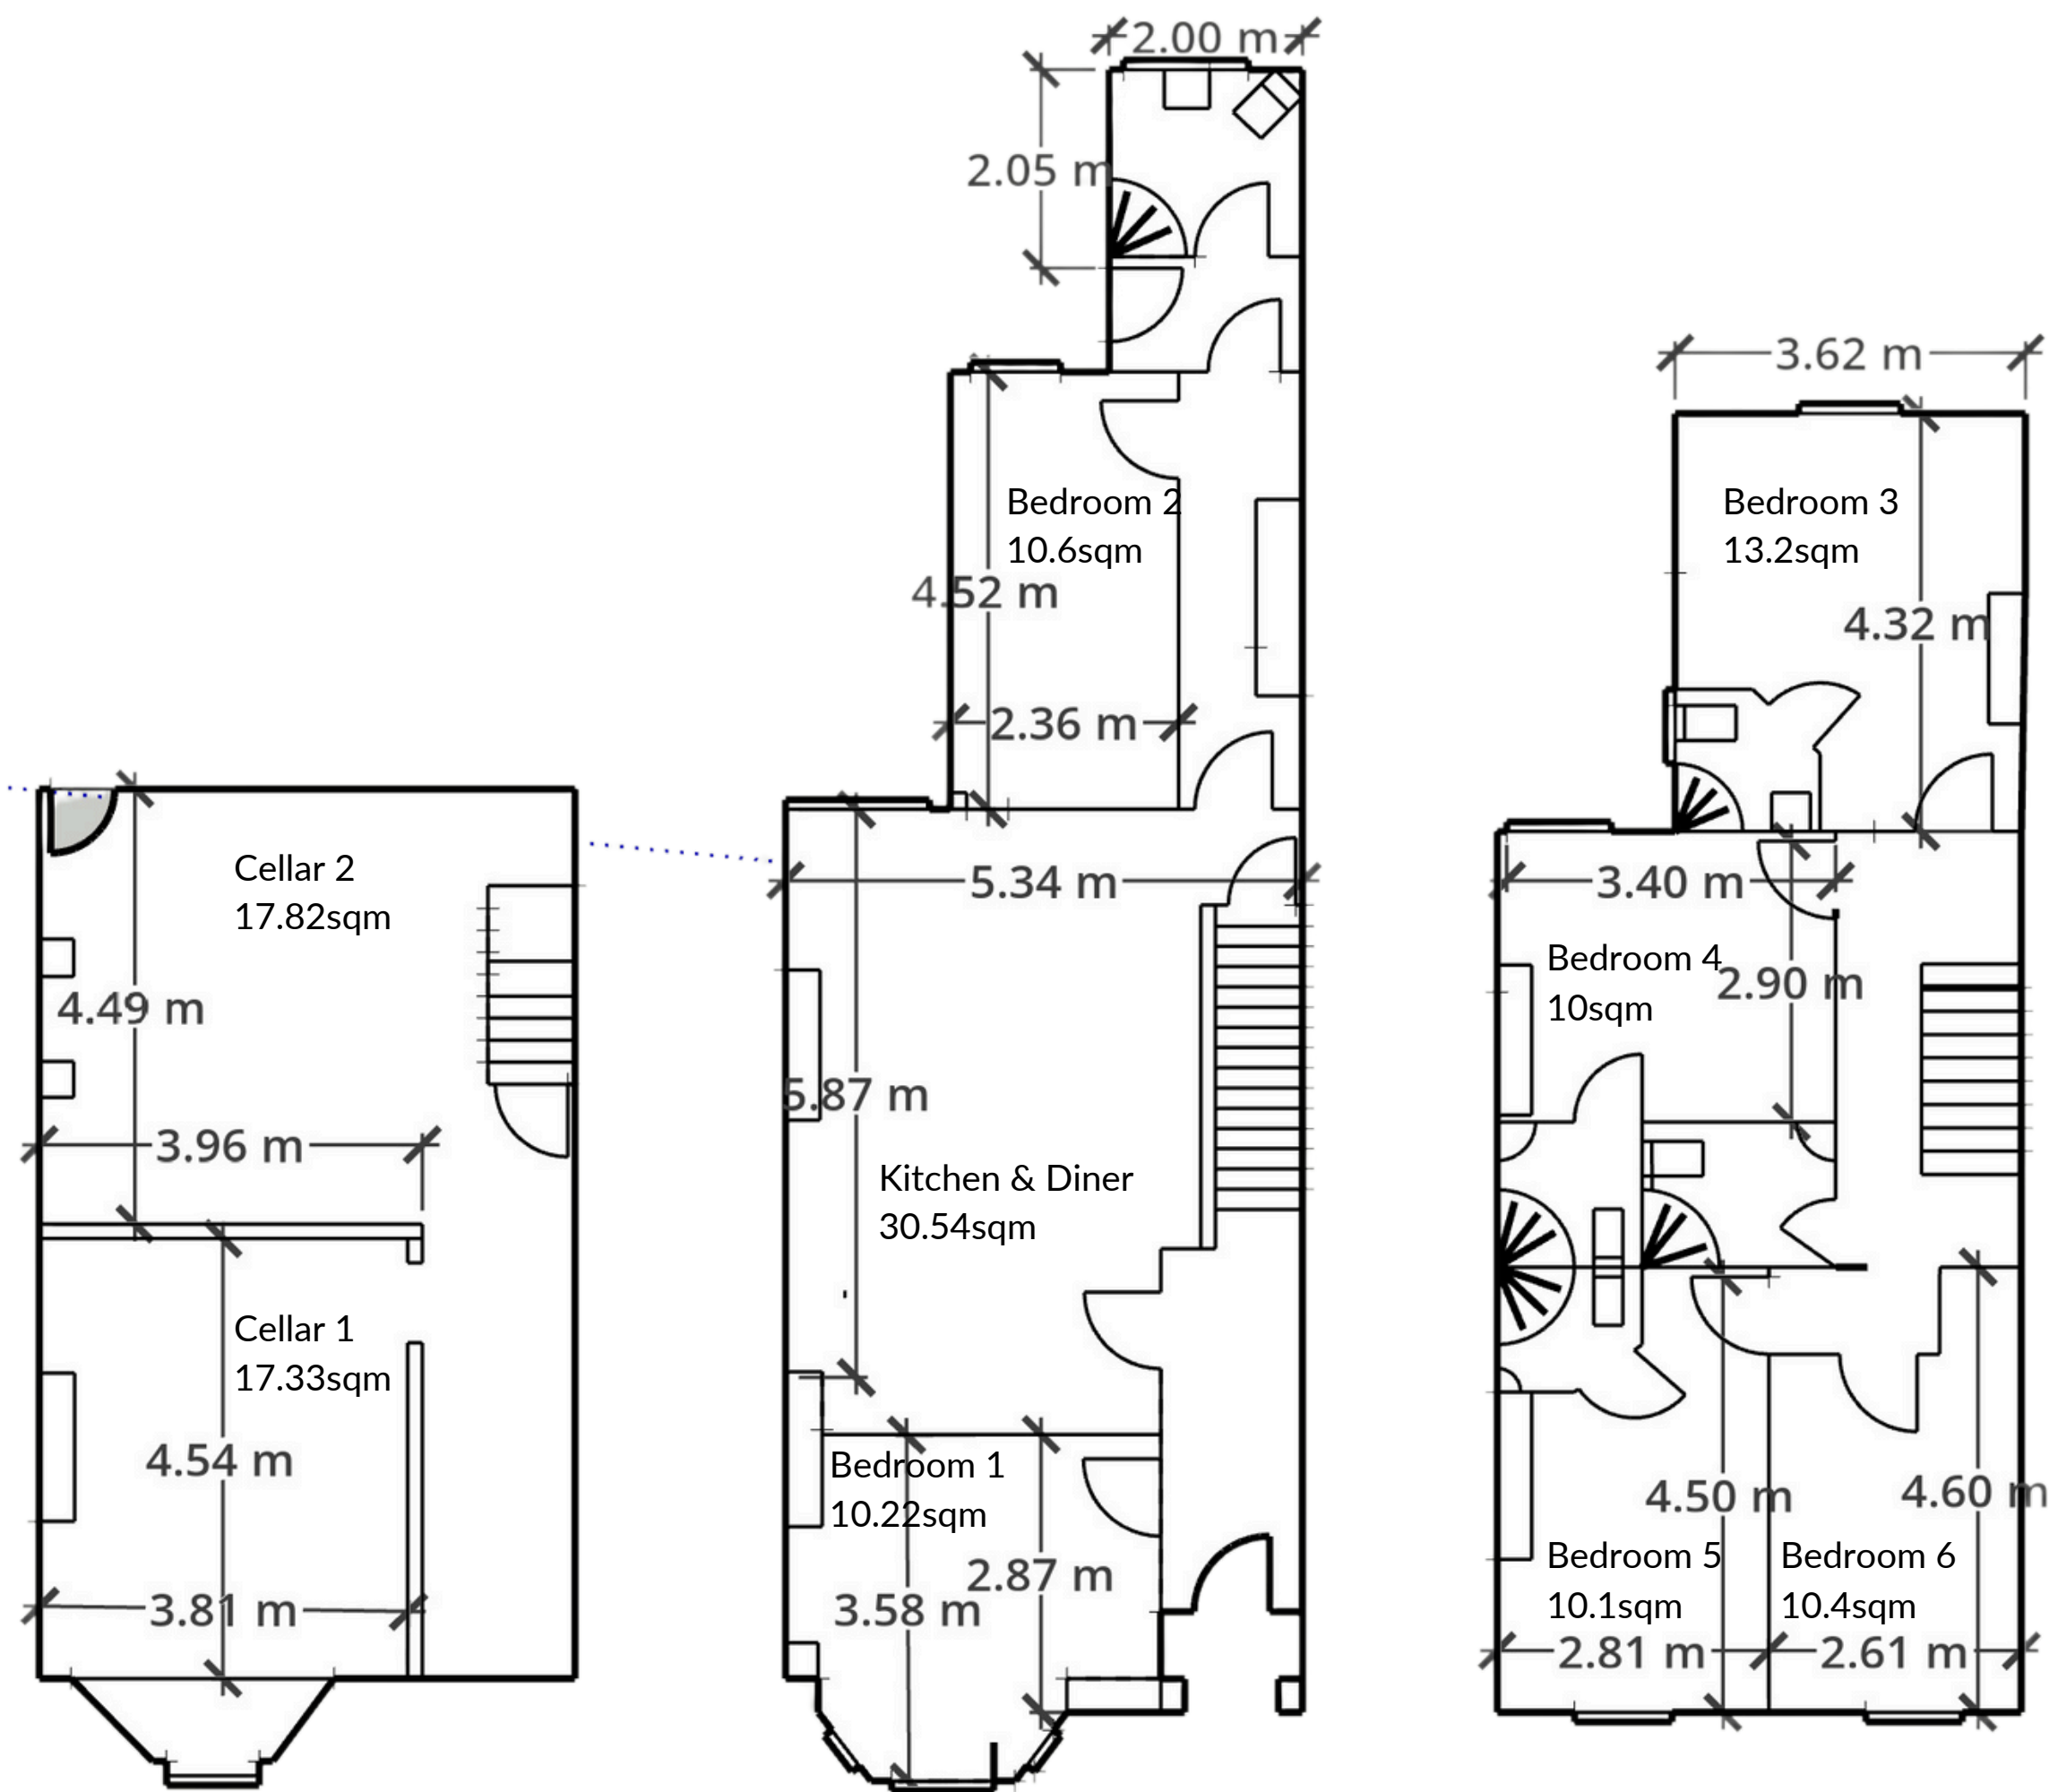

157 Hamilton Road, M13 OPL
Proposed Plans
Date: 19.02.2025
Scale: 1:50

