



Ground floor

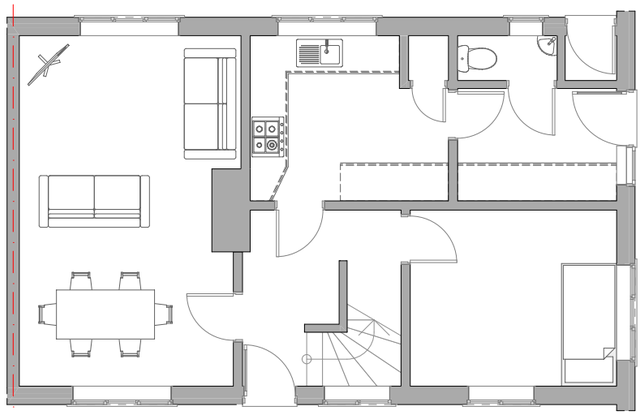

First floor

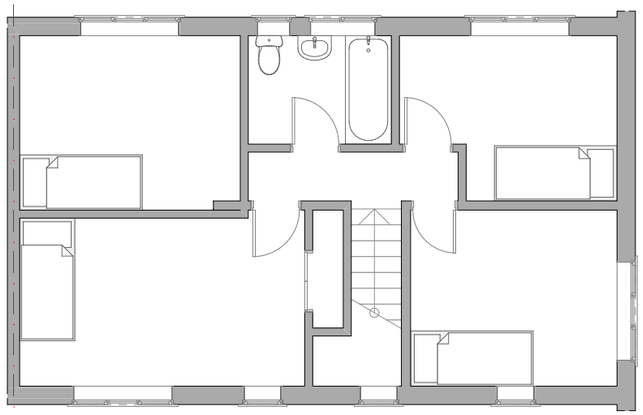

ebrdesigns.com
design • build • manage

250 Church Road
Urmston
Manchester
M41 6HD

t: 0161 641 2533
e: info@ebrdesigns.com
w: www.ebrdesigns.com

Client
The Message Trust

Job Title
proposed extension
547 Greenwood Road
Wythenshawe
Manchester
M22 9RE

Drawing Title
Existing floor plans

Drawing Status
planning

Drawn by
JMR

Date
February 2025


Scale
1:100 @ A3

Job Number
ebr/00987

Drawing Number
A0.1

Revision	Description	Date

All dimensions to be checked on site prior to fabrication of components or execution of works. This drawing, the design and information contained within are copyright of ebrdesigns.com ltd and must not be used or reproduced without express permission. ebrdesigns.com ltd shall not be liable if used or reproduced without authorisation.

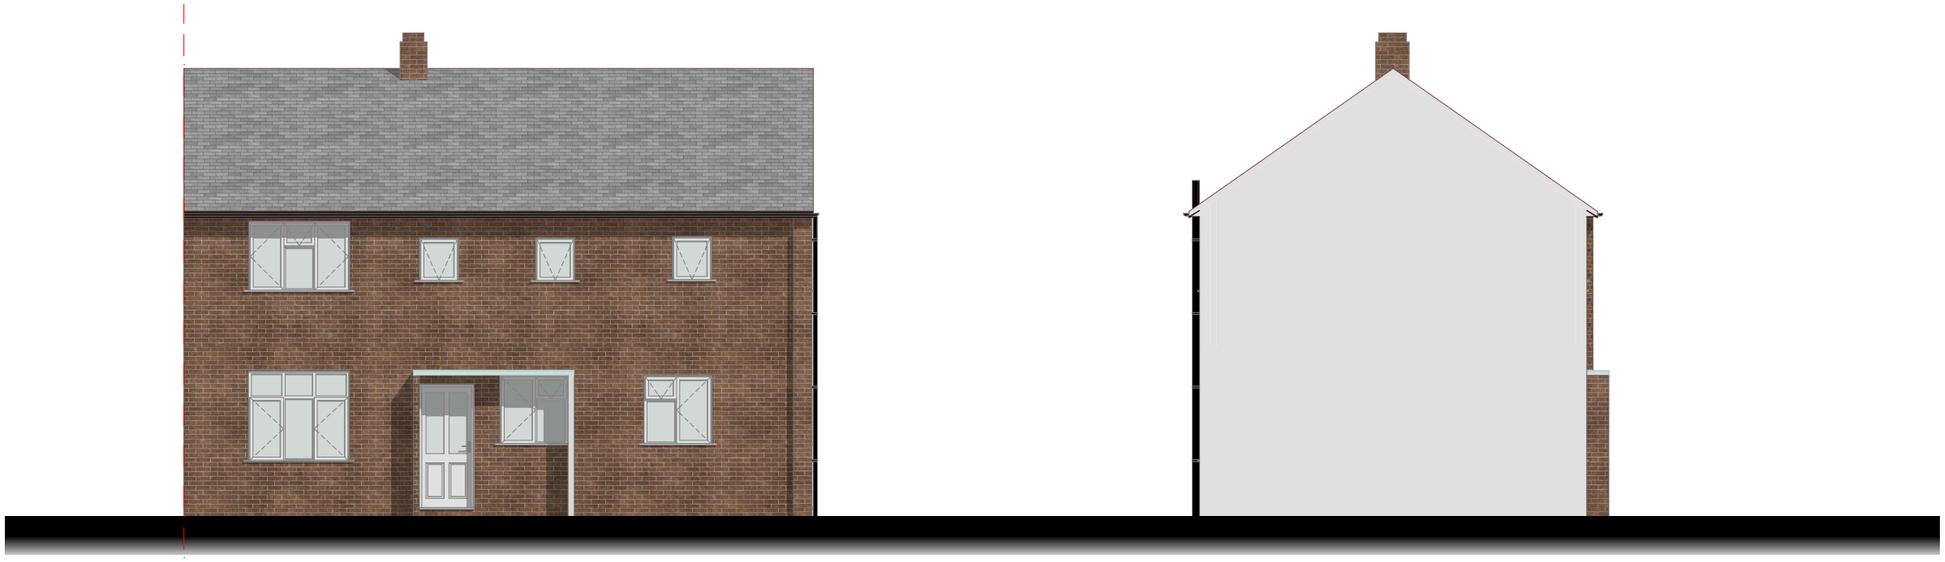

Front elevation

Side elevation



Rear elevation



Side_2 elevation

0 1 2 3 4 5

ebrdesigns.com
design • build • manage

250 Church Road
Urmston
Manchester
M41 6HD

t: 0161 641 2533
e: info@ebrdesigns.com
w: www.ebrdesigns.com

Client
The Message Trust

Job Title
proposed extension
547 Greenwood Road
Wythenshawe
Manchester
M22 9RE

Drawing Title
Existing elevations

Drawing Status
planning

Drawn by
JMR

Date
February 2025


Scale
1:100 @ A3

Job Number
ebr/00987


Drawing Number
A0.2

Revision	Description	Date

All dimensions to be checked on site prior to fabrication of components or execution of works. This drawing, the design and information contained within are copyright of ebrdesigns.com ltd and must not be used or reproduced without express permission. ebrdesigns.com ltd shall not be liable if used or reproduced without authorisation.

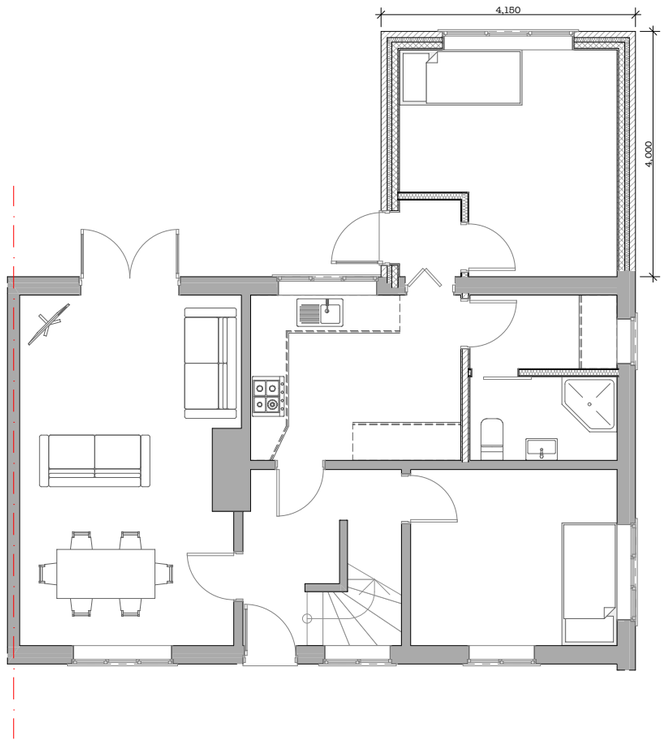

Ground floor

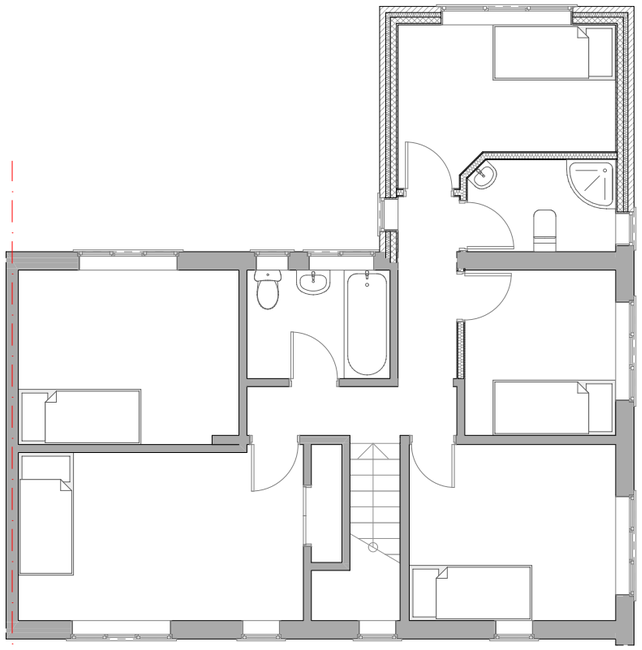

First floor

0 1 2 3 4 5

ebrdesigns.com
design • build • manage

250 Church Road
Urmston
Manchester
M41 6HD

t: 0161 641 2533
e: info@ebrdesigns.com
w: www.ebrdesigns.com

Client
The Message Trust

Job Title
proposed extension
547 Greenwood Road
Wythenshawe
Manchester
M22 9RE

Drawing Title
Proposed floor plans

Drawing Status
planning

Drawn by
JMR

Date
February 2025

Scale
1:100 @ A3

Job Number
ebr/00987

Drawing Number
A0.3

Revision	Description	Date

All dimensions to be checked on site prior to fabrication of components or execution of works. This drawing, the design and information contained within are copyright of ebrdesigns.com ltd and must not be used or reproduced without express permission. ebrdesigns.com ltd shall not be liable if used or reproduced without authorisation.



Front elevation

Side elevation



Rear elevation

Side_2 elevation

0 1 2 3 4 5

ebrdesigns.com
design • build • manage

250 Church Road
Urmston
Manchester
M41 6HD

t: 0161 641 2533
e: info@ebrdesigns.com
w: www.ebrdesigns.com

Client
The Message Trust

Job Title
proposed extension
547 Greenwood Road
Wythenshawe
Manchester
M22 9RE

Drawing Title
Proposed elevations

Drawing Status
planning

Drawn by	Date
JMR	February 2025

Scale
1:100 @ A3

Job Number	Drawing Number
ebr/00987	**A0.4**

Revision	Description	Date

All dimensions to be checked on site prior to fabrication of components or execution of works. This drawing, the design and information contained within are copyright of ebrdesigns.com ltd and must not be used or reproduced without express permission. ebrdesigns.com ltd shall not be liable if used or reproduced without authorisation.