


PIZZA PILGRIMS, MANCHESTER - DEANSGATE, EXISTING GA FIRST FLOOR

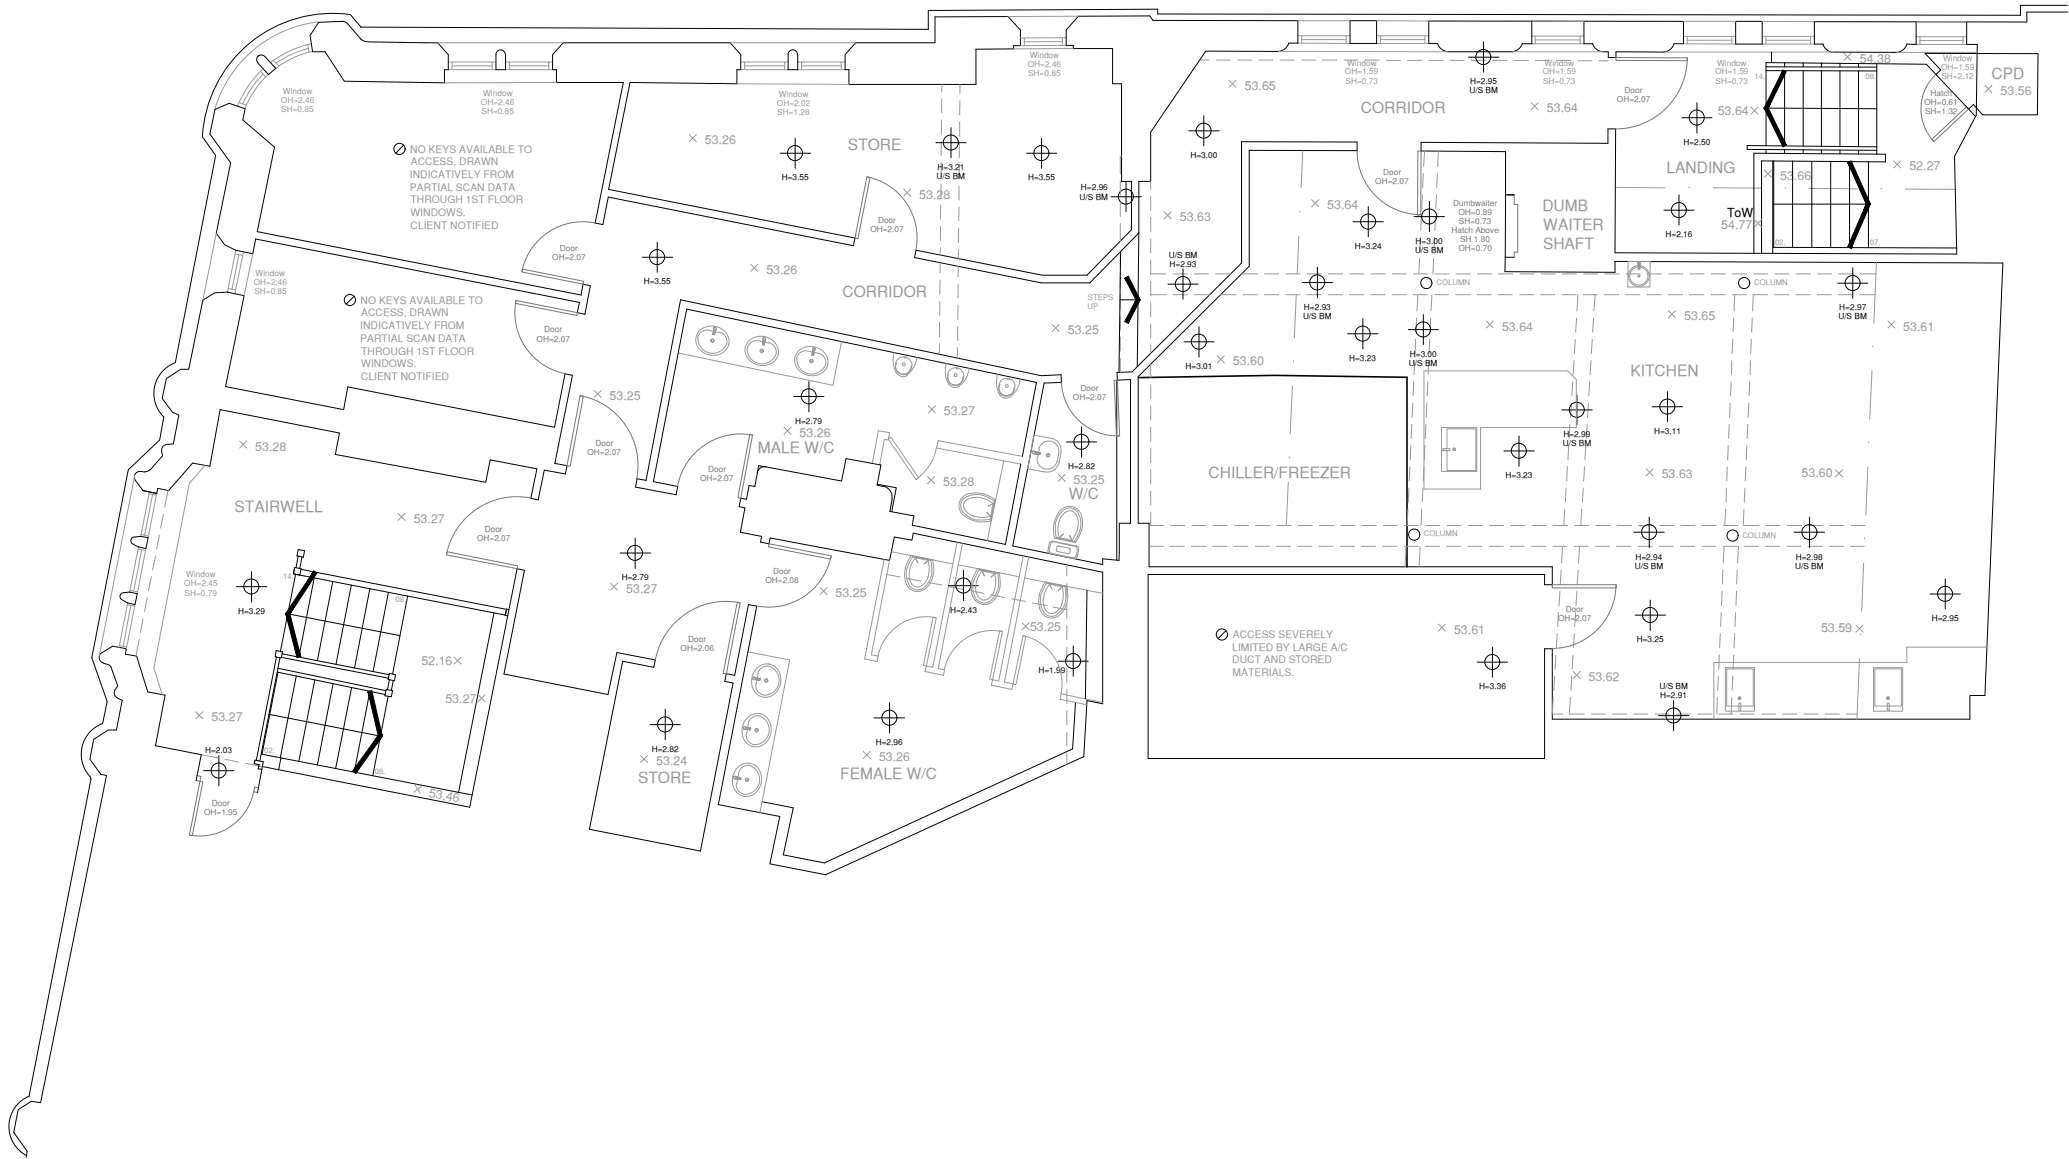

GENERAL NOTES:

- DRAWING IS INDICATIVE. ALL MEASUREMENTS MUST BE CHECKED ONSITE BY THE MAIN CONTRACTOR.

REV	DESCRIPTION	DATE	NAME
PIZZA PILGRIMS			
CLIENT ADDRESS PIZZA PILGRIMS PIZZA BASE, 3 KINGLY STREET, LONDON, W1B 5PD			
Shop Name DEANSGATE - MANCHESTER			
Title EXISTING GA FIRST FLOOR			
Site Address 105- 107 DEANSGATE, GREATER, MANCHESTER M3 2BQ			
Gross FOH Area 24 m ²		Gross BOH Area 193 m ²	
Drawing No. 055_25_03			Rev. -
Date 19.12.2024		Status FOR APPROVAL	Drawn by JB
Scale 0 500 1000 1500 2000 2500mm SCALE 1:50 @ A1			