


Rev	Description	By	Date


0 20 50 100 125m
Scale - 1:2500

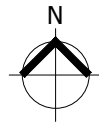

NB Responsibility is not accepted for errors made by others scaling from this drawing

A4

DRAFT

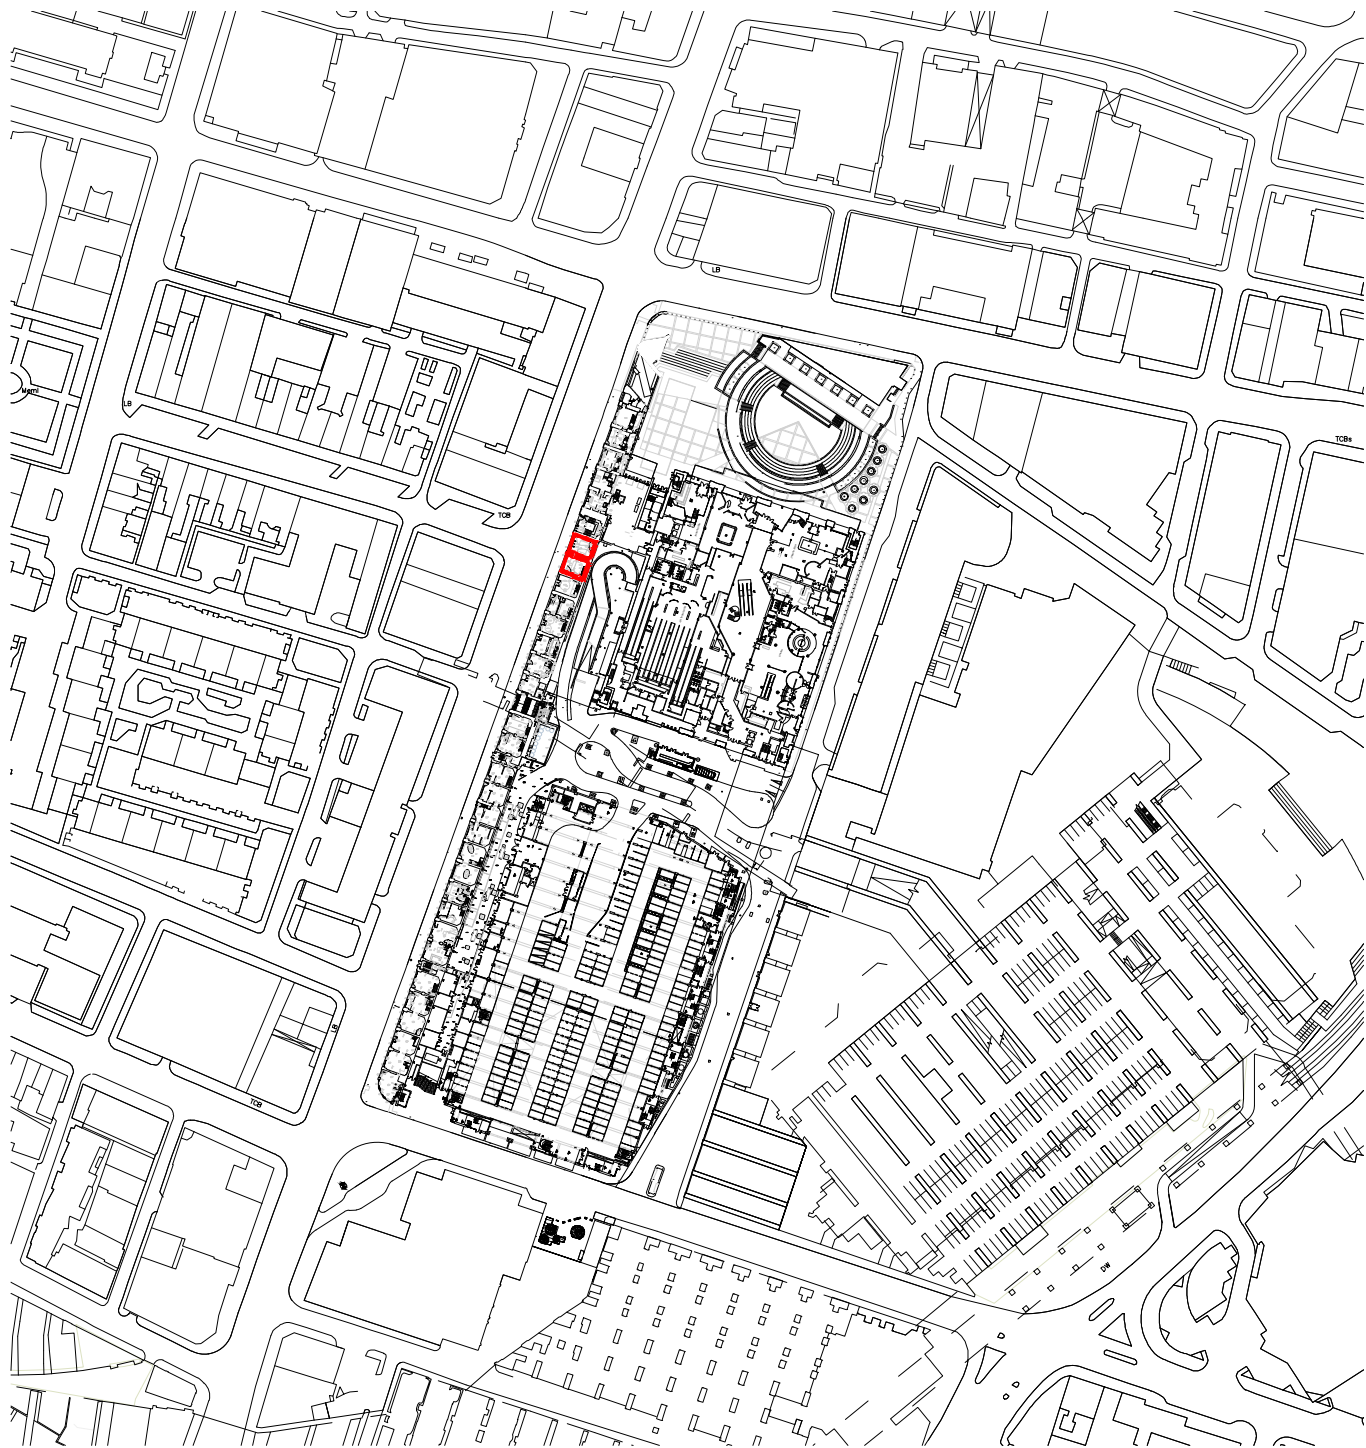

Project GREAT NORTHERN WAREHOUSE MANCHESTER	Drawn by GJS	Surveyor RSS	Date APRIL 2024
Client TOBERMORY SARL	Scale 1:2500 @ A4		
Title 237-239 DEANS GATE TERRACE LOCATION PLAN	Drawing Number M232839 -D09-01	Revision	

