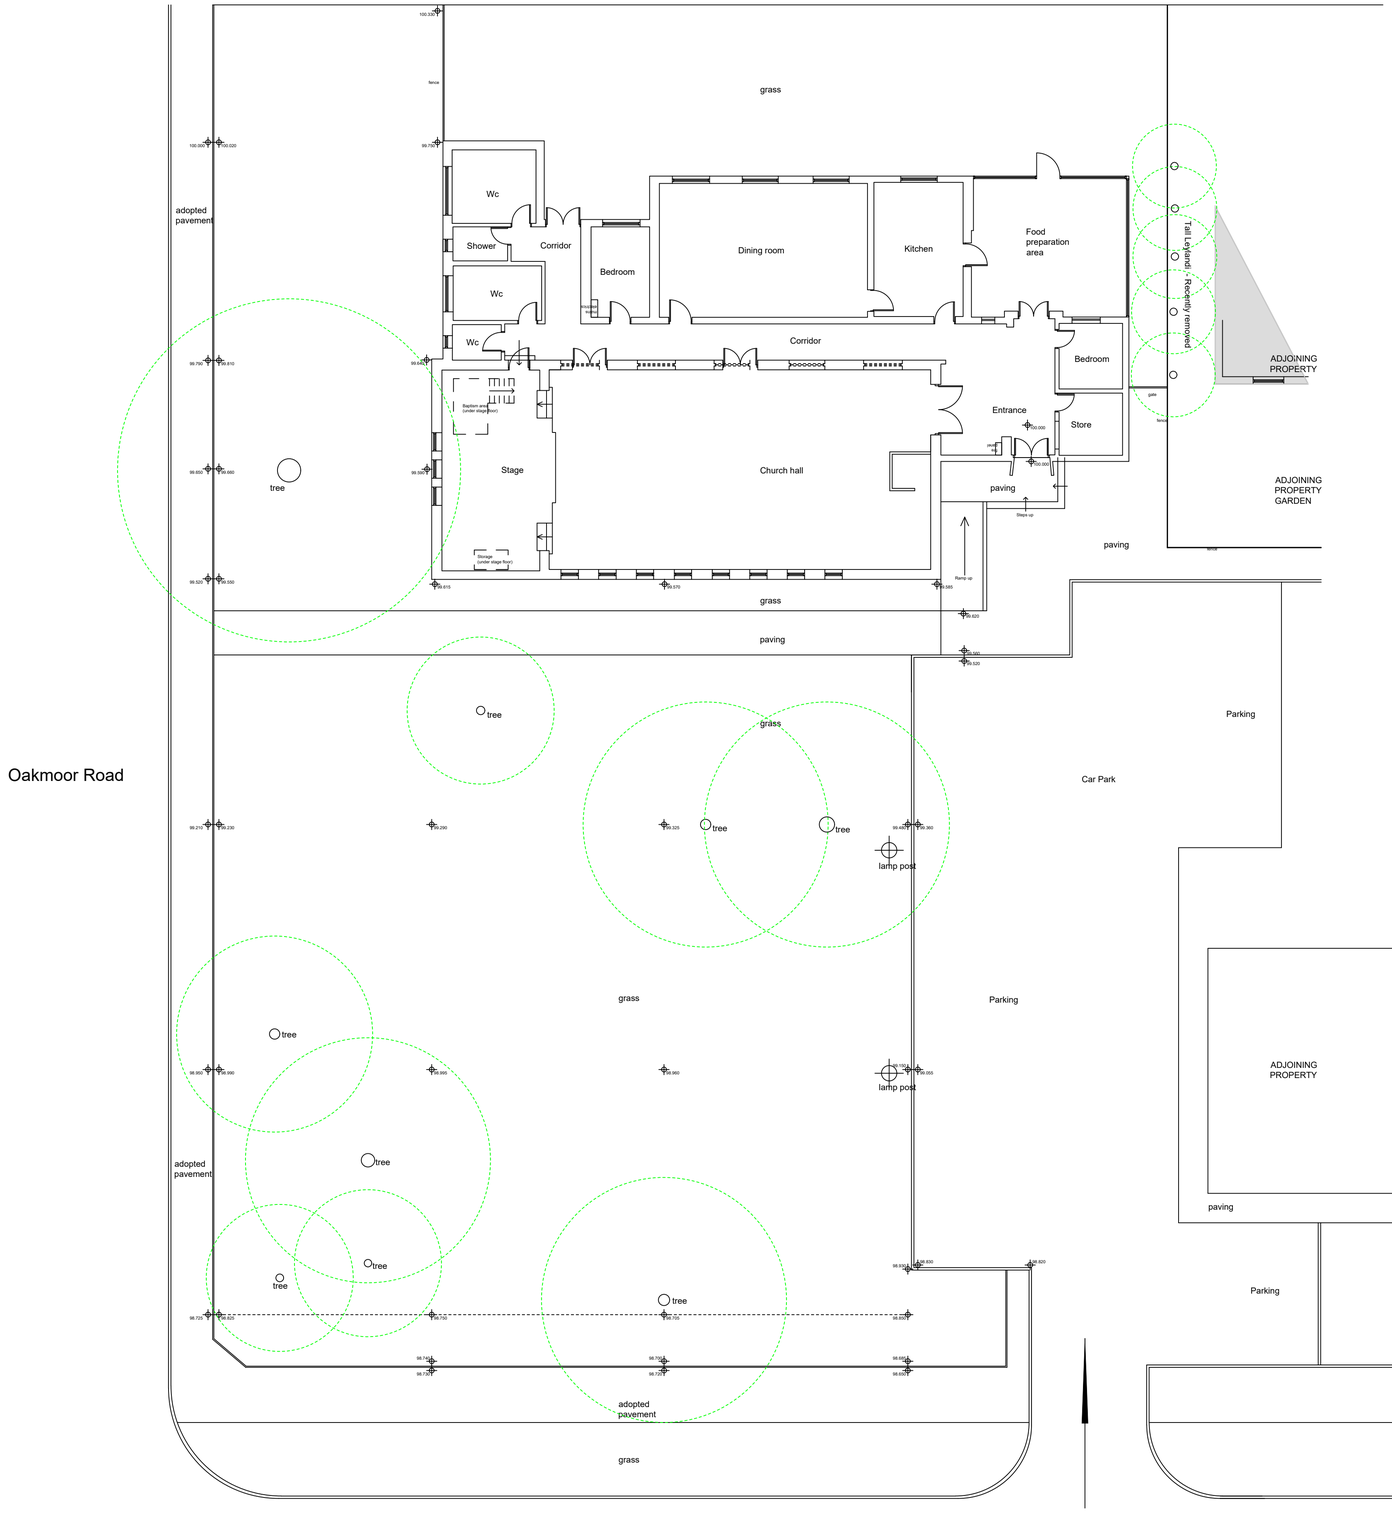


Existing Site and Building Plan

Notes

This drawing is the property of The Intelligent Design Centre Ltd and copyright is reserved by them. This drawing is not to be copied or disclosed by or to any unauthorised persons without the prior written consent of The Intelligent Design Centre Ltd.

Do not scale from this drawing.

All dimensions are to be checked on site prior to construction, manufacture of any components and ordering of materials and equipment.

Any discrepancies are to be reported to the architect for clarification.

All materials and workmanship to be in accordance with the current British Standards and codes of practice.

Rev	Date	Drawn by	Comments
B	04-03-25	jad	TS position corrected
A	09-05-24	jad	Leylandi now shown as removed

Client

United Shalom Pentecostal Church

Project

Proposed Extensions to Church
89 Floatshall Rd, Wythenshawe

Drawing

Existing Site and Building Plan

Date	Drawn by	Scales
July 2023	jad /tw	1:125 @ A1

Job No - Dwg No - Rev

23038-101 rev B

The Intelligent Design Centre
Creative thinking in architecture, engineering and the built environment
5-11 Eagle Street
Accrington
Lancashire
BB5 1LN
T_01254 232007
F_01254 392193
E_info@email-idc.co.uk
W_intelligentdesigncentre.co.uk