




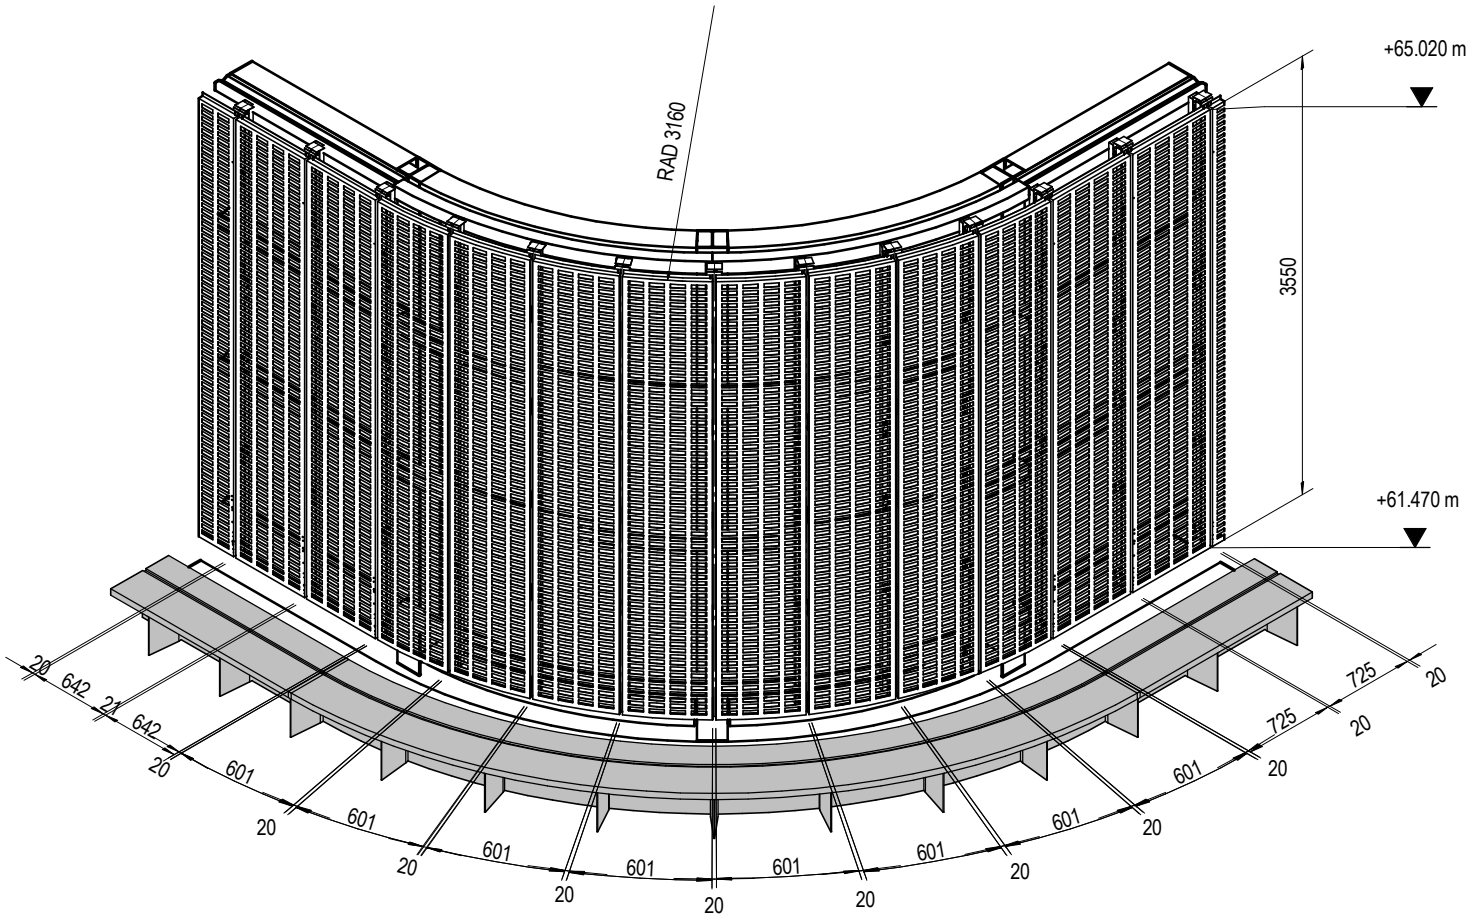


CORNER PANELS 3D  
SCALE

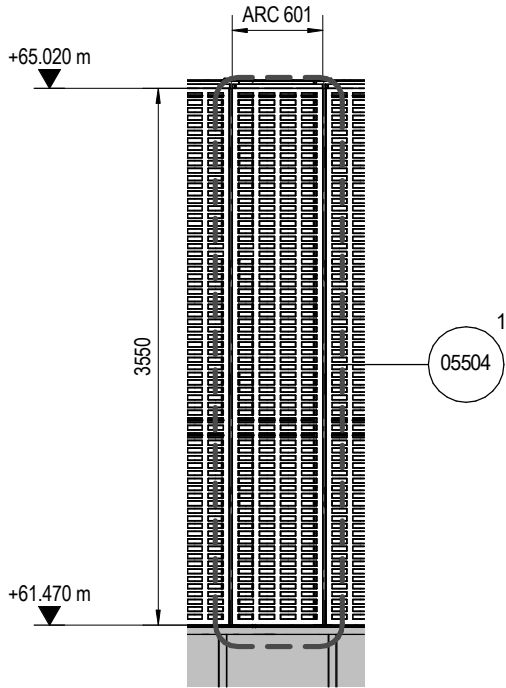


CURVED CORNER PANEL  
SCALE 1 : 50

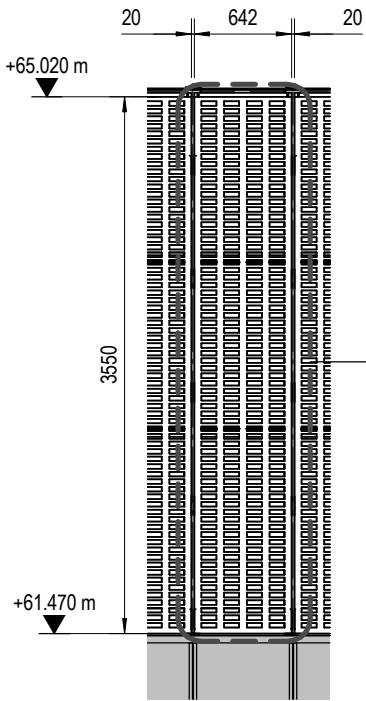


662 MODULE PANEL  
SCALE 1 : 50

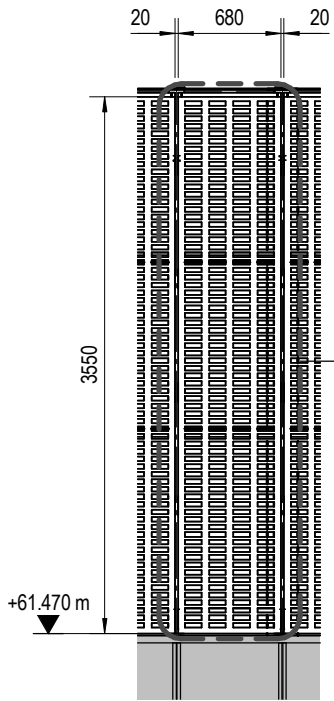

700 MODULE PANEL  
SCALE 1 : 50

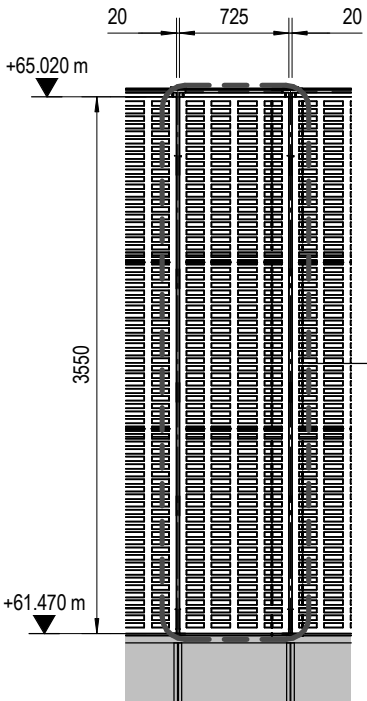

745 MODULE PANEL  
SCALE 1 : 50

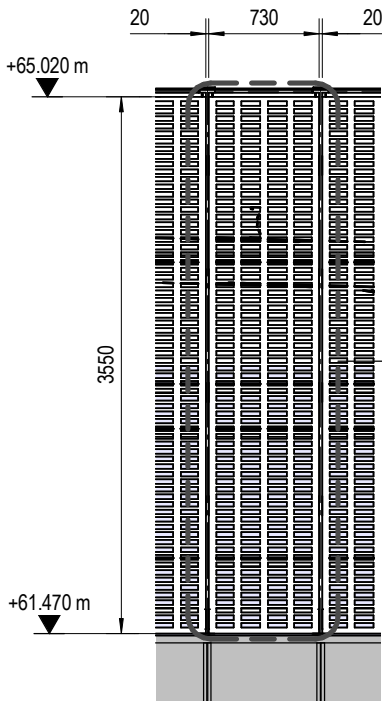

750 MODULE PANEL  
SCALE 1 : 50

P01 ISSUED FOR COMMENT 14/06/24  
Drawing Issue Notes

ISSUED FOR COMMENT



www.longworth-uk.com T: 0845 634 1370 E: info@longworth-uk.com

Client: WILLMOTT DIXON

Project: MSP GREENHEYS

Title:

TYPICAL LEVEL 6  
RAINSCREEN PANEL MODULES

Drawing Ref: GRE-LON-ZZ-06-DR-X-05503 Suitability Revision

S3 P01

Drawn: DPC Checked: Scale: 1 : 50@A3