

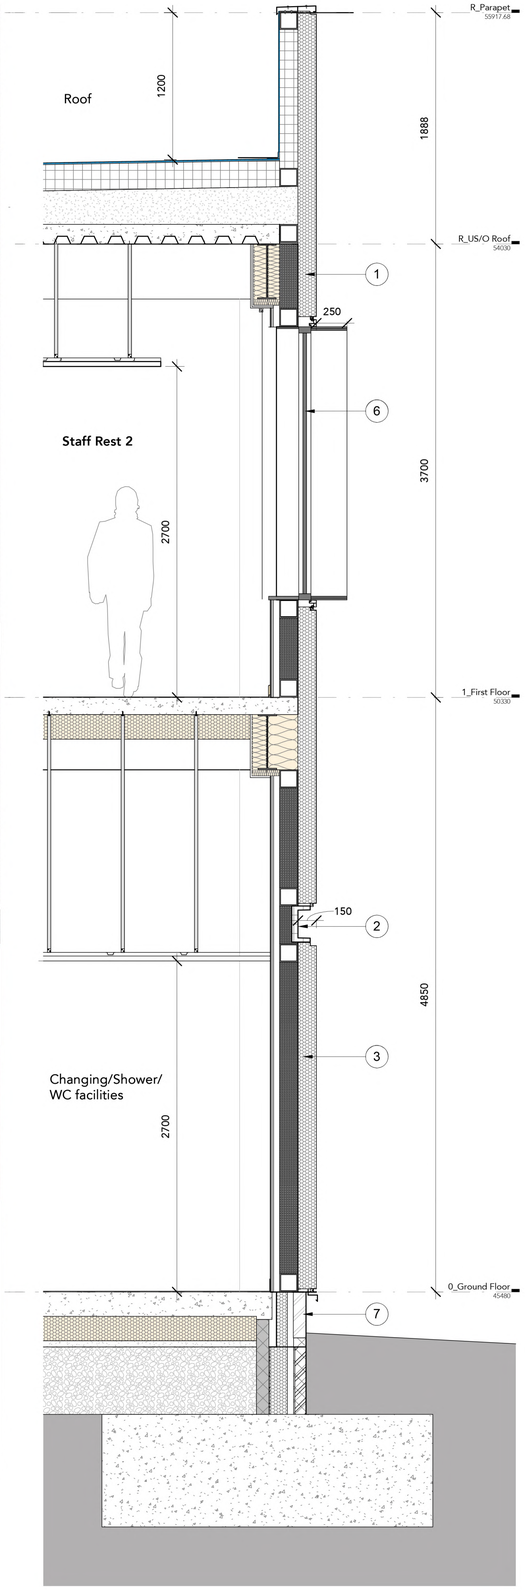

Note:
Do Not Scale from this drawing.
Dimensions are to be checked on site.
If in doubt please ask.

NOTE:

All information is based on external survey information (2D and 3D). Heights have been provided through external 3D survey models and plans have been based on 2D external survey information. Further information required in terms of existing and extent of retained car parking spaces, bike shelter trees, planters, gas governer/meter enclosure TBC. Extent of red line boundary may need to be adjusted to suit proposed road access, turning heads and radius.

To be read in conjunction with the following drawings:
LIMES-BUT-B1-ZZ-DR-A-05001-Proposed Elevations - North and South (Main Building)
LIMES-BUT-B1-ZZ-DR-A-05002-Proposed Elevations - East and West (Main Building)
LIMES-BUT-B2-ZZ-DR-A-05003-Proposed Elevations - North and South (Stores)

Material Legend	
No.	Material
1	Modular composite cladding system made from pre-finished steel sheet. Colour/Finish: Matt (Seren) Black. Recessed joints with hidden fixings. Preformed 3D corner flashings and accessories all with recessed joints.
2	Aluminium profiled metal channel. 150mm recessed from face of cladding. Colour/Finish PPC Black to match surrounding cladding.
3	Modular composite cladding system made from pre-finished steel sheet. Colour/Finish: Metallic (Seren) Copper. Recessed joints with hidden fixings. Preformed 3D corner flashings and accessories all with recessed joints.
4	Aluminium framed entrance door with glazed panel integrated within curtain walling system. Colour/Finish Metallic PPC to match surrounding cladding.
5	Printed graphics and University way-finding applied directly to cladding system. From Vinyl applied Manefestation to Architect's artwork and details.
6	Aluminium PPC Double/Triple Glazed Window system with metal window box surrounds from PPC Aluminium integrated into the window and cladding system to architect's details. Colour/Finish Metallic PPC and Matt Black to match surrounding cladding.
7	Brick plinth from black engineering facing brick stretcher bond.
8	Metal canopy - Steel Plate soffit with Colour/Finish: Mettalic PPC and Matt Black. Steel structure set above the soffit plate and hidden from underside.
9	External steel faced and glazed medium security leaf and half hinged doorset and frame system. Integrated Louvre Panels. Colour/Finish Metallic PPC to match surrounding cladding.
10	Visible grid Aluminium Curtain Walling System. Colour/Finish Metallic PPC to match surrounding cladding. Integrated Aluminium Spandrel Panels to same colour/finish.
22	Roller Shutter Doors from aluminium profiles. Colour / Finish PPC Black.

Rev	Date	Intls	Details
P02	11.12.24		Planning Issue
P01	18.10.24		PLANNING

© The moral rights of the author are hereby asserted.
This drawing and design is the sole property of Buttress Ltd and must not be reproduced without permission.
Buttress Ltd is Registered in England and Wales: 5365373

Buttress

Manchester
41 Bengal Street
Manchester
M4 6AF
0161 236 3303

Leeds
Clockwise, Yorkshire House
Greek Street, Leeds
LS1 5SH
0113 539 7965

www.buttress.net

Certified B Corporation

Project Title The Limes Relocation
Client Rider Levett Bucknall
Location Fallowfield Campus, Manchester

Drawing ref Bay Studies- Main Entrance

Date 11/12/2024 14:39:04
Scale 1 : 25
Checker MB
Size A1
Job No: 9774
Status S2 Suitable for Information

Project	Origin	Volume	Level	Type	Role	Number	Rev
LIMES	BUT	B1	ZZ	DR	A	05200	P02

LIMES-BUT-B1-ZZ-DR-A-05200-P02