


Beech Rd

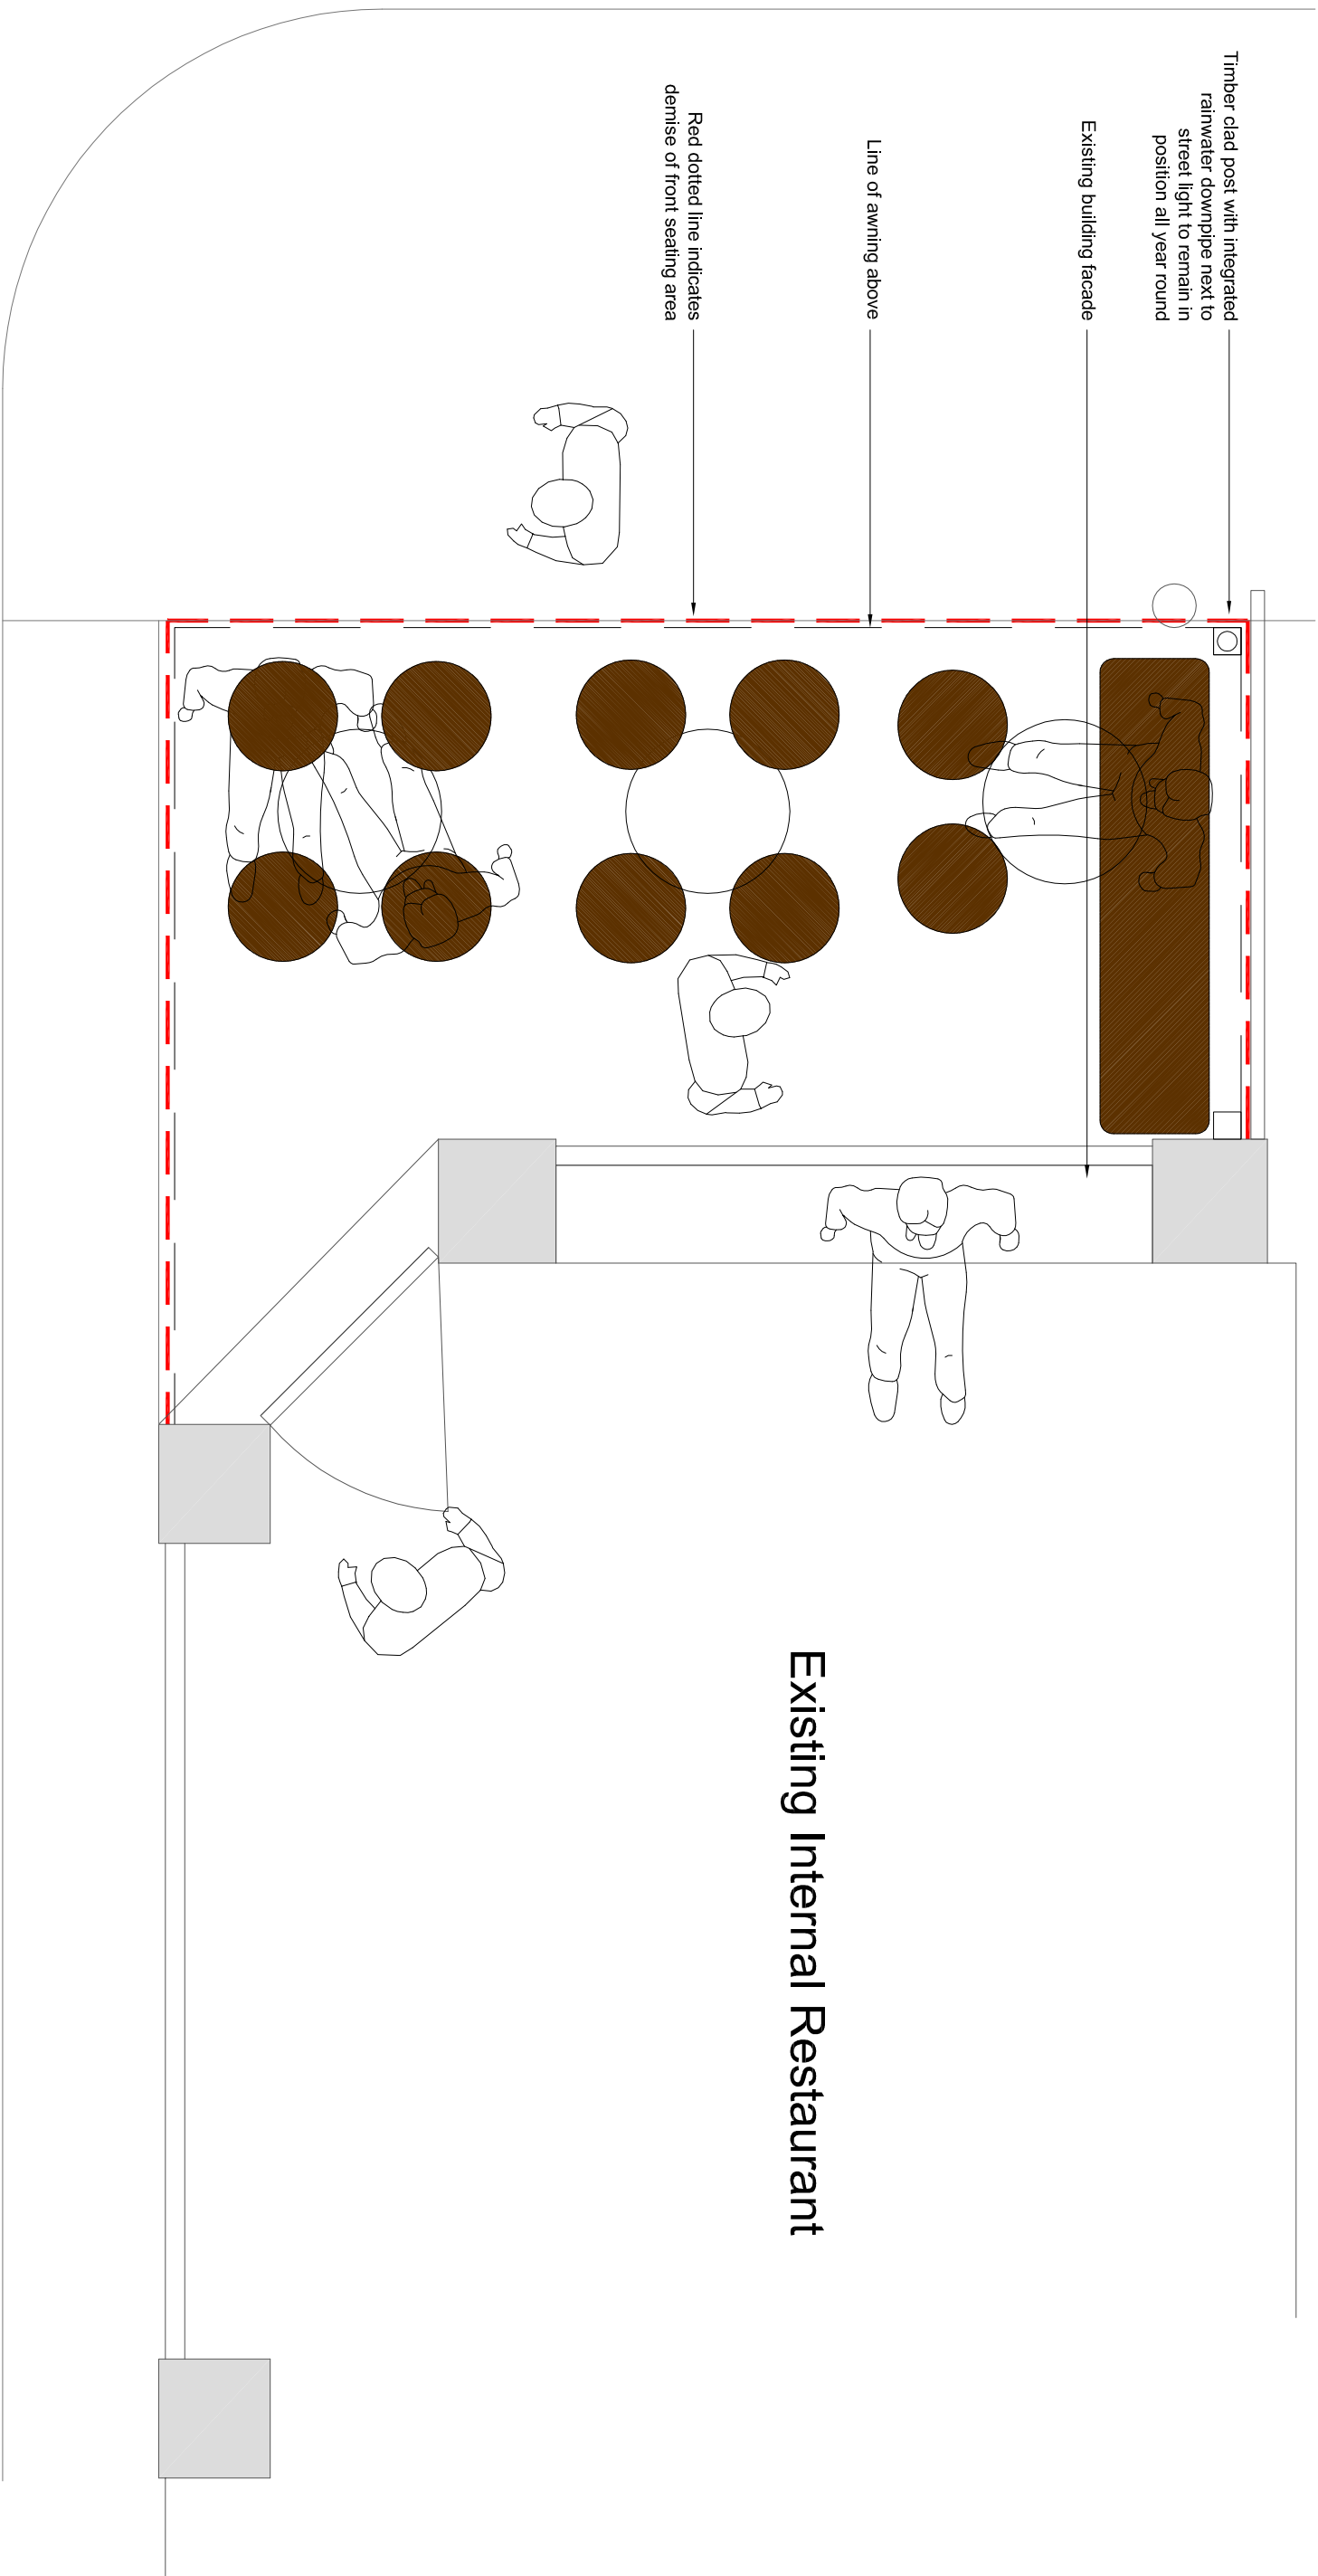

Plan - Summer Scheme @ 1:25

DRAWING NUMBER: PH0213-002.4 STATUS: PRELIMINARY
CLIENT: SAN JUAN CANOPY
PROJECT NAME: SAN JUAN_BEECH ROAD - CHORLTON
DRAWING TITLE: PROPOSED PLAN - SUMMER SCHEME
SCALE: 1:25 @ A3
DATE: 12.18
DRAWN BY: HA CHECKED BY: PS

REV: B



1

REV:	DATE:	NOTE:	BY:
A	040219	DESIGN AMENDED TO DROP DOWN AWNINGS	PS
B	150419	AMENDMENTS FOLLOWING PLANNERS FEEDBACK	PS

Existing Internal Restaurant

NOTES

1. DO NOT SCALE FROM THIS DRAWING.
2. IF ANY DISCREPANCIES ARE FOUND,
NOTIFY PHAUS.
3. THIS DRAWING IS THE PROPERTY
OF PHAUS AND IS NOT TO BE
REPRODUCED WITHOUT OUR CONSENT.
4. CONTRACTORS TO PERFORM THEIR
OWN DIMENSION CHECK ON SITE.