


2B4P Block Type C - Block 4

2B4P House Type 3 @ 83m²

2B4P House Type 2 @ 83m²




Proposed Elevation Block 4

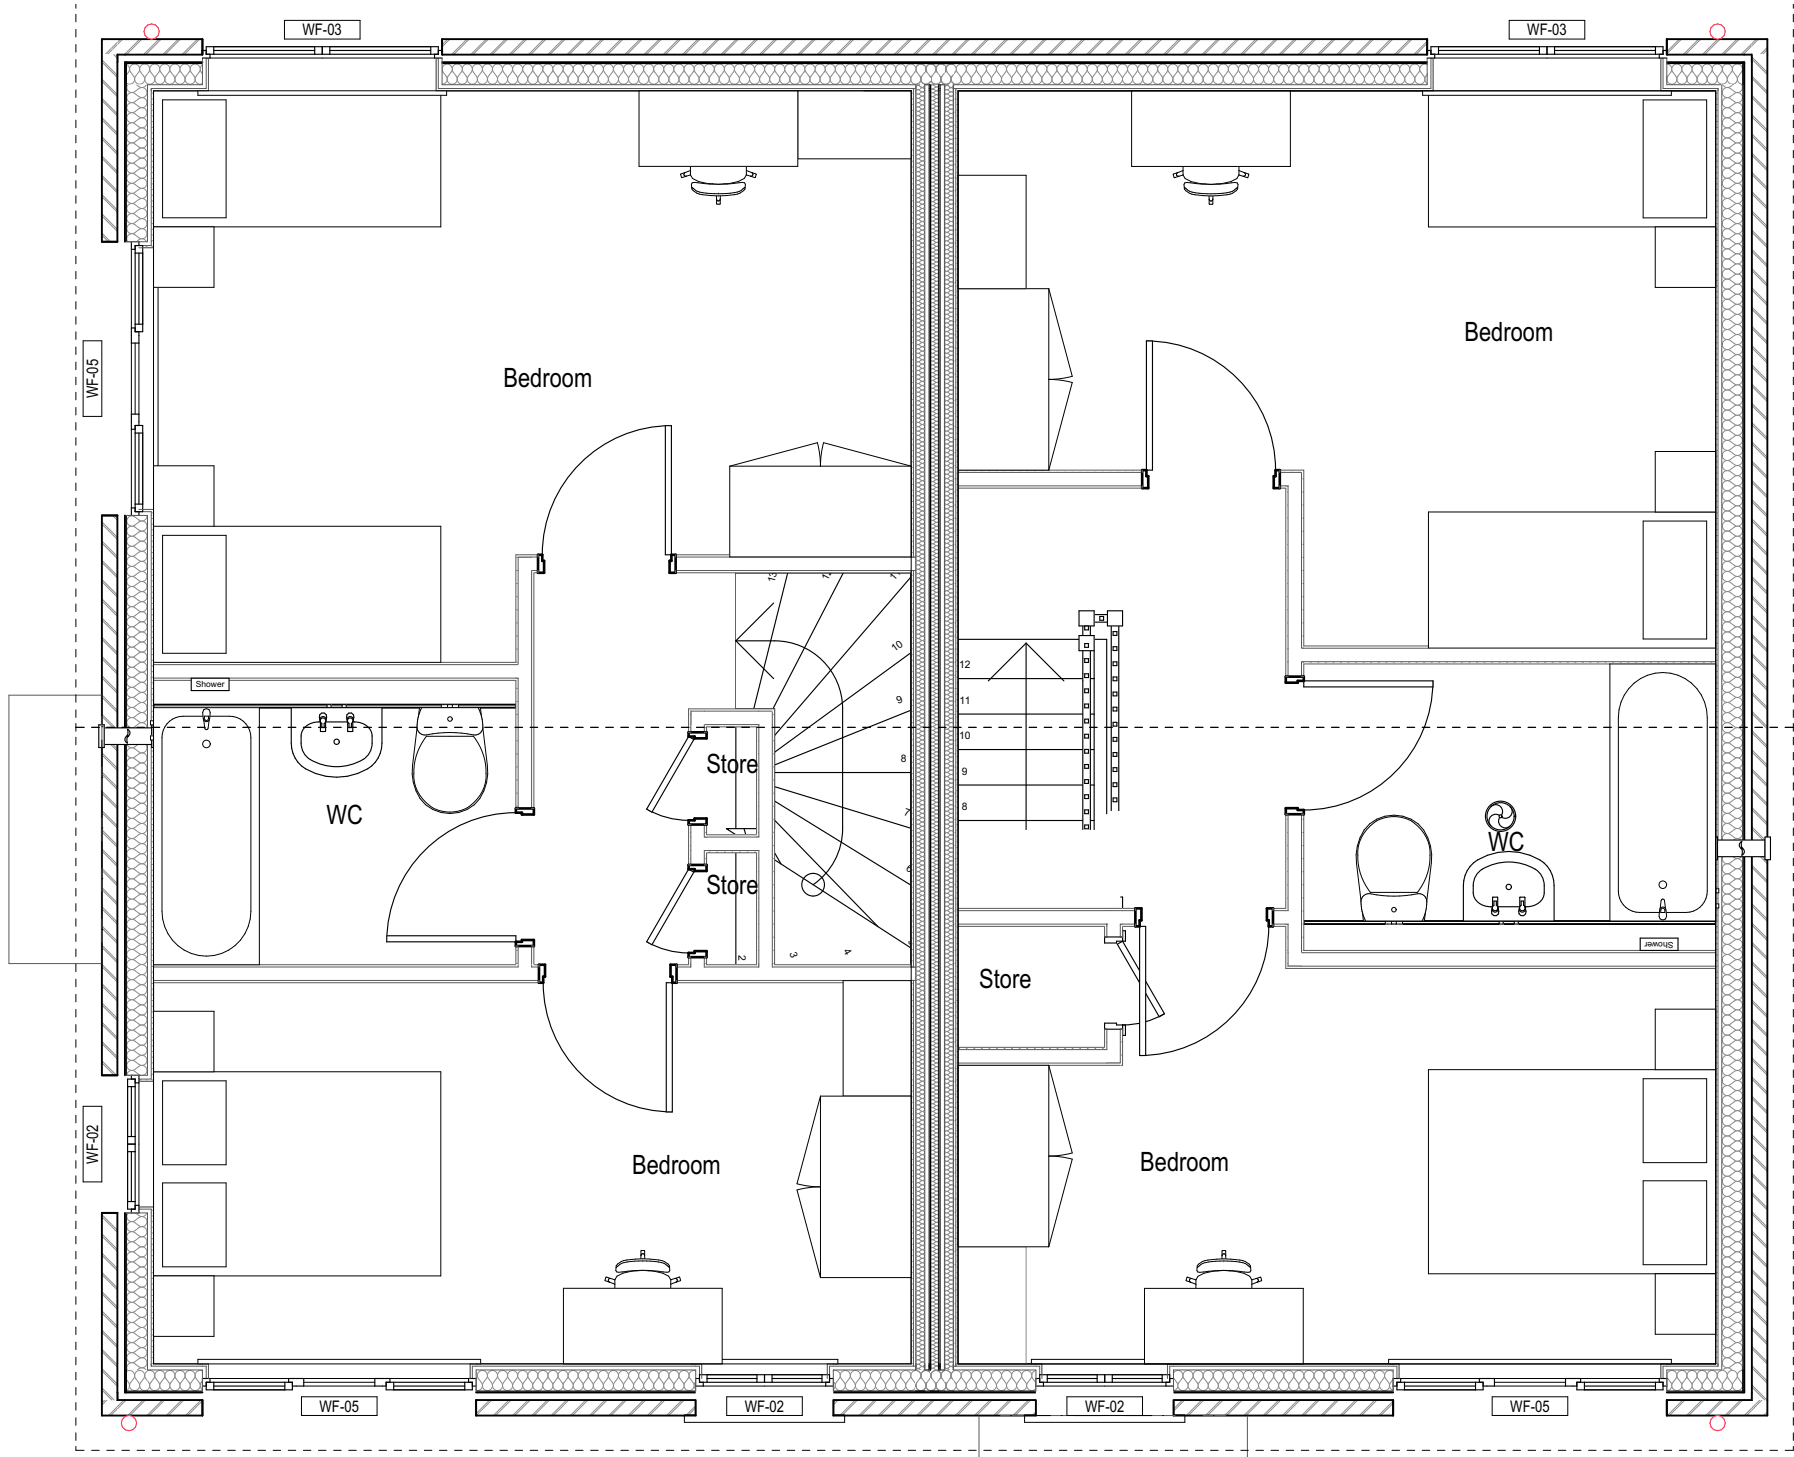

2
First Floor
1:50

2B4P House Type 3 @ 83m²

2B4P House Type 2 @ 83m²

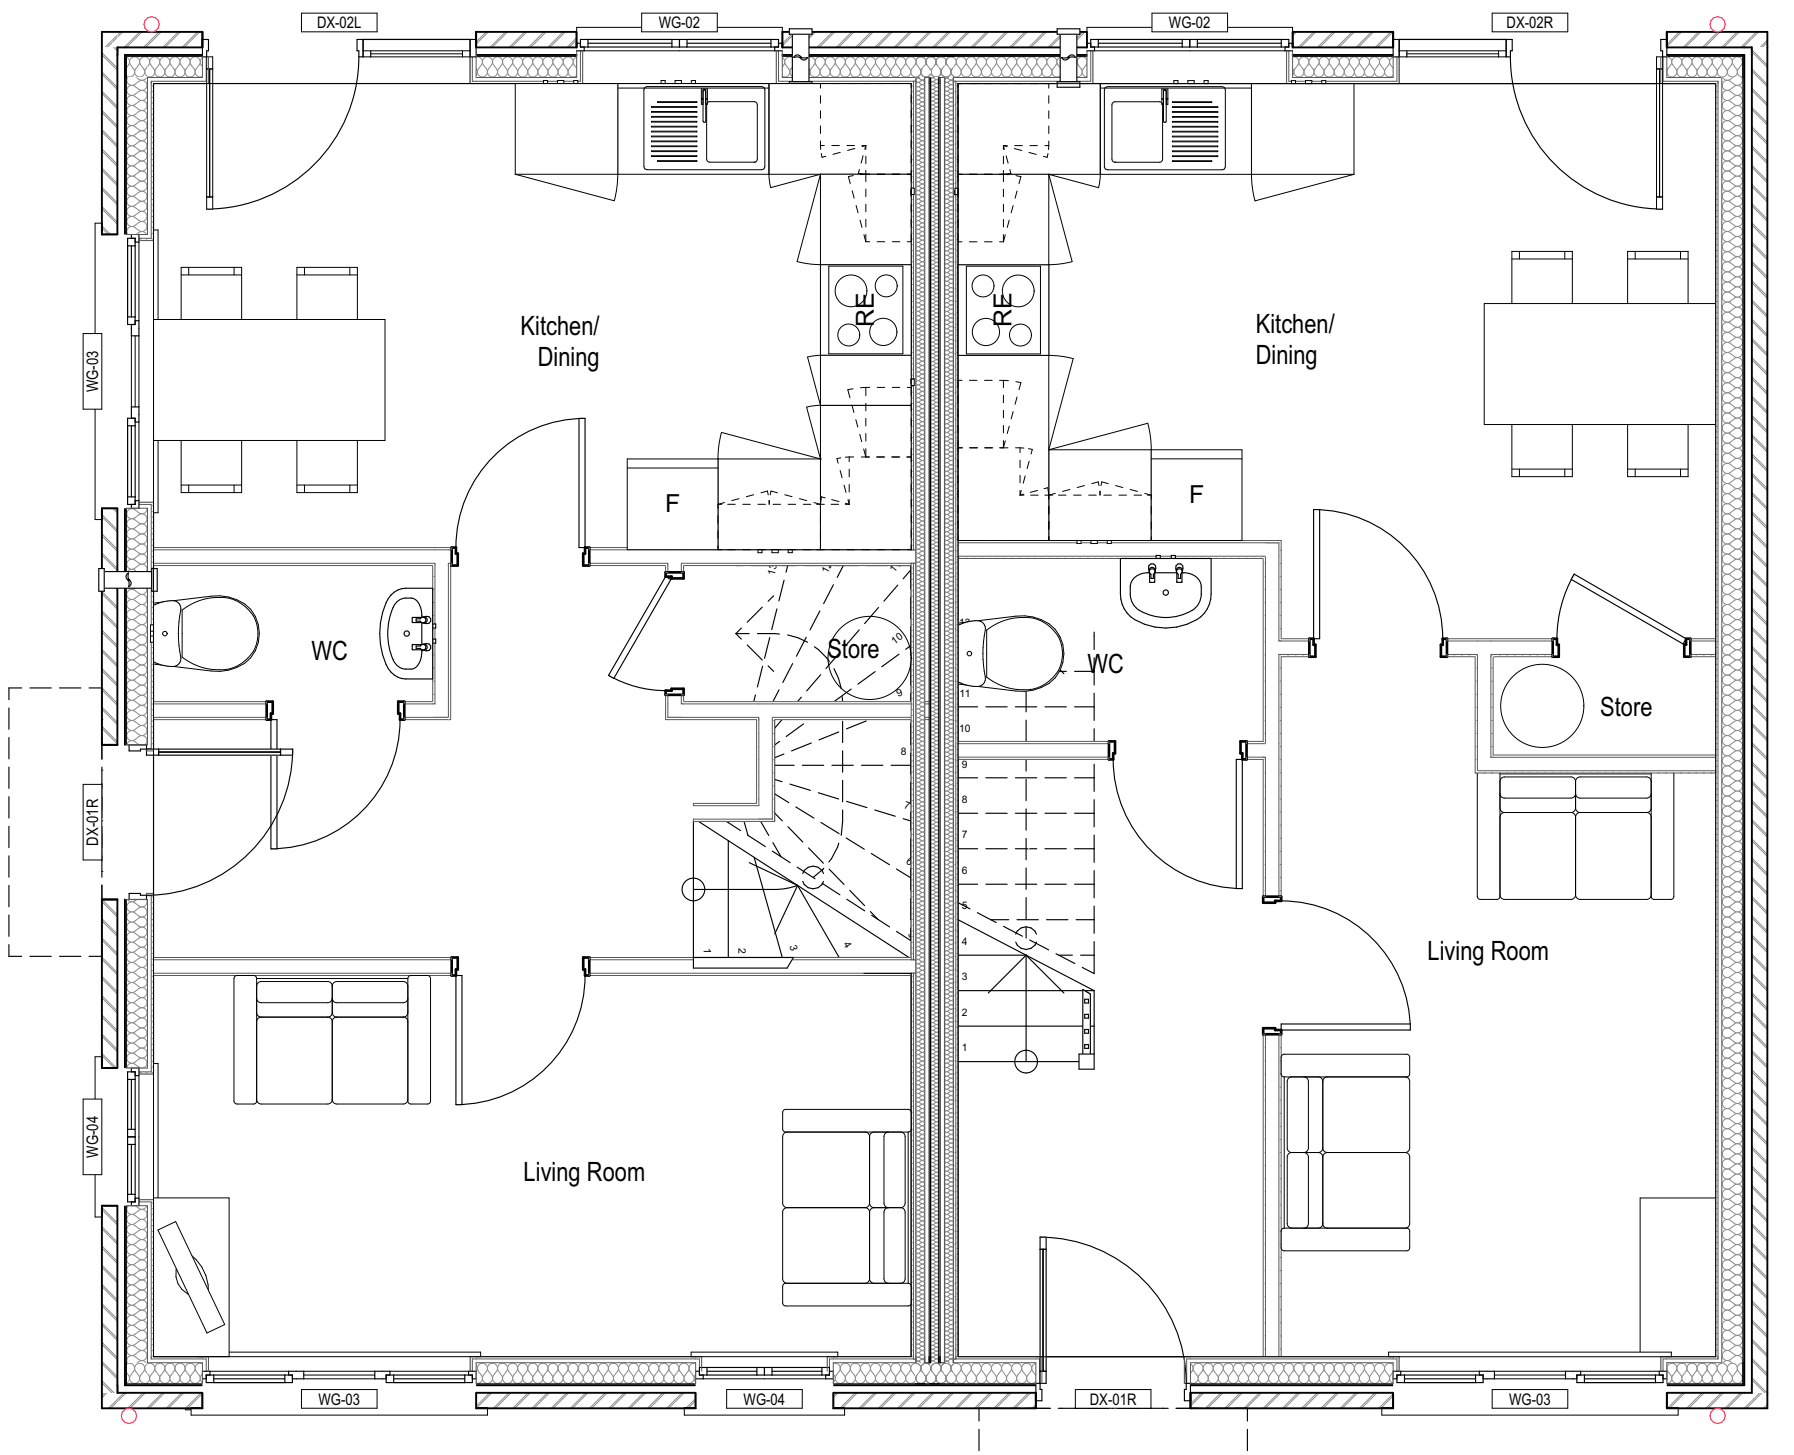

1
Ground Floor
1:50