




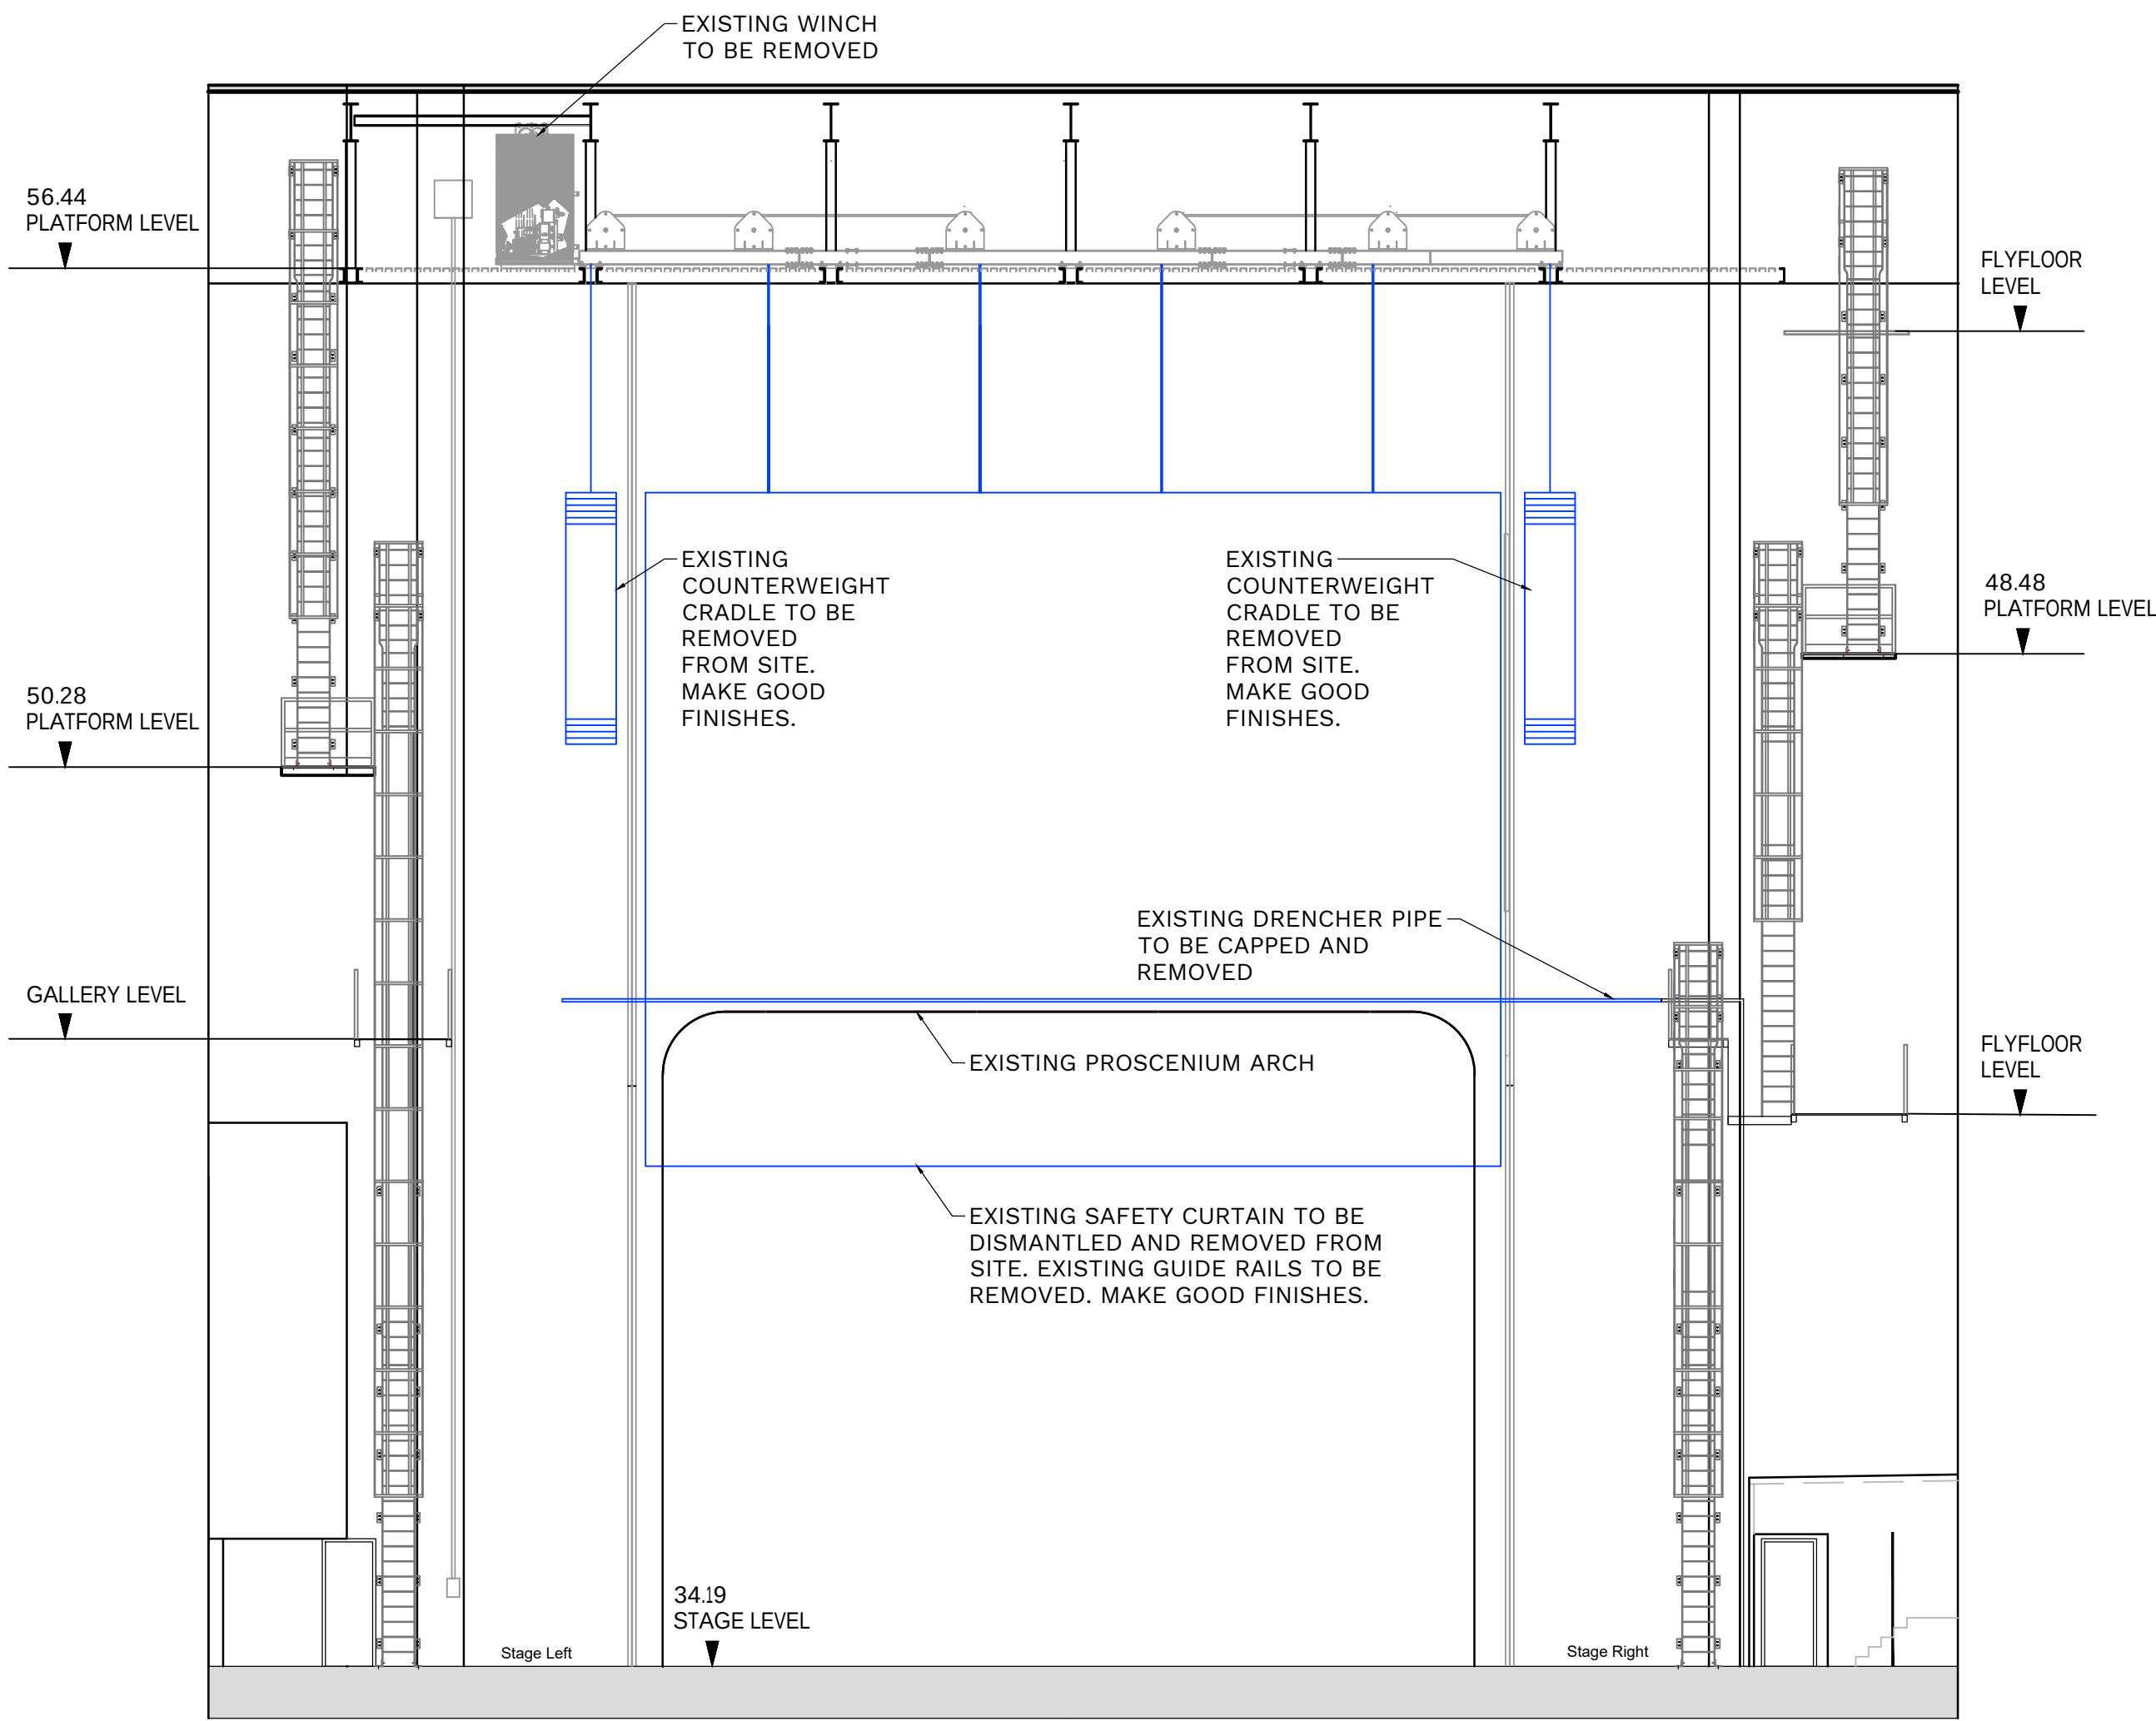


EXISTING ELEVATION ON PROS WALL
NOTING ITEMS TO BE REMOVED
(SCALE 1:100 AT A1)

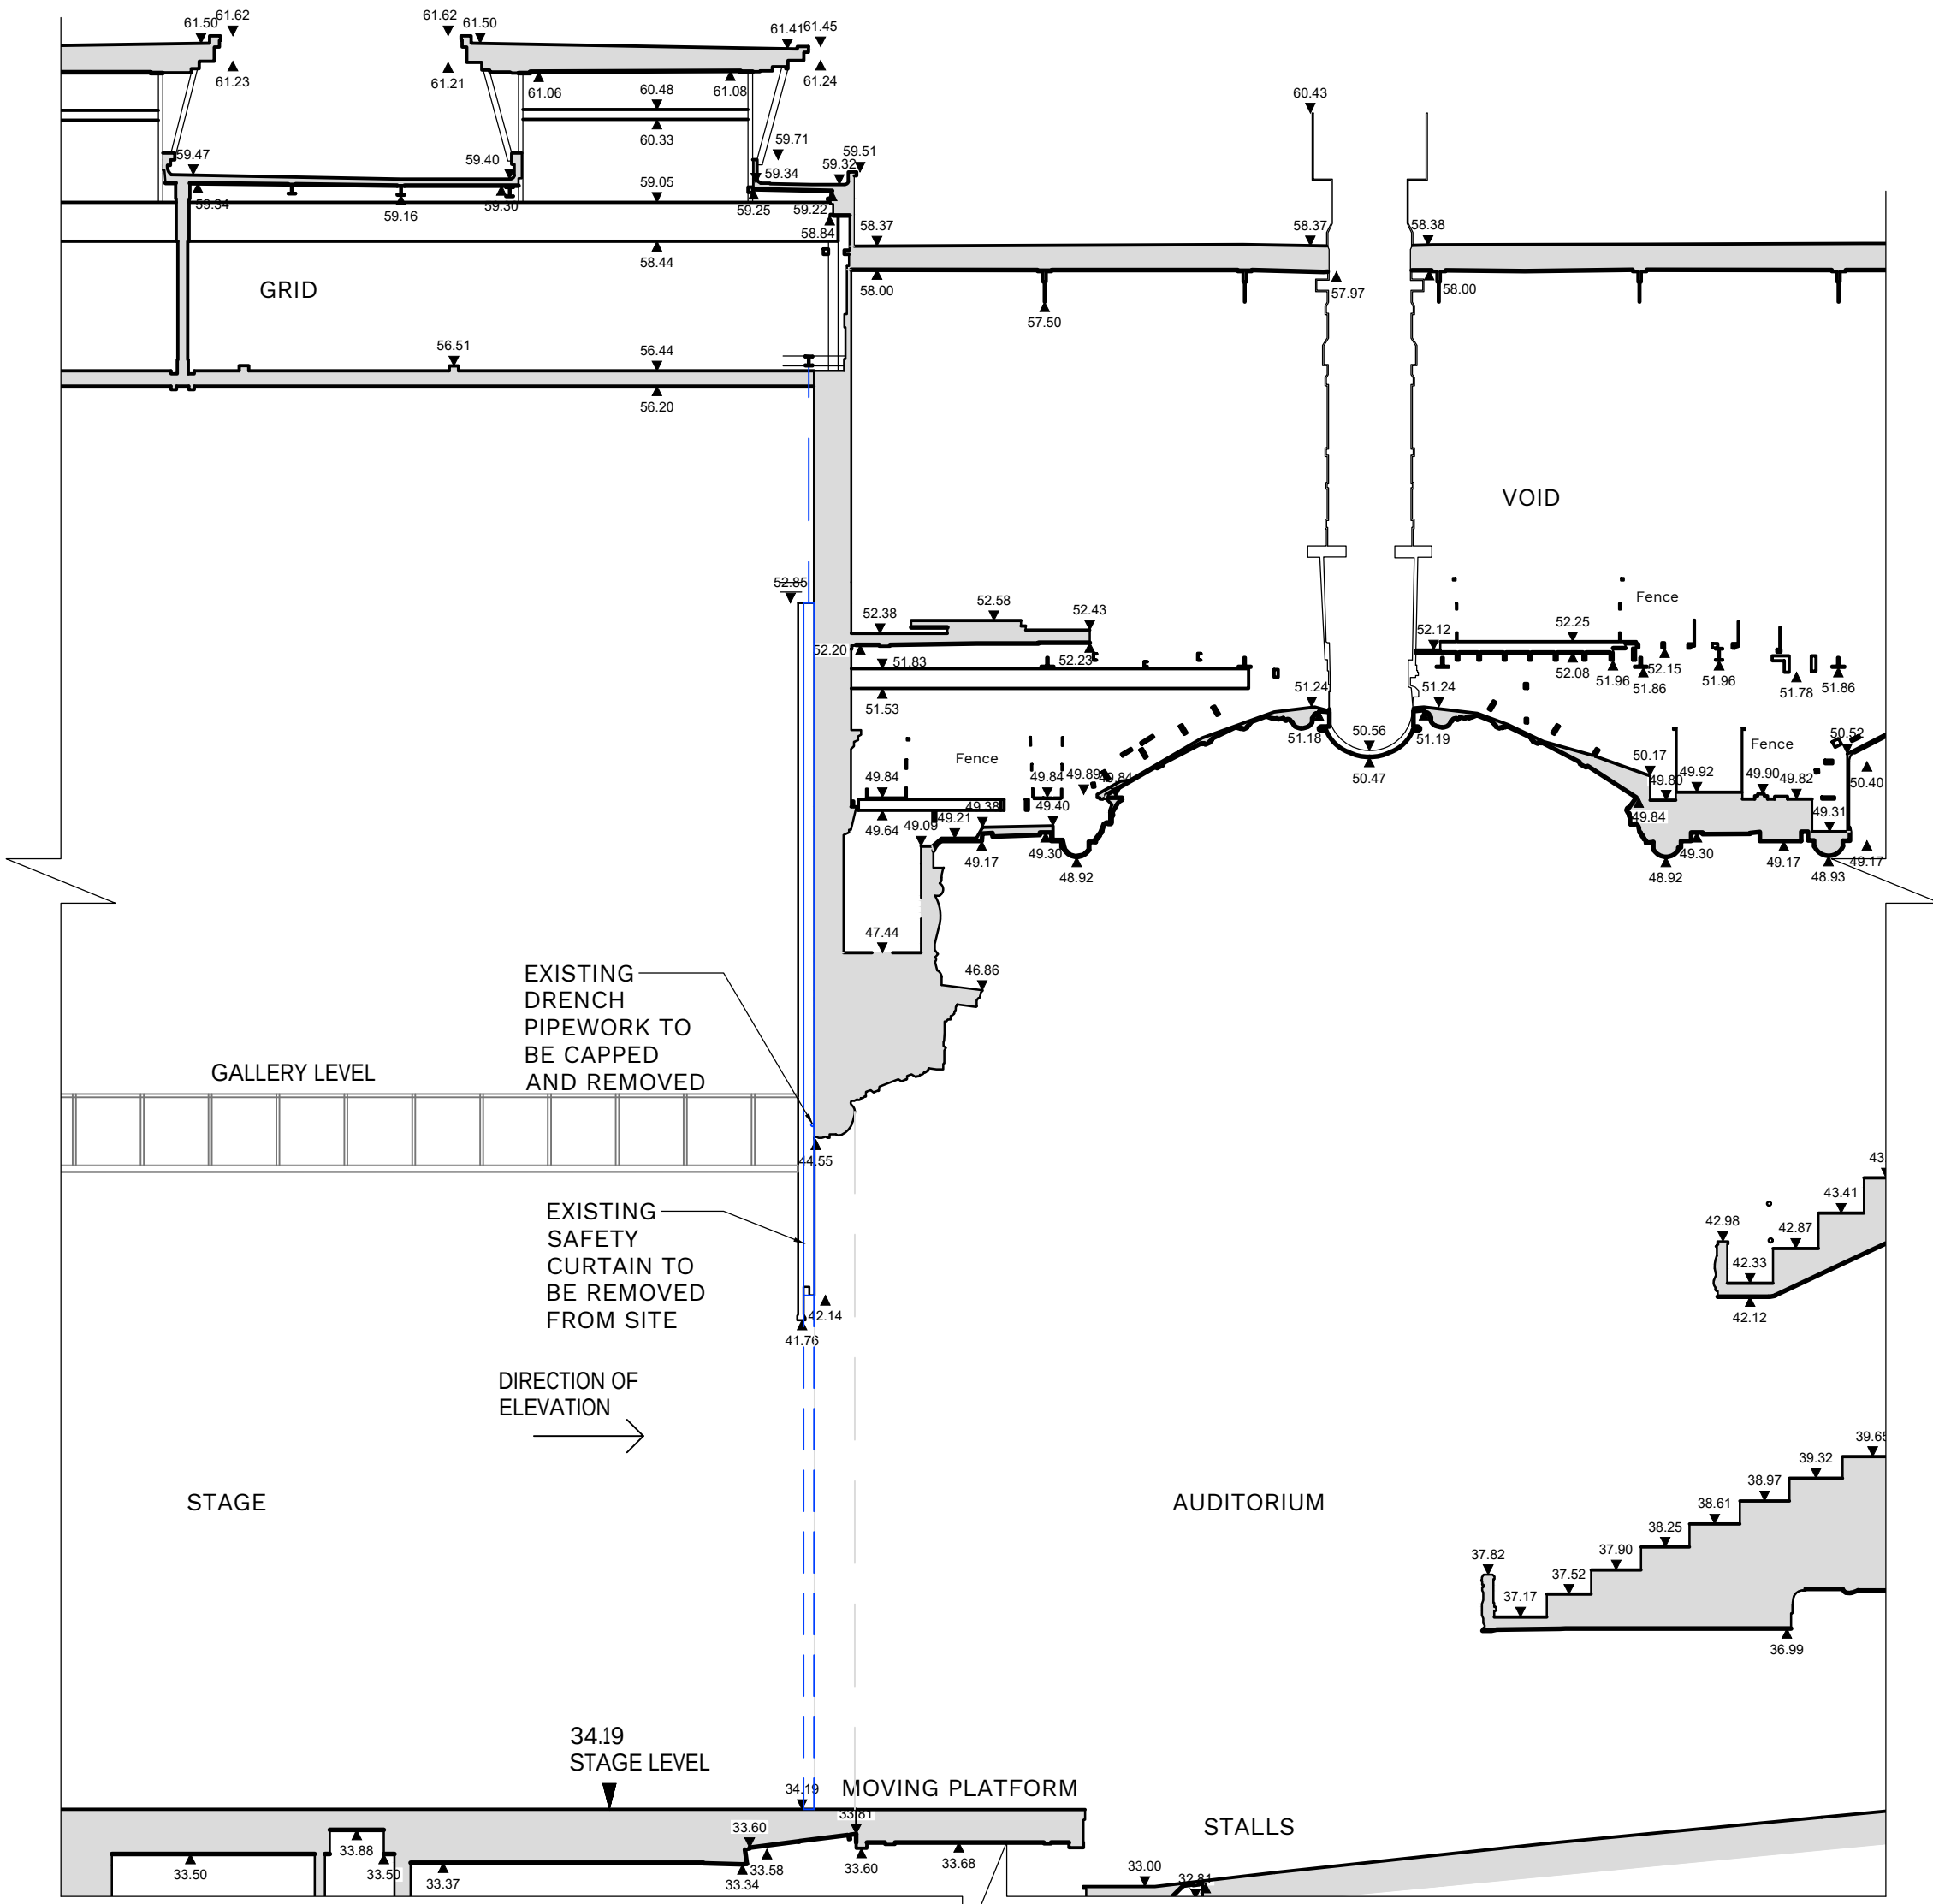

EXISTING SECTION A-A NOTING ITEMS TO BE REMOVED
(SCALE 1:100 AT A1)

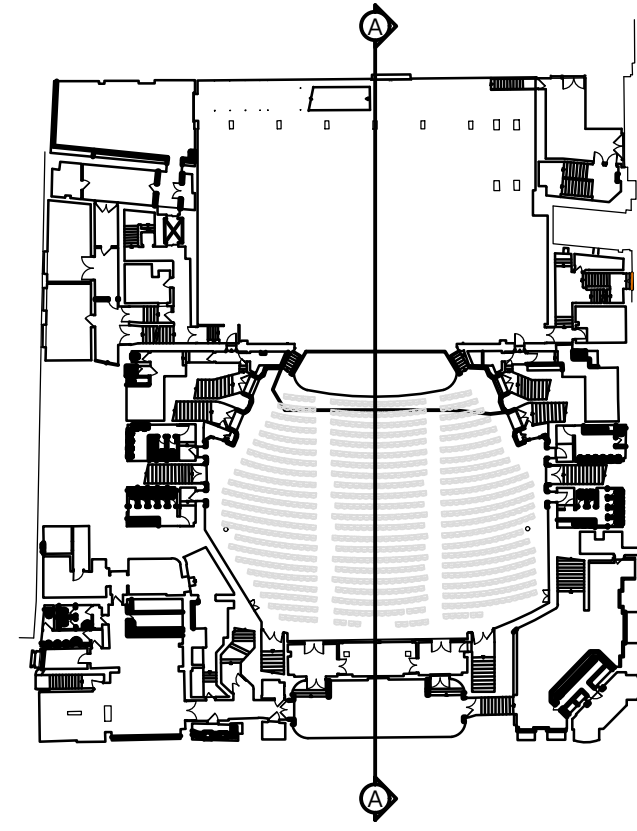

LOCATION OF SECTION (NTS)

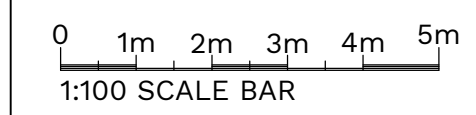

NOTE:

THE ASBESTOS CONTRACTOR IS TO PROVIDE A SCAFFOLD TENTED STRUCTURE TO ALLOW ALL ASBESTOS TO BE SAFELY REMOVED. SAFETY CURTAIN TO BE DRIFTED UP-STAGE TO ALLOW IT TO BE ENCLOSED ON ALL SIDES.

DO NOT SCALE THIS DRAWING.

Original Drawing Size A1

Notes

Rev.	Date	Description	By
--	--	--	--

Revisions

**MJC**
CHARTERED STRUCTURAL ENGINEERS

Issuing Office
204 Bolton Road, Walkden
Manchester, M28 3BN
TEL: 0161 790 4404

Client
ATG
ENTERTAINMENT

Project
**PALACE THEATRE,
MANCHESTER
- SAFETY CURTAIN**

Drawing Title
**EXISTING PROSCENIUM
WALL ELEVATION AND
SECTION SHOWING ITEMS
TO BE REMOVED**

Scale	Date	Drawn	Checked	Passed
AS SHOWN	JAN 2025	GT	---	---

Drawing No.
MJC25_01_016-012

PLANNING