Copyright Michael Stewart Architecture Ltd.Check all dimensions prior to construction.Please request clarification of any discrepancies.

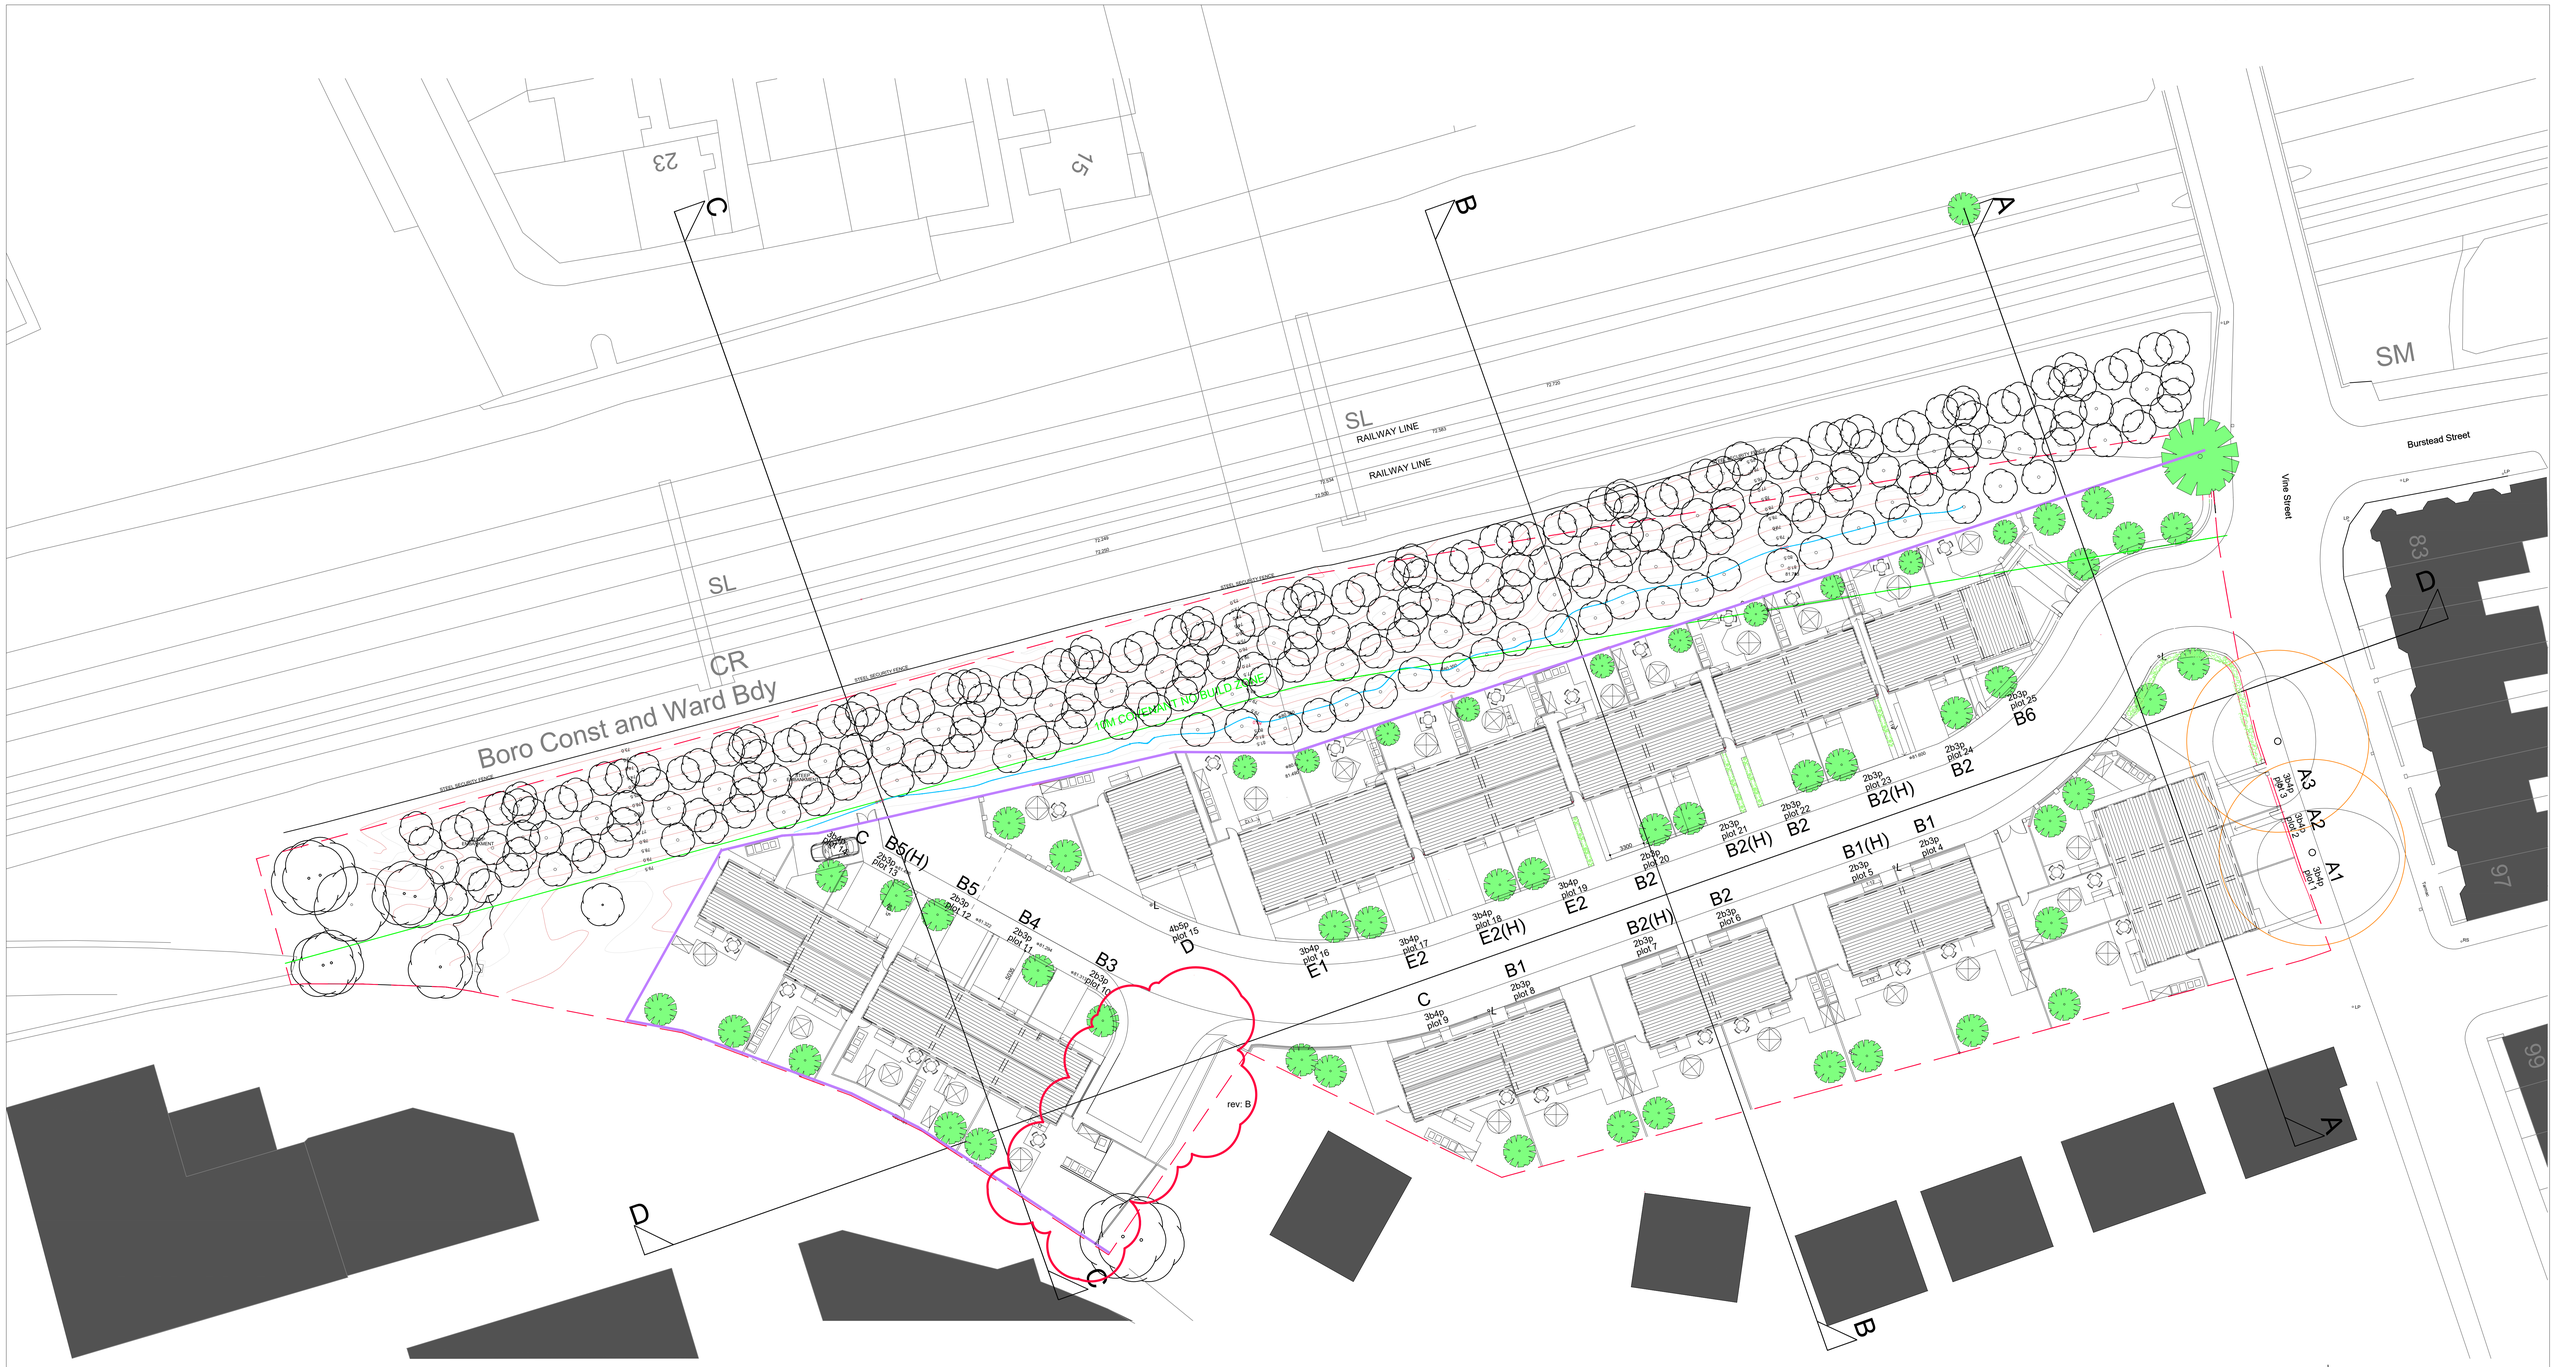

Acoustic fence min 2.5m high form dwelling ground floor ffl

rev: A	30.04.23 Revised to suit updated layout.	
rev: B	09.12.24 TURNING HEAD AND REAR GARDEN PLOT 10 REVISED FOR NMA.	

KIRKLAND DEVELOPMENTS LTD

KIRKLAND DEVELOPMENTS (GORTON) LTD
VINE STREET, ABBEY HEY, GORTON, MANCHESTER
SITE ROOF PLAN — RESERVED MATTERS PLANNING
1: 200 @ A0 FULL BLEED — A0 original sheet size

23.01
PL05B
10.04.23 dwn MS passed ■

MICHAEL STEWART ARCHITECTURE
riba
0161 291 5331 / 0778 348 2821
mike@msarchitecture.co.uk
www.msarchitecture.co.uk