

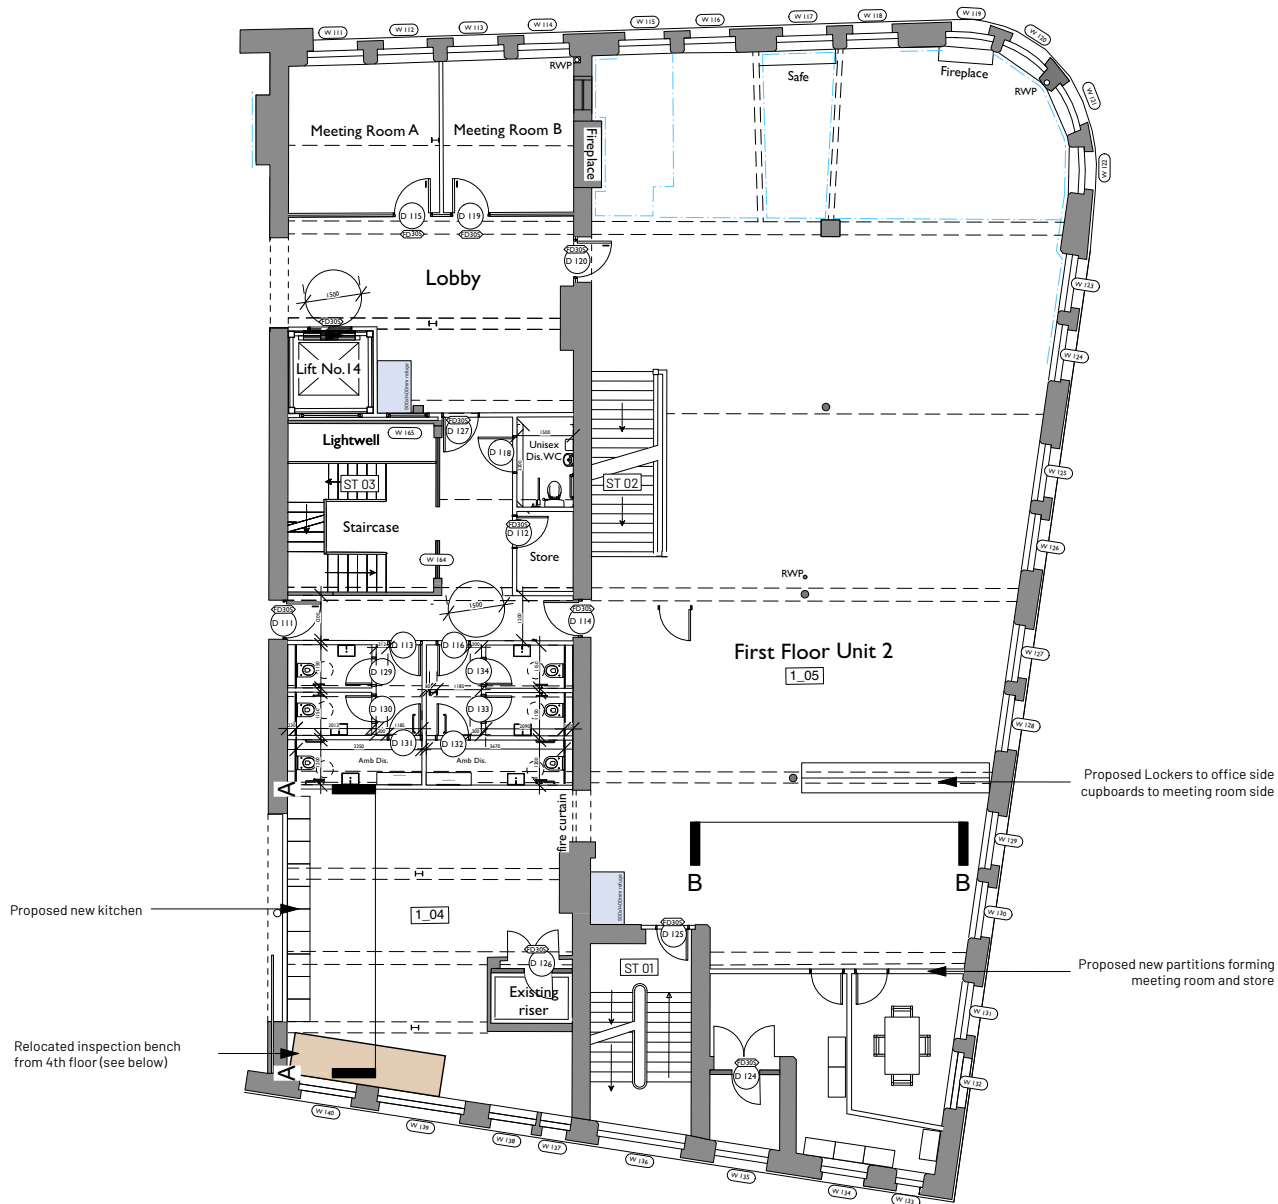


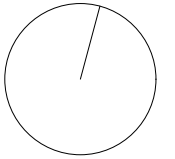

1 Original Plan
Scale: 1:200

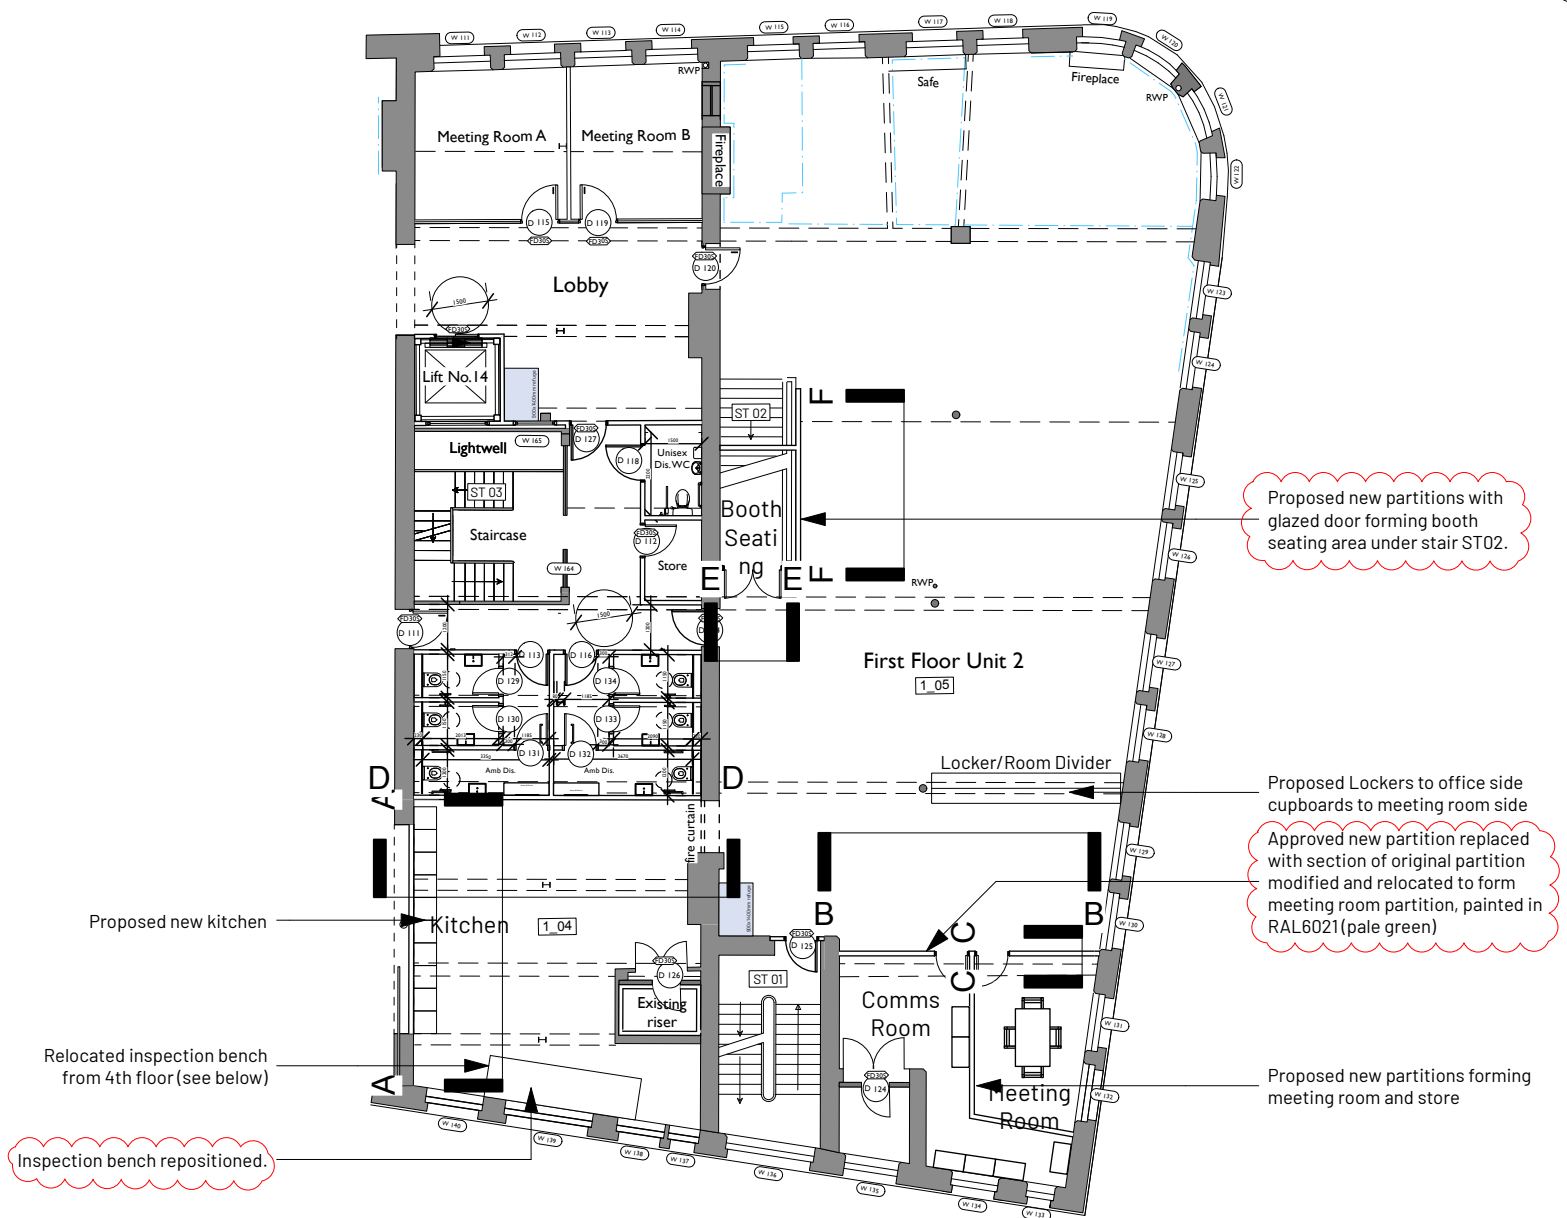

2 Proposed Amendments Plan
Scale: 1:200

REV | NOTE | DRN/CHK

Newton Street CAT B Floor 1
Unit 2

Proposed Amendments Plan

PROJECT REF. 2059
DRWG NO. P(101)
REVISION
SCALE 1:200 @ A3
DATE 1st Sep 24
DRAWN GS

SK sketch E existing P proposed T tender C construction FI final issue

+44 161 236 0051
ARCHITECT@ATELIERMB.CO.UK

ATELIER.MB