


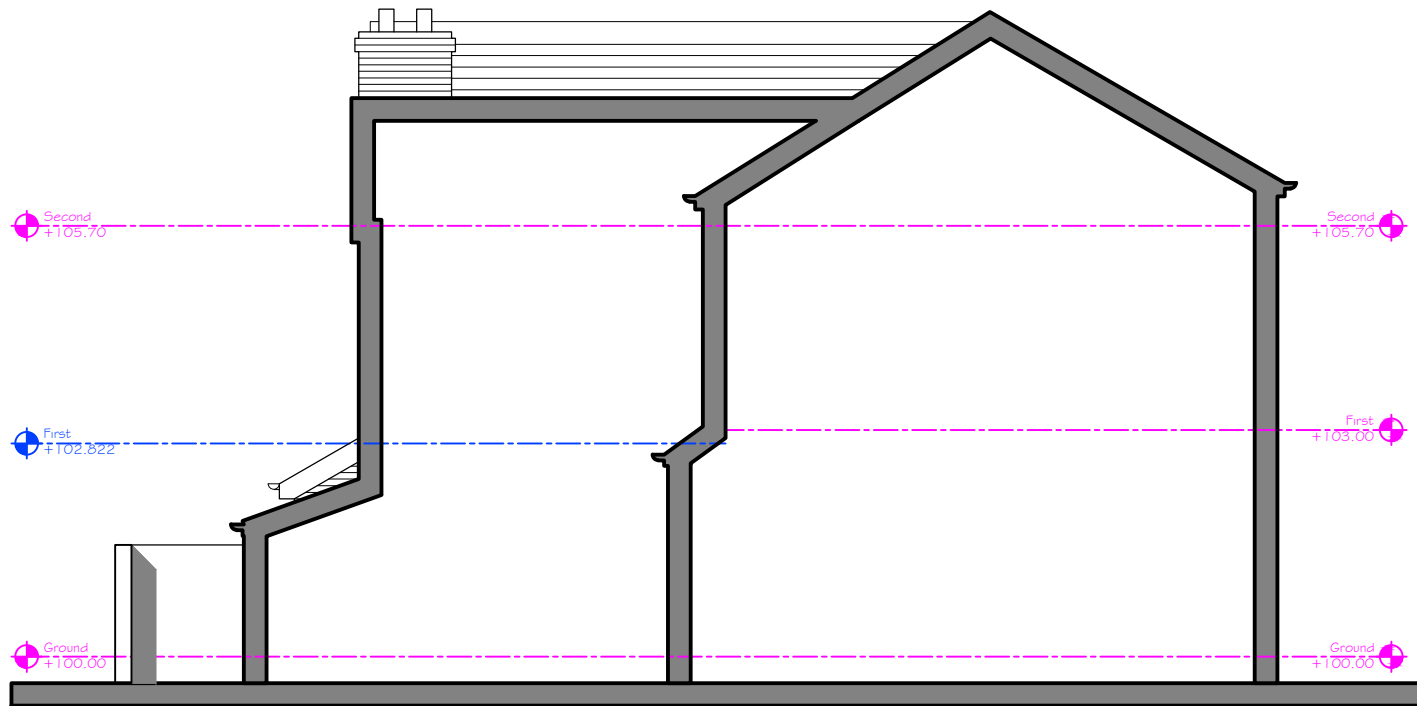

East

Revision	Description	Int.	Date
----------	-------------	------	------

PLANNING

		Project:	
		7 Bankfield Avenue, near single	
Client:		Storey extension and dormer extension	
Drawing No:		Rev:	
NN876-PL-207		-	
Drawn By:		Checked:	
D.J.J.		J.Albutt	
Scale:		Date:	
1:100@A4		02.09.2024	