

SITE PLAN

CHECK ALL DIMENSIONS PRIOR TO COMMENCEMENT OF WORK

NO GUARANTEE CAN BE GIVEN THAT ALL SERVICES HAVE BEEN SHOWN ON THE DRAWING


NO GUARANTEE CAN BE GIVEN TO THE ACCURACY AND COMPLETENESS OF ANY SERVICE PROVIDER RECORD INFORMATION SHOWN IN THIS DRAWING AND NO LIABILITY WILL BE ACCEPTED FOR ANY LOSSES THAT ARISE DUE TO A LACK OF ACCURACY IN ANY SERVICE PROVIDERS RECORD INFORMATION

RELEVANT SERVICE DRAWINGS SHOULD BE OBTAINED FROM APPROPRIATE SERVICE PROVIDERS AND USED IN CONJUNCTION WITH THIS DRAWING

REFERENCE SHOULD ALSO BE MADE TO HISTORICAL PLANS AND AS BUILT DRAWINGS

THIS DRAWING IS COPYRIGHT TO LABOSPORT LTD


- APPLICATION SITE AREA
REQUIRED
- LAND AREA UNDER
OWNERSHIP OF CLIENT
- BIODIVERSITY
ENHANCEMENT AREA

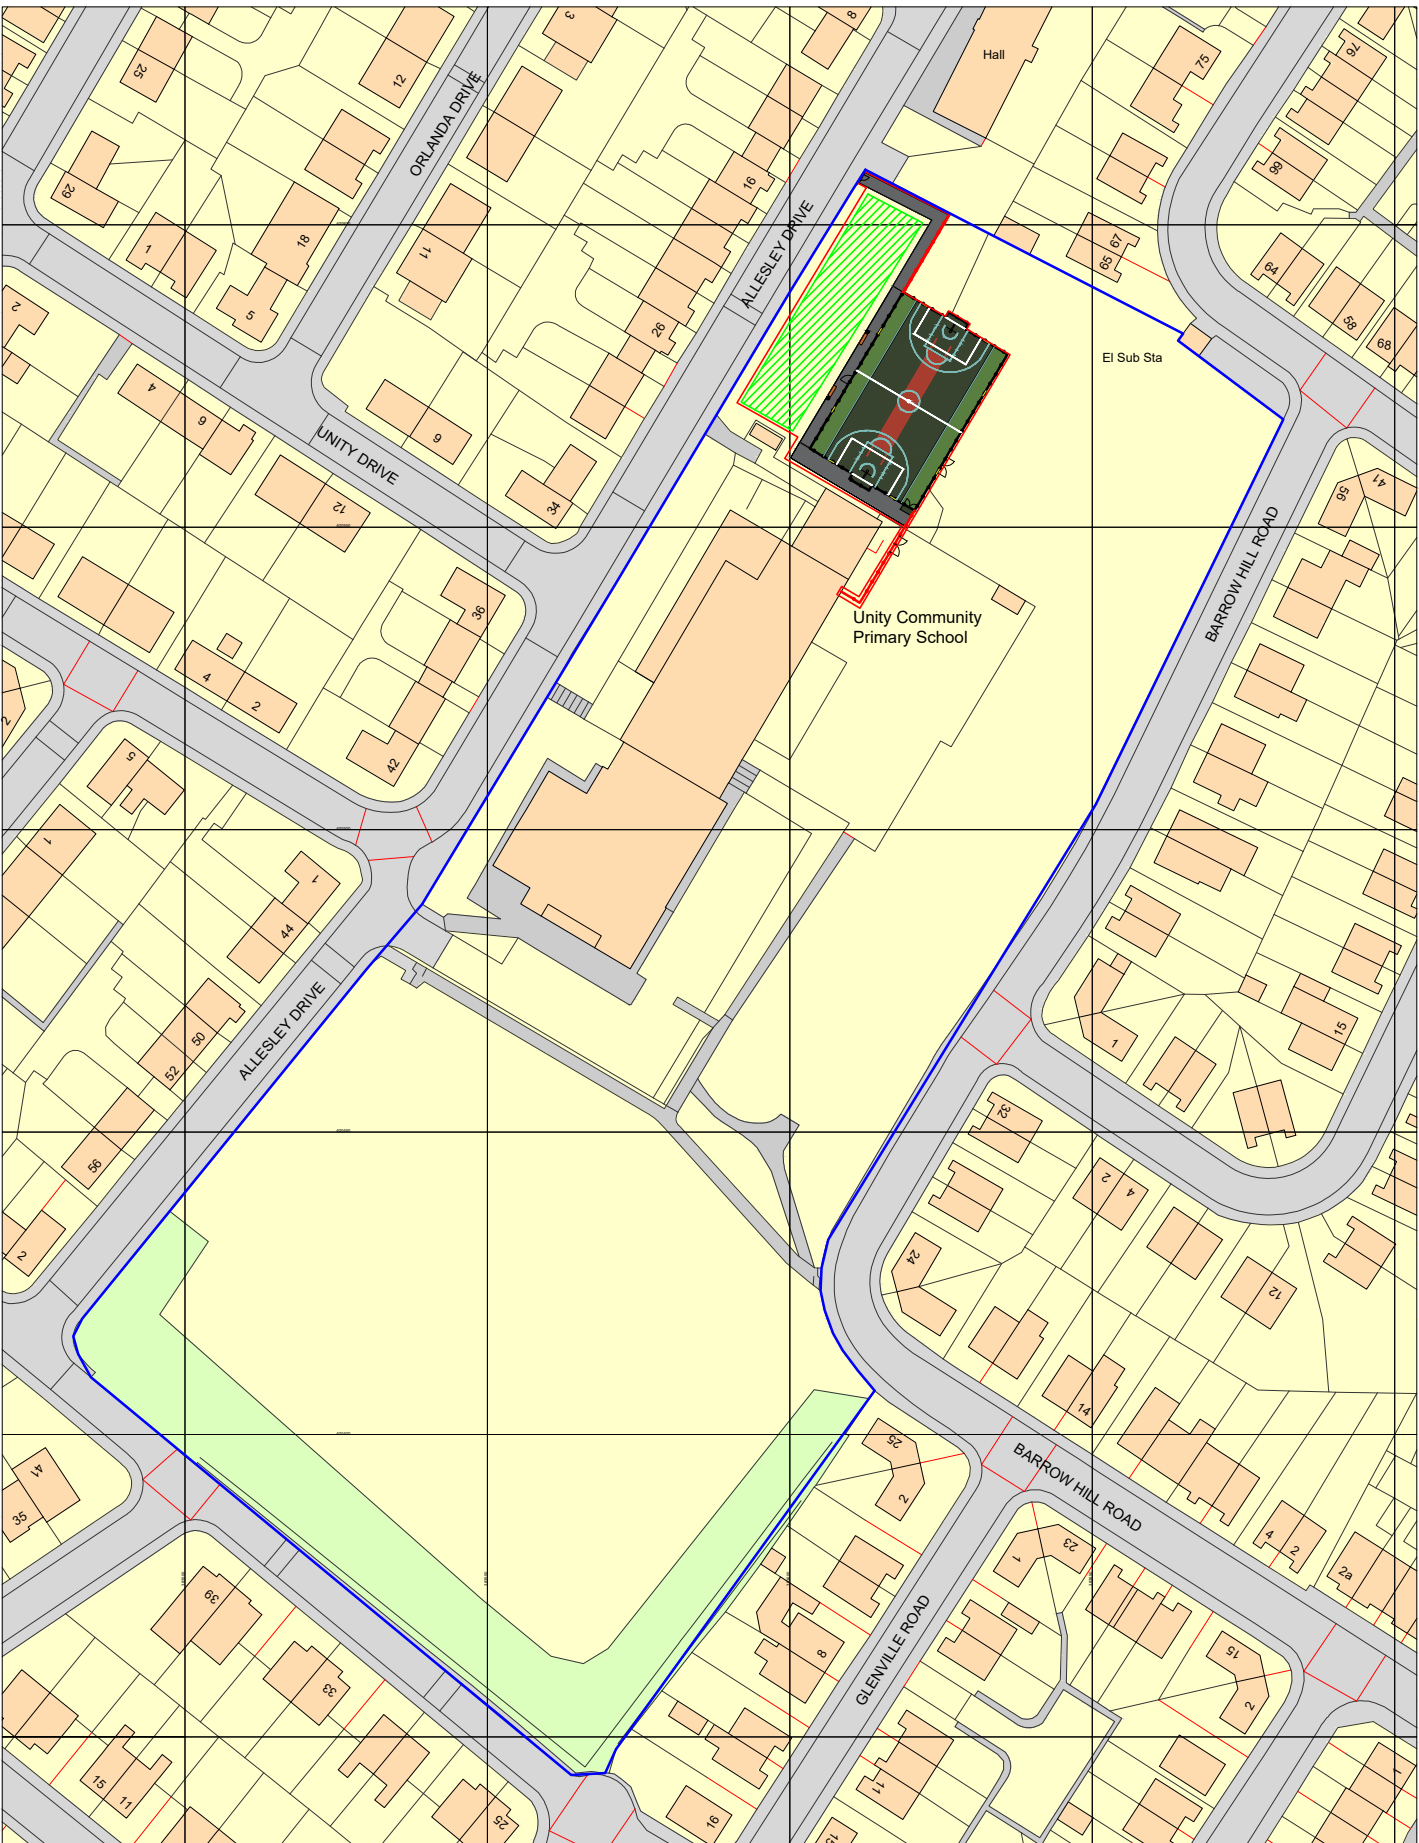

Ordnance Survey, (c) Crown Copyright 2024. All rights reserved. Licence number 100022432



Ordnance Survey, (c) Crown Copyright 2024. All rights reserved. Licence number 100022432

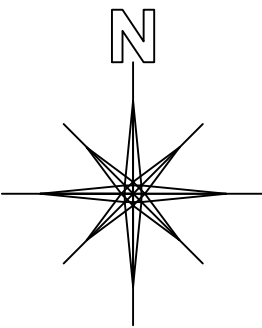

LEGEND / KEY



Labosport Ltd
Unit 3, Aerial Way, Hucknall, Nottinghamshire, NG15 6DW
+44 (0)115 968 1998
www.labosport.com
info@labosport.co.uk

THE FOOTBALL FOUNDATION / SIS (UK) LTD

UNITY SCHOOL
PLAYZONE FACILITY DEVELOPMENT

DRAWING			
PLANNING	MD	01	
STATUS	LSUK 24-0479	DATE	06/01/25
PROJECT	A1	SCALE	1:1250
PAPER SIZE	A1	DATE	24-0479 02P